

NOTES:


All dimensions must be checked on site and not scaled from this drawing.
This plan has been prepared for Planning and /or Building Regulation purposes only.

Some forms of building works may require action by the owners under The Party Wall Act 1996. The adjoining owners are to be informed of the proposals at least one month before commencement of works and their written approvals obtained.



LOCATION
PLAN

scale 1:1250

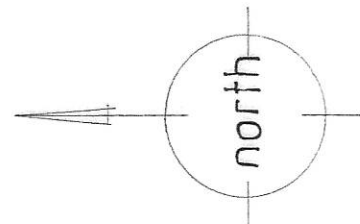

Revisions	
A	Date

© copyright

D. Vivian Jones AssocRICS
Building Design Services

114, Brecon Road,
HIRWAUN,
Rhondda Cynon Taff,
CF44 9NS



Tel. 01685 812069
Mobile 07702 380869
Email: vivjonesdesign@yahoo.co.uk

Client

Mr. M. Saloem

Job Title

Retention and Completion
of Works.
2 N° OUTBUILDINGS.

Drawing Title

20, The Ferns,
Quakers Yard, Treharris.
MERTHYR TYDFIL.
CF46 5LQ.

Scale 1:50 1:100 1:1250

Date 16 02 2023


Drawn by

YJ


Dwg. No.

2876 R. 02

Rev.

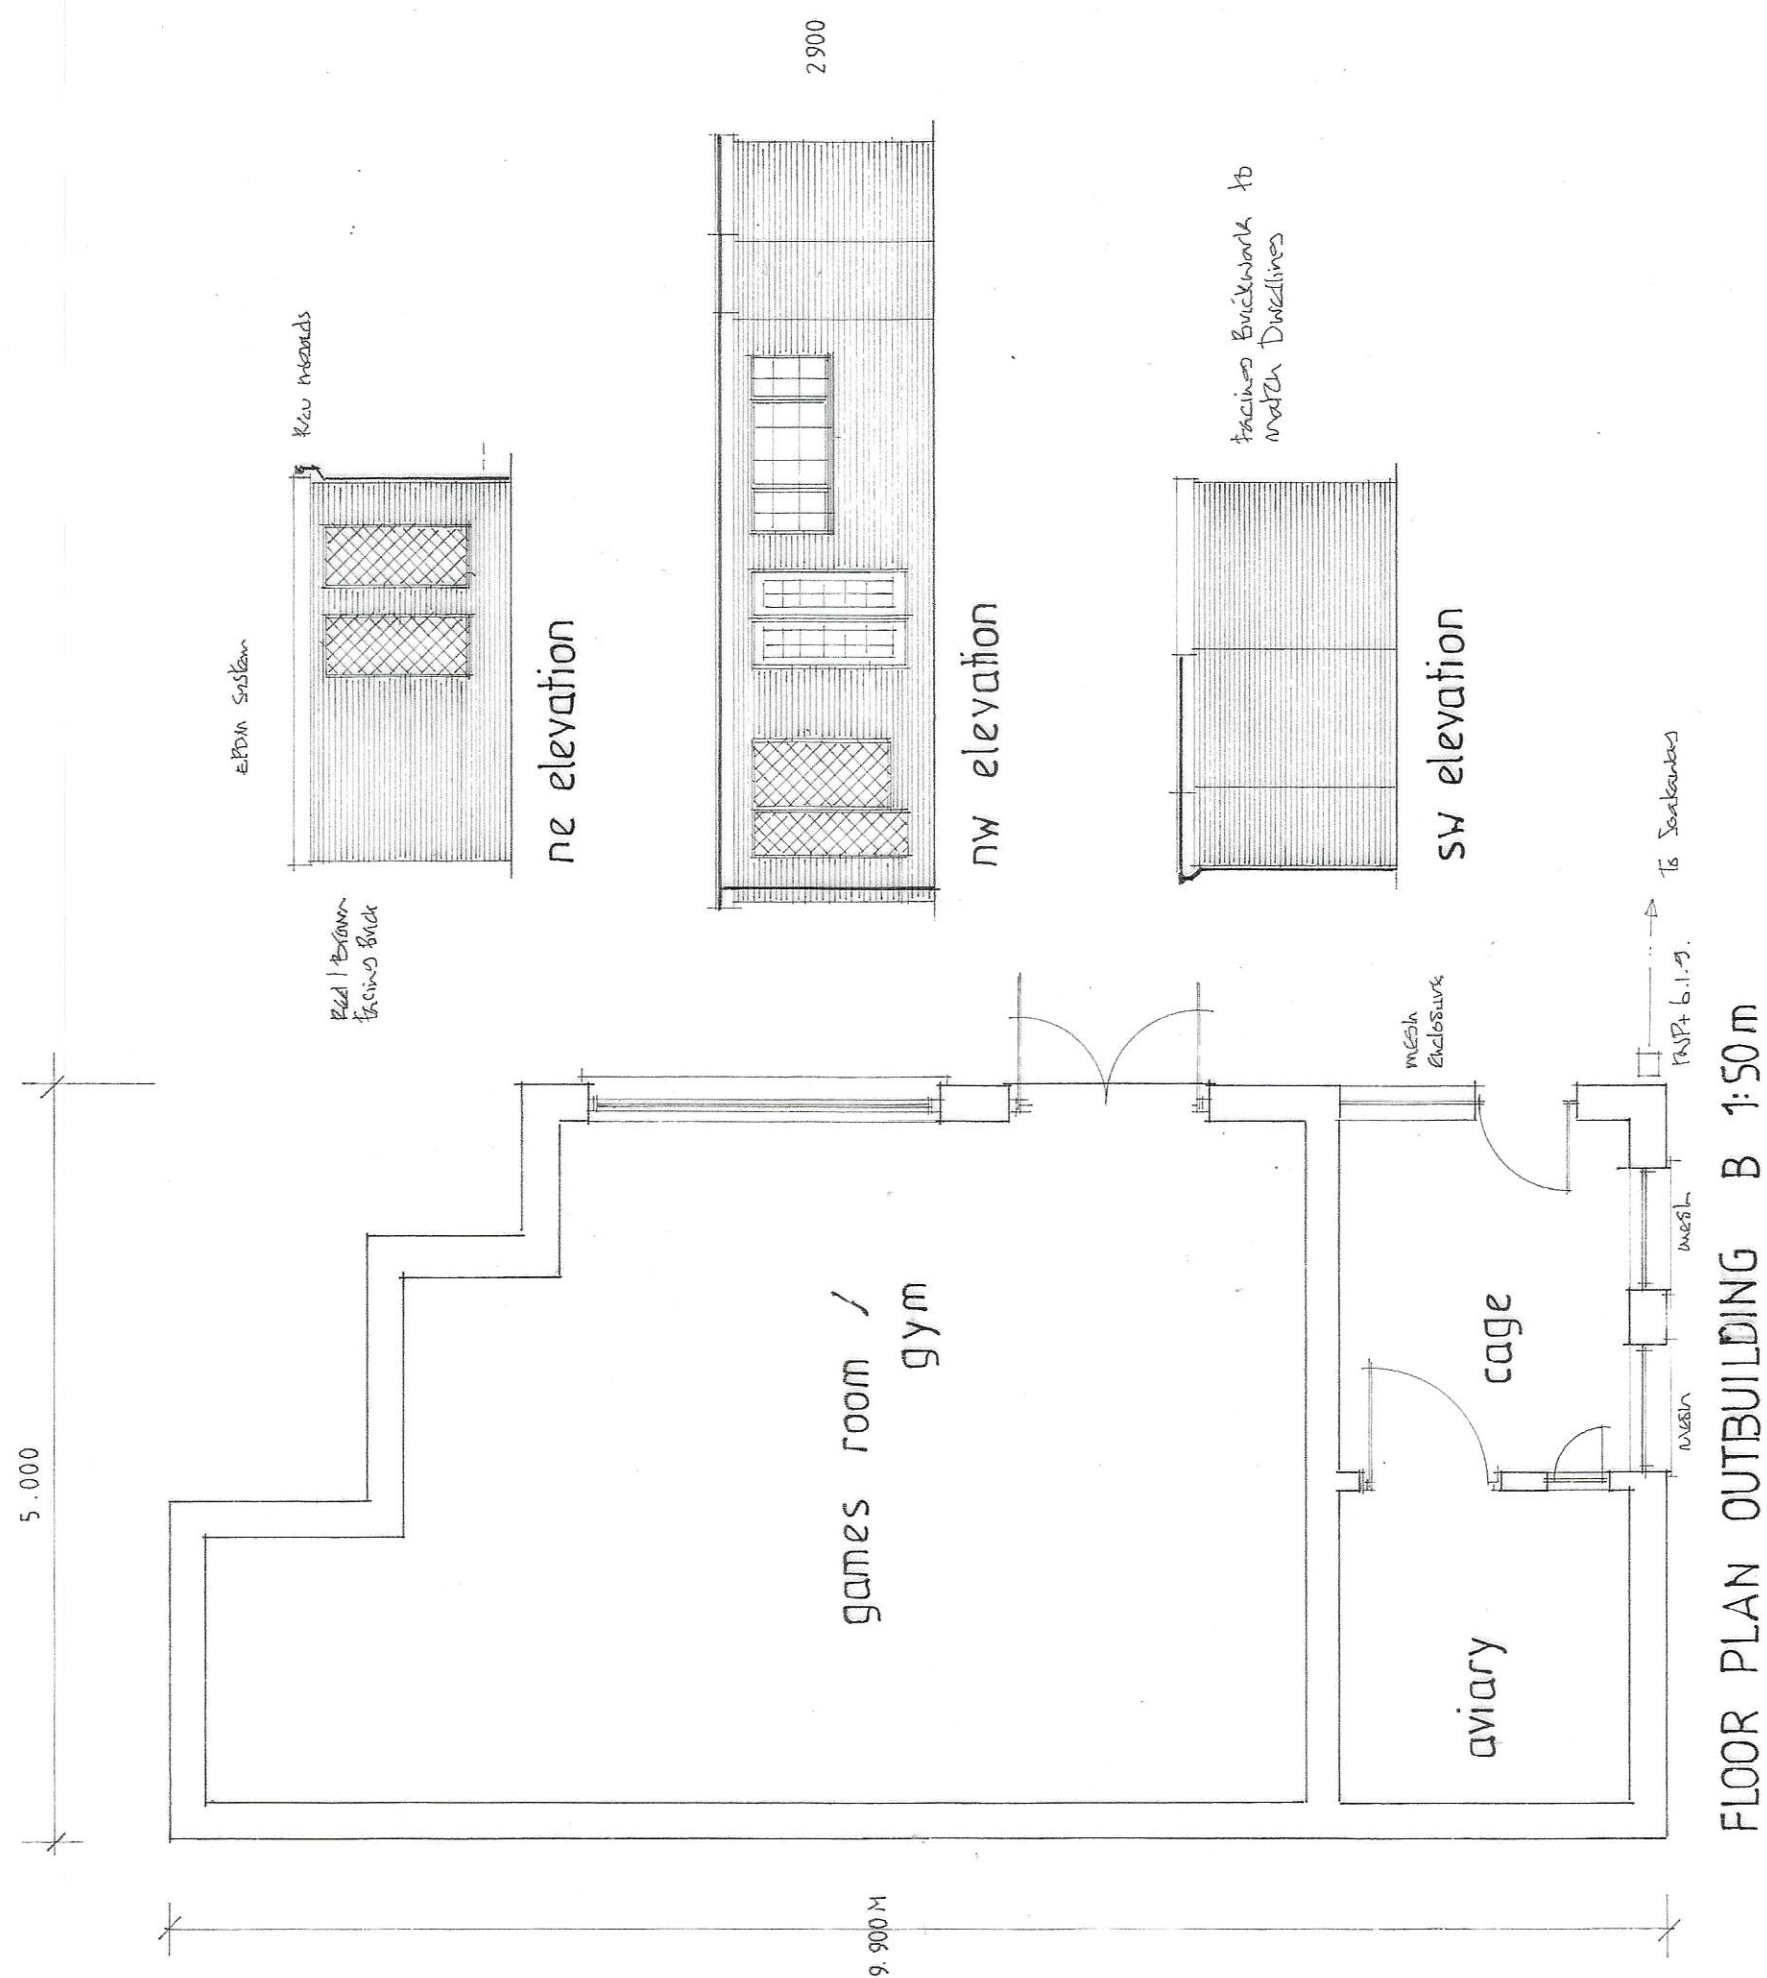

FLOOR PLAN OUTBUILDING B 1:50 m

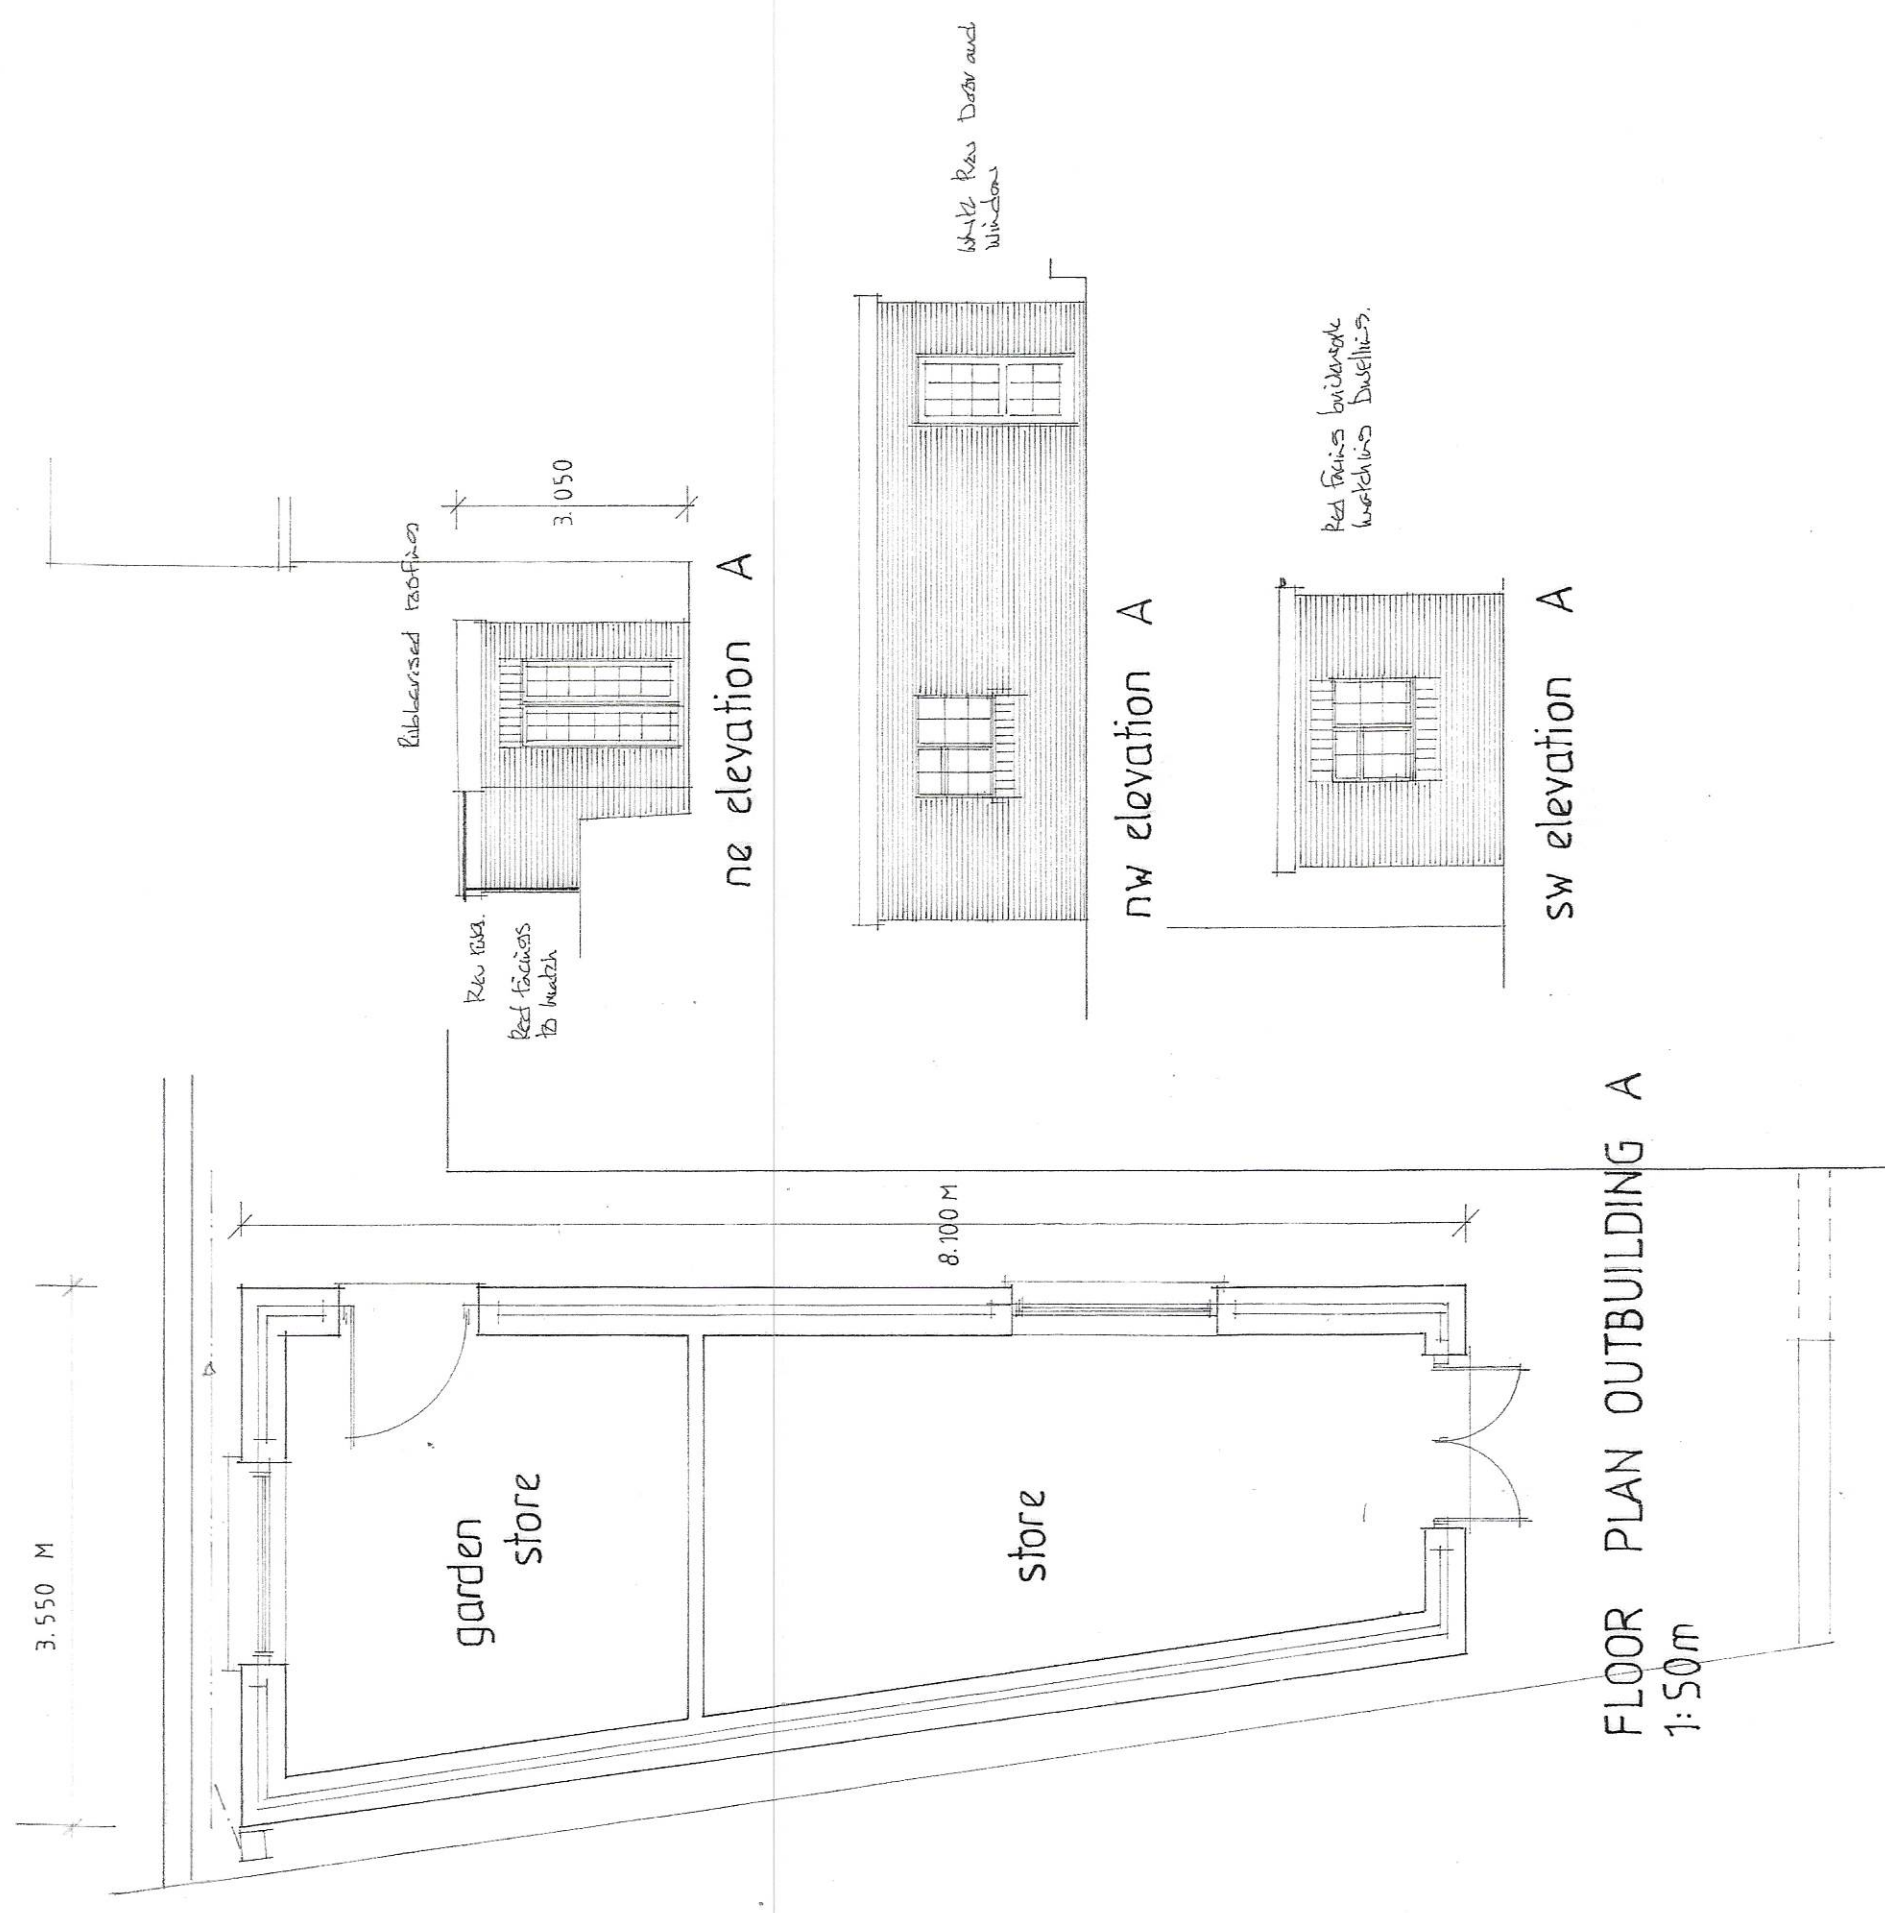

FLOOR PLAN OUTBUILDING A 1:50 m