






Front Elevation

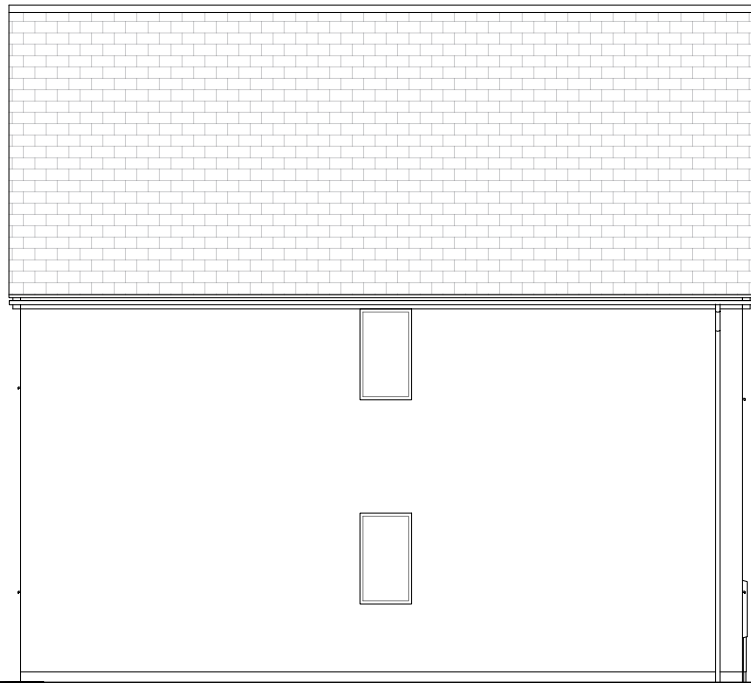


Rear Elevation

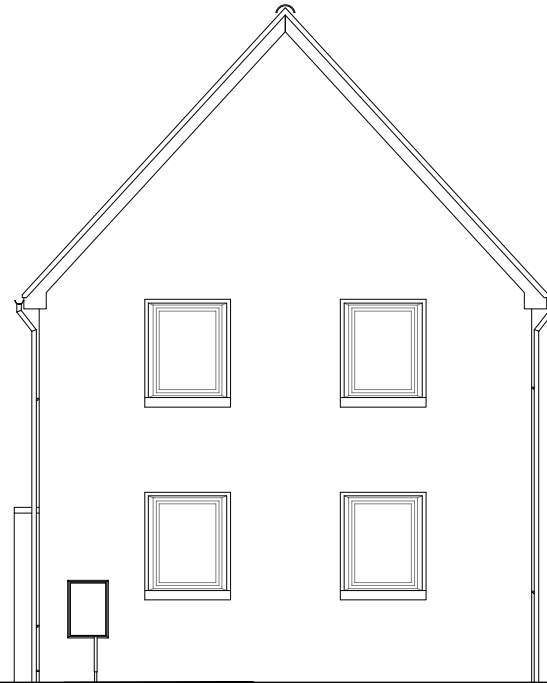


Side Elevation

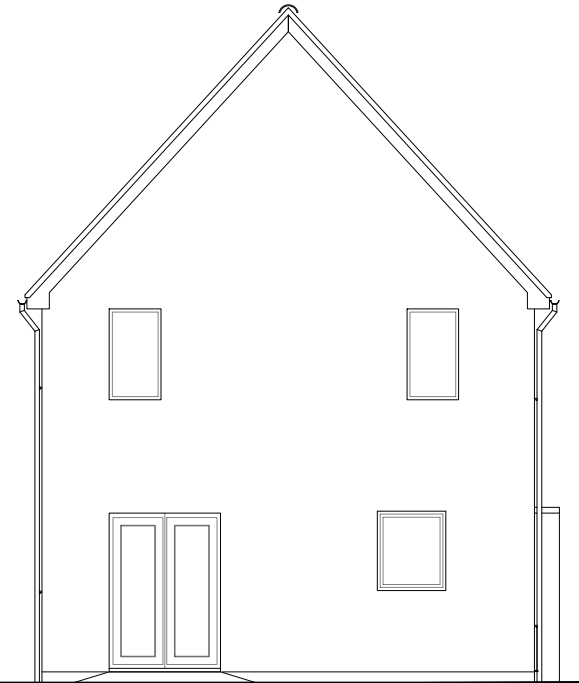

Side Elevation

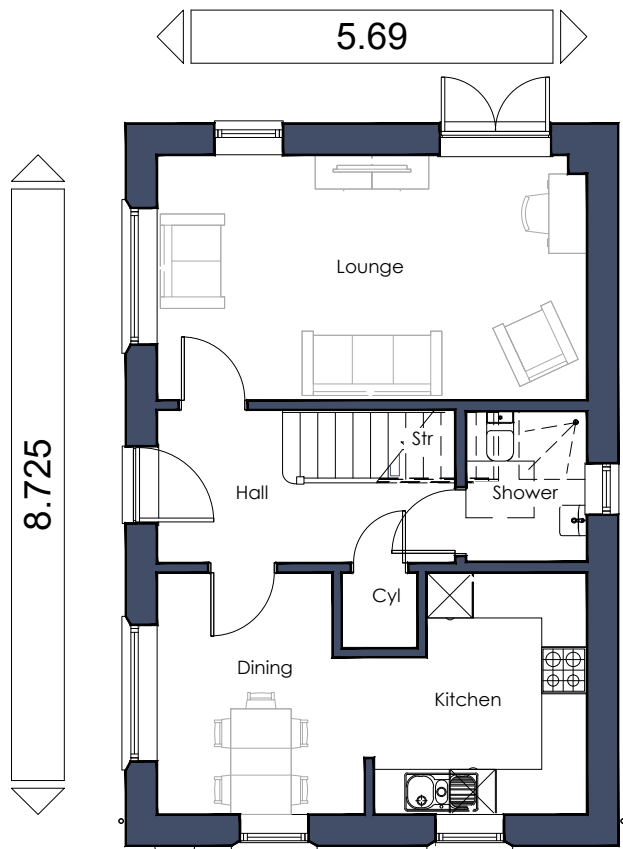


Ground Floor Plan
Opp
Plot 113

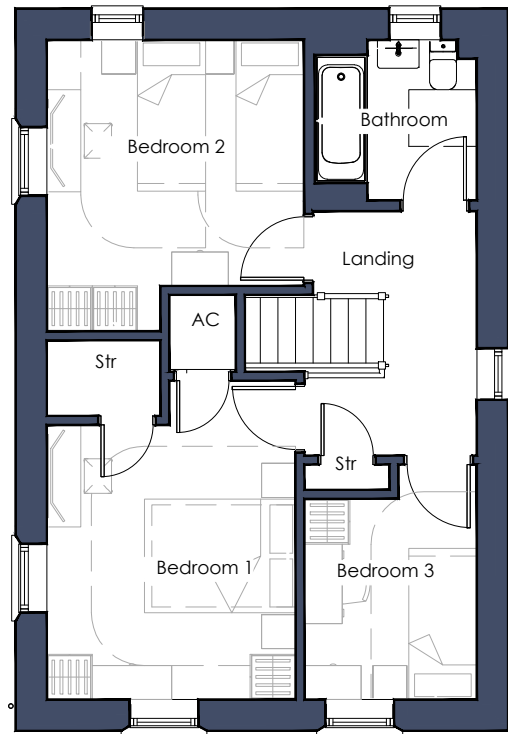

First Floor Plan

Scale 1:100

 

CLIENT Davies Homes	SCALE @ A3 1:100	DATE June '25	DRAWN BY KE	REV.	DESCRIPTION	DATE	
JOB TITLE Dragon Parc, Merthyr Tydfil	JOB NO. 2124	DRAWING NO. 531-AF-01	REVISION -				
DRAWING TITLE 5.3.1 AFF - 3 Bed 5 Person Affordable Corner House Detached	© Hammond Architectural Limited 2025 Figured dimensions must be taken in preference to scaled dimensions and any discrepancies are to be referred to Hammond Architectural Ltd. Contractors, subcontractors and suppliers must verify all dimensions on site before commencing any work or making any workshop drawings.						

10 Gold Tops
Newport
NP20 4PH

t. 01633 844970
e. info@hammond-ltd.co.uk

www.hammond-ltd.co.uk