


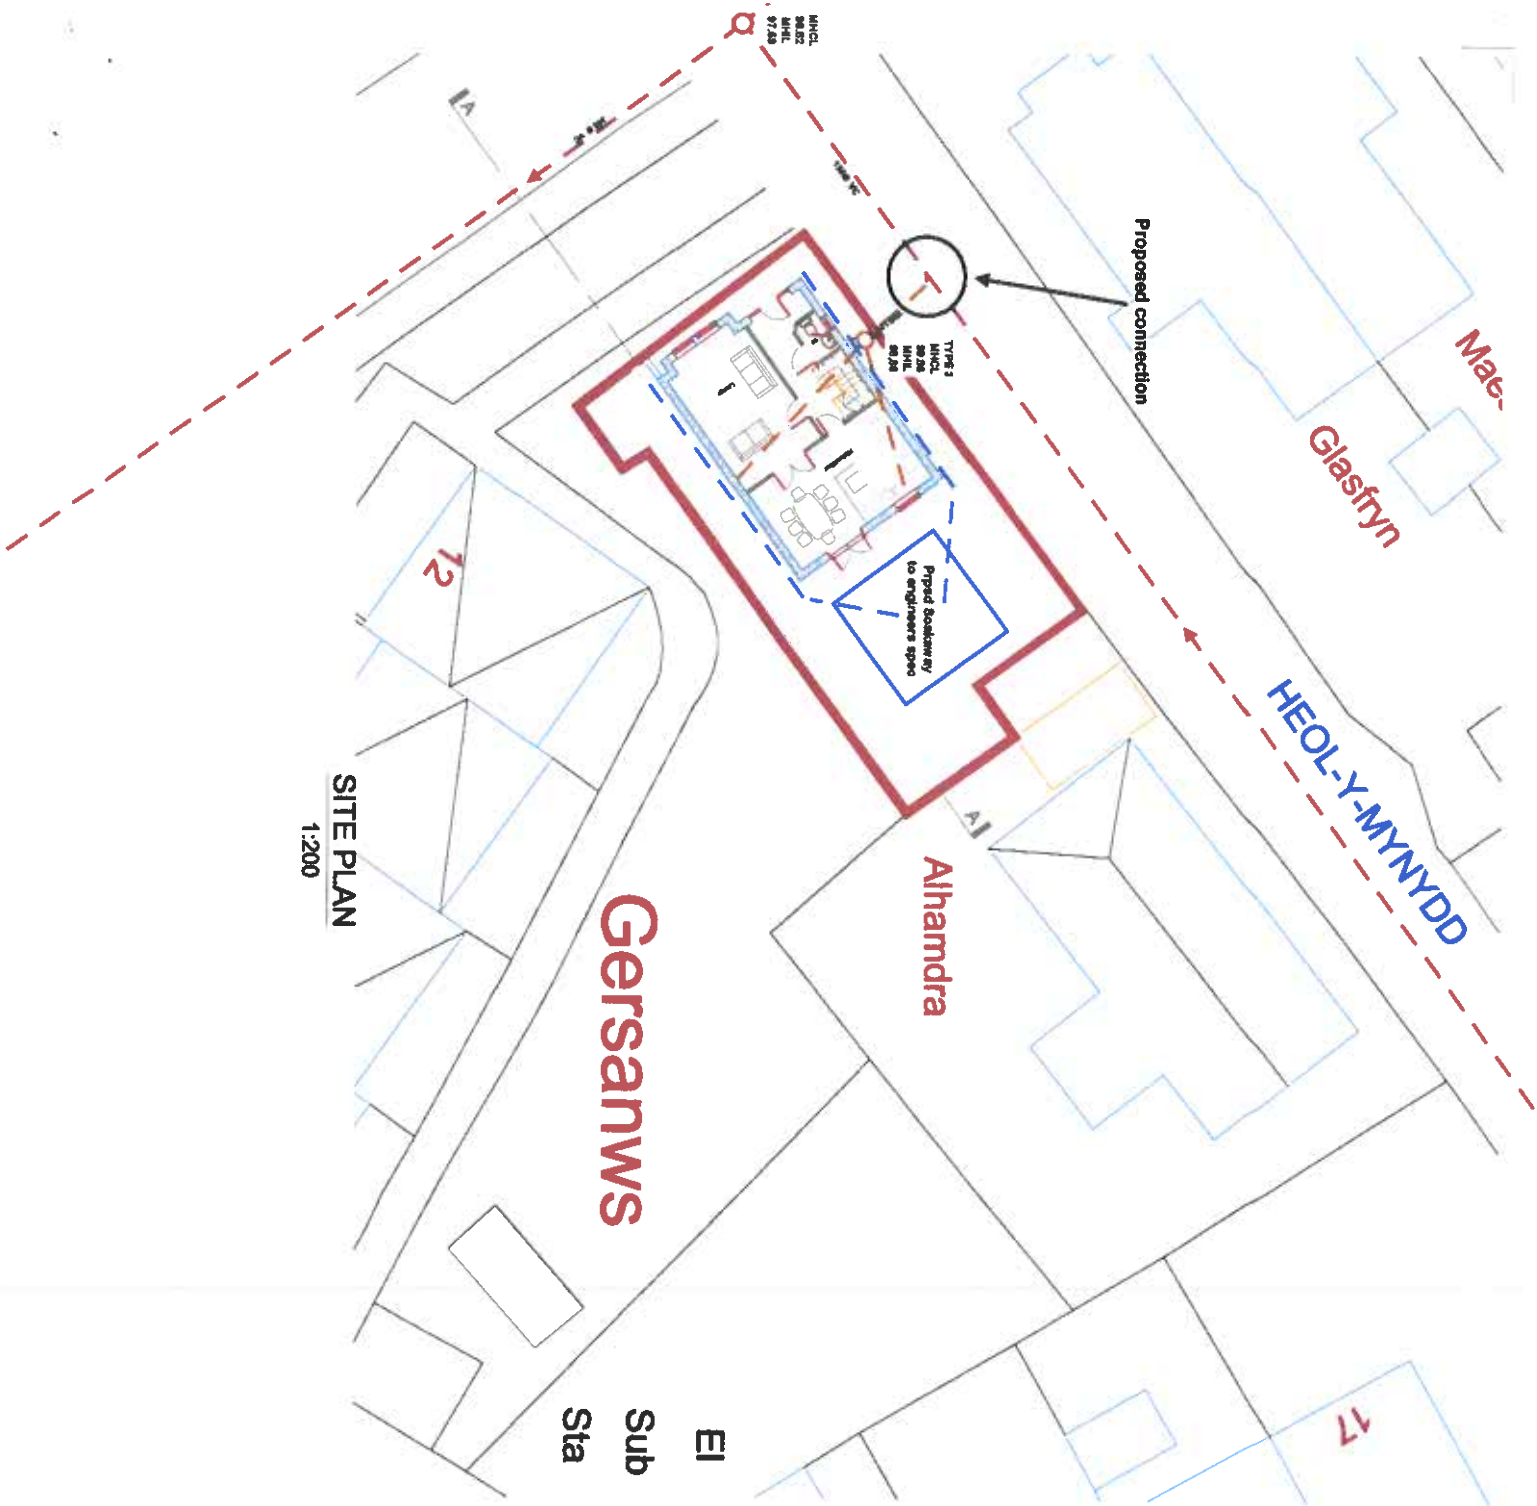

SITE PLAN
1:200


El
Sub
Sta

Gersanws


Alhamdra

Glasfryn

HEOL-Y-MYNYDD

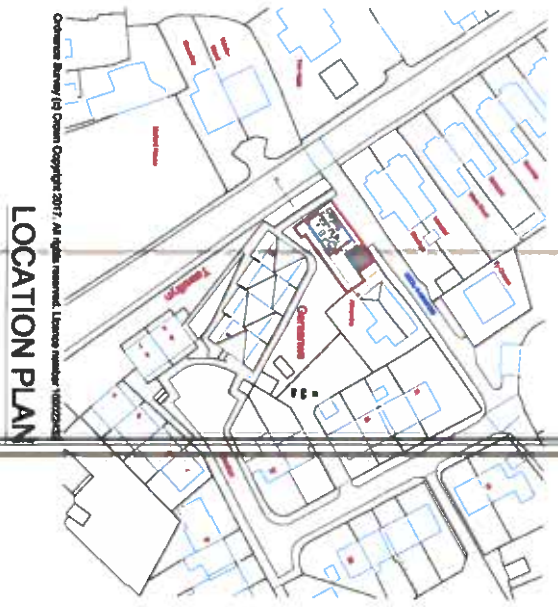

LOCATION PLAN
1:1250

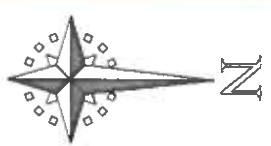

Project:	HEOL Y MYNYDD CF48 2NQ
Ref:	JAI INSULATION SERVICES
Title:	DRAINAGE LAYOUT
Drawing No:	1/20
REV:	P2