


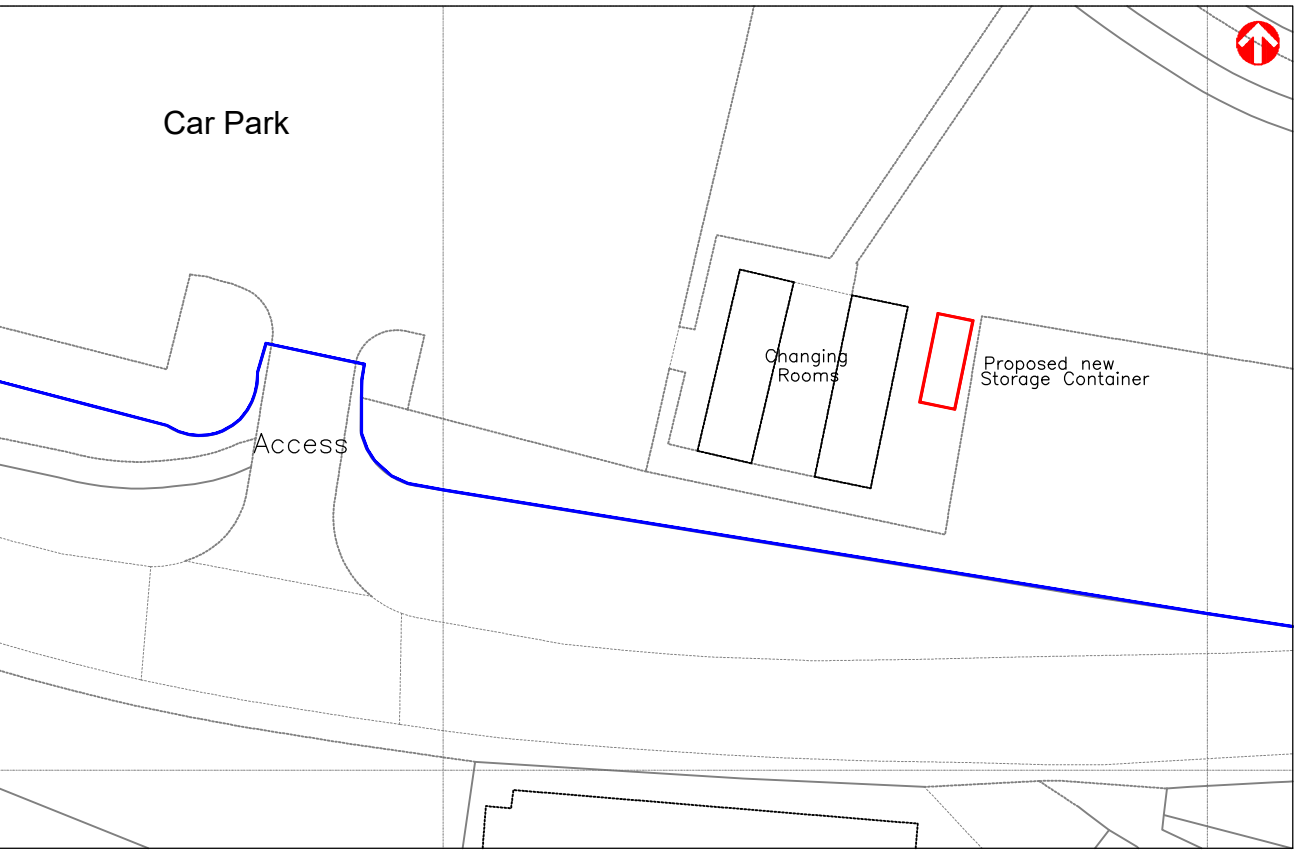


Proposed Plan
1:500




Bat box Schwegler 1ff
Flat Bat Box




Bird box Woodstone Estella
Sparrow Nest Box

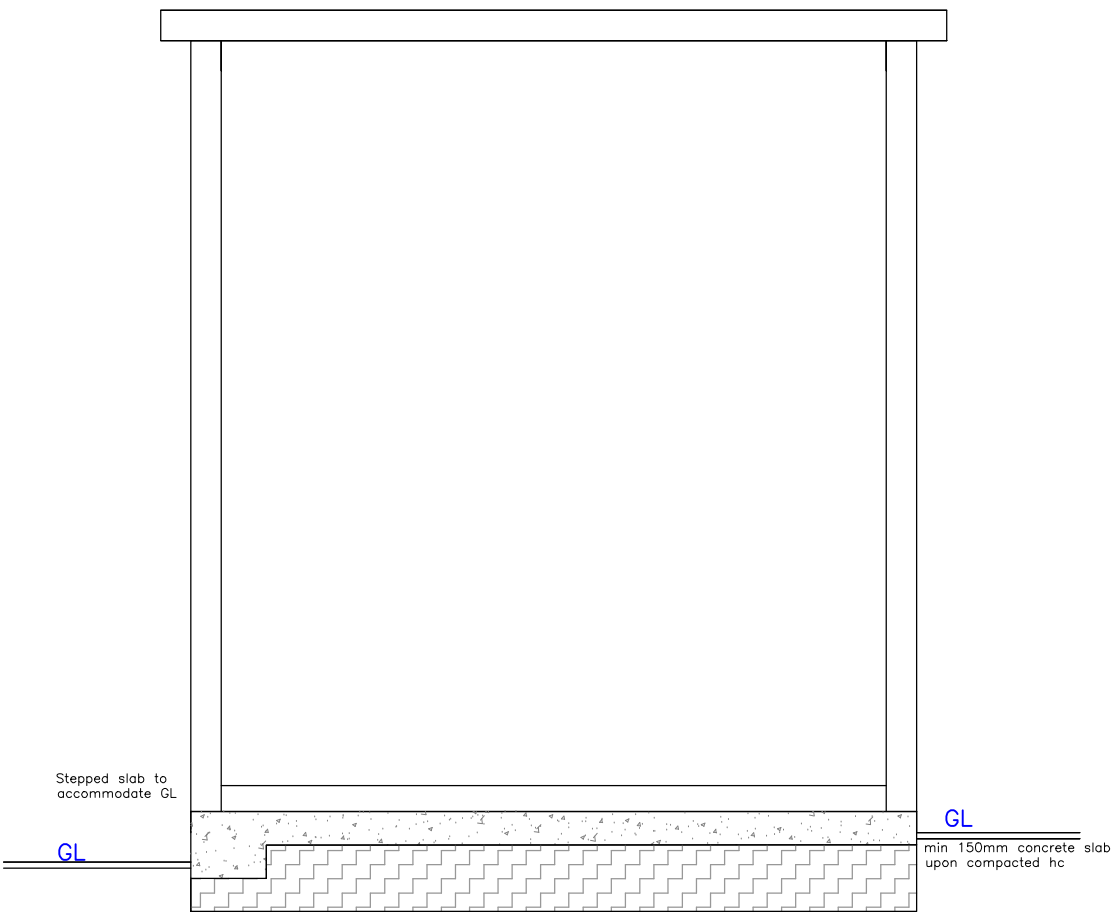

Proposed Section
1:25

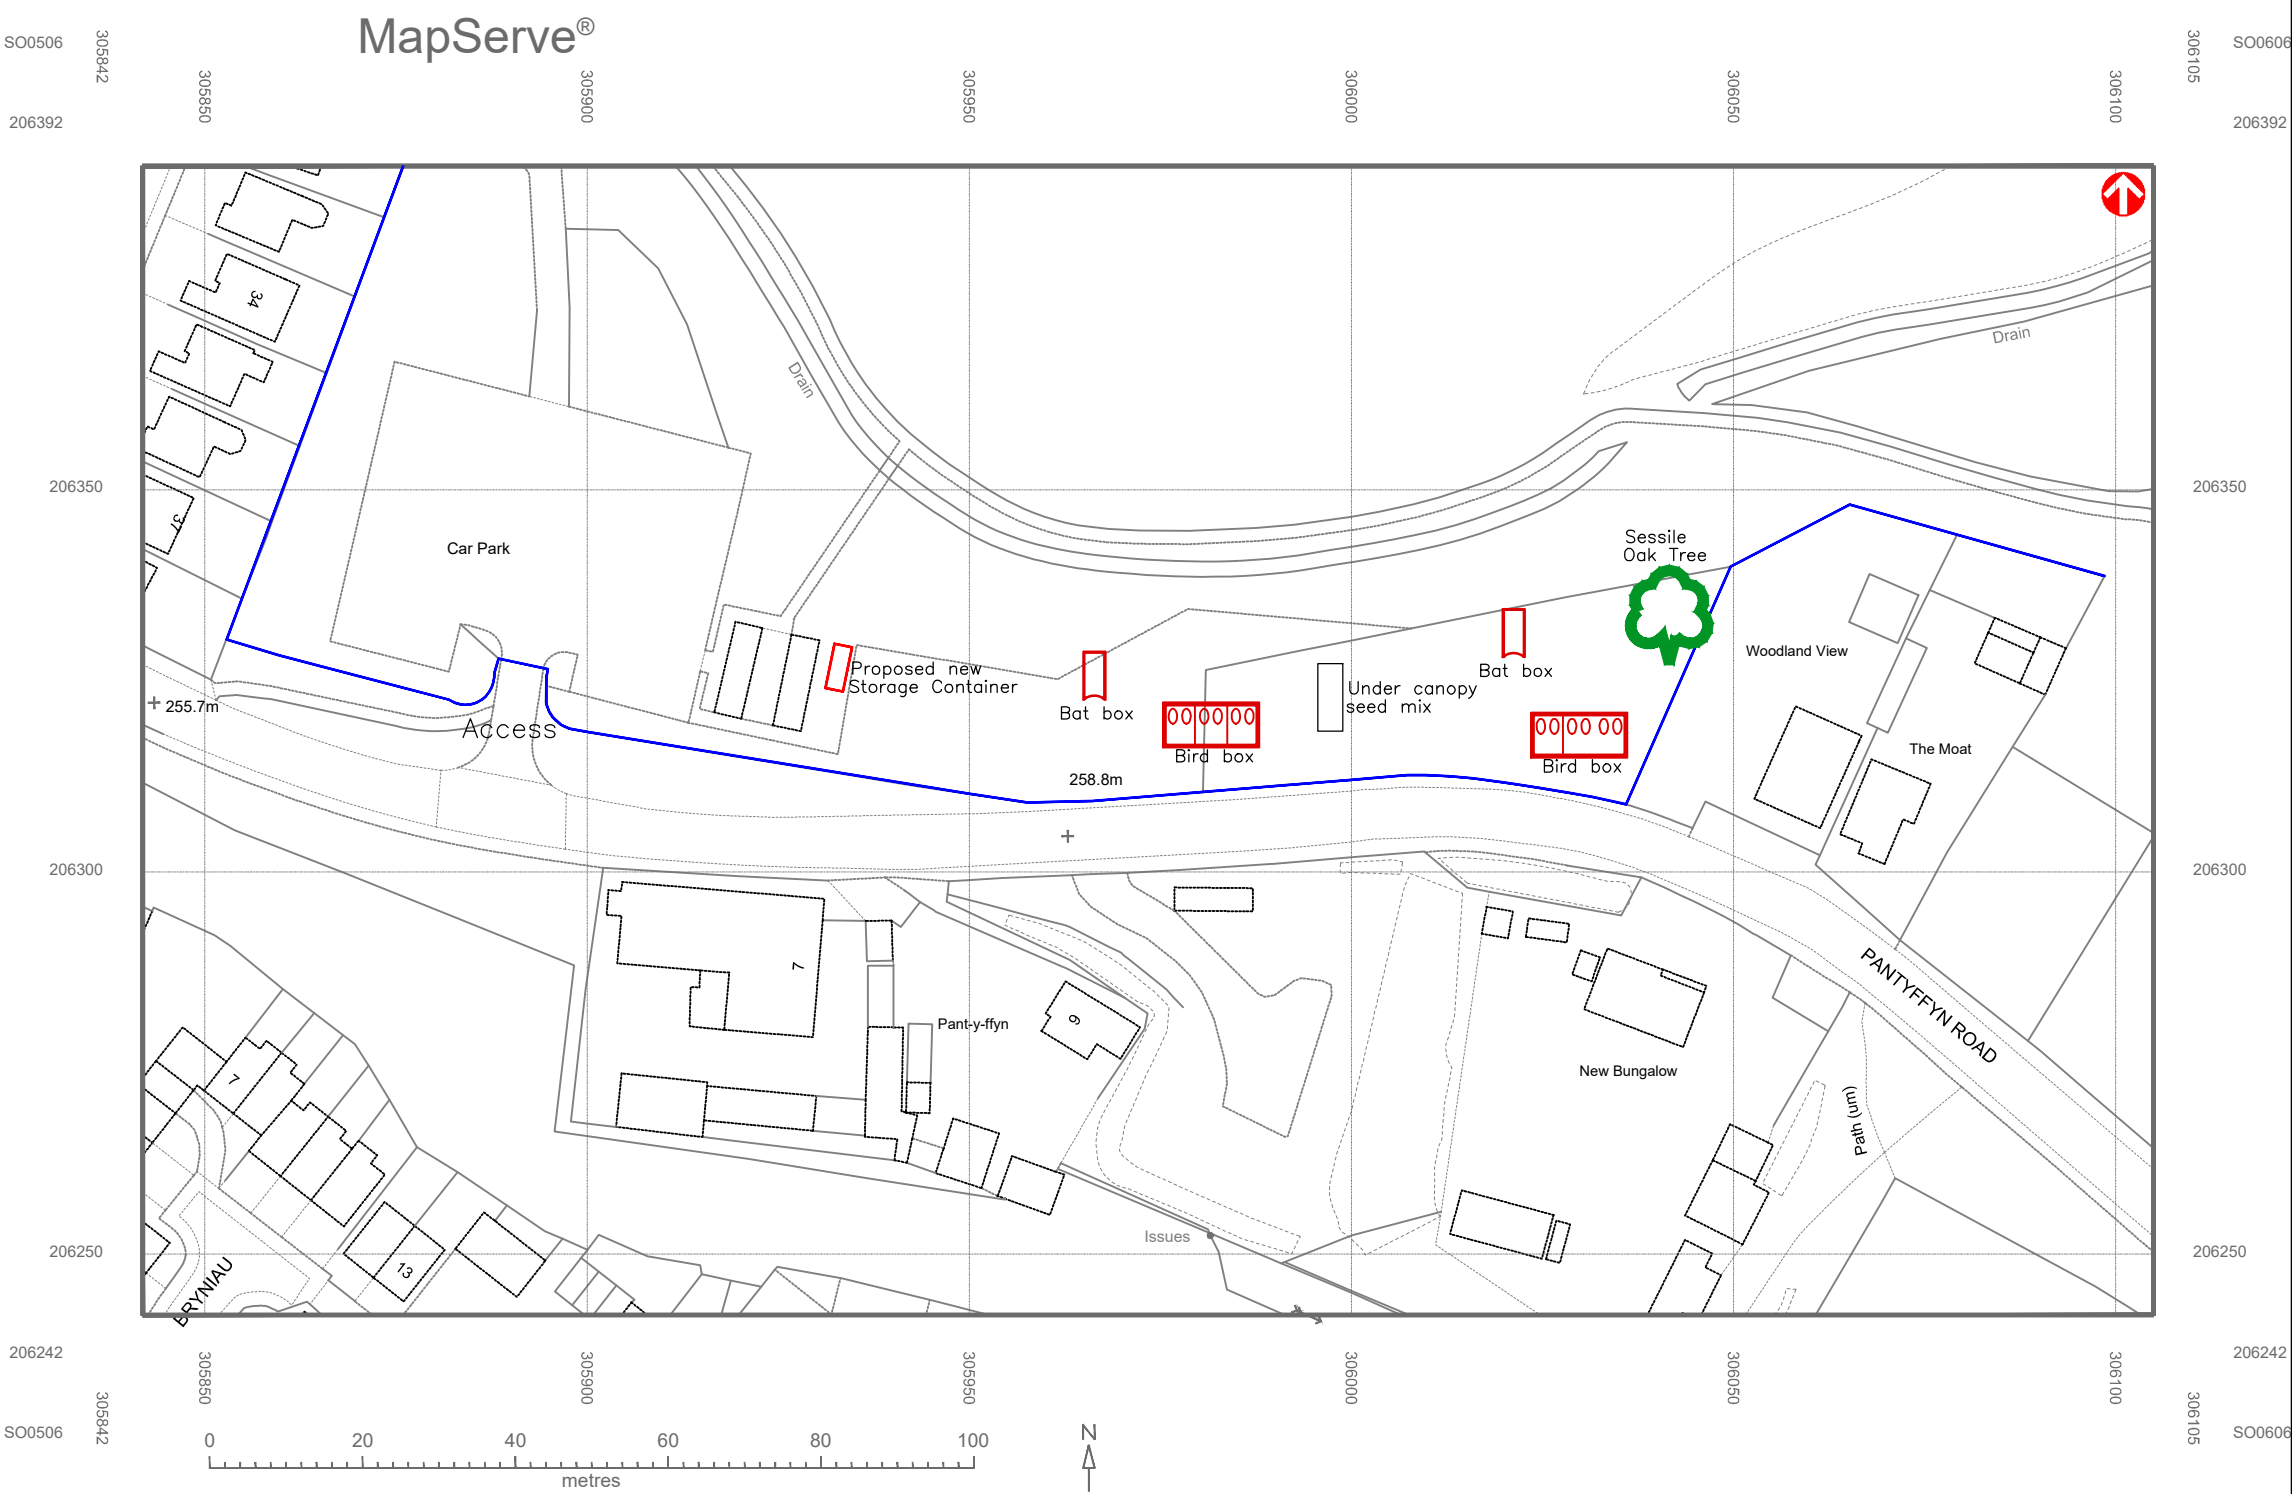

Proposed Site Plan
1:1000

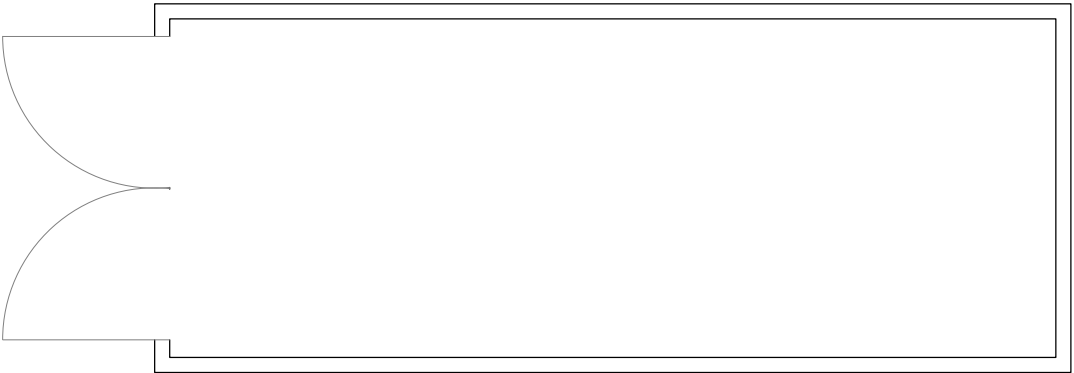


Proposed Floor Plan
1:50

Container 6.06m in length - 2.44m wide - 2.6m in height


Finishes

Roof:	Steel in green
External walls:	Steel in green
Doors:	Steel in green


Issued Only for Purpose Indicated		
Drawing Status: FOR PLANNING PURPOSES ONLY		
Address		
The Oval Panttyfyn Road Merthyr Tydfil CF47 0LA Grid Reference 305933, 206325		
Project		
Proposed new Storage Container		
Drawn by	Date	Scale
PT	JULY 24	1:25 1:50 1:500 1:1000
Title		Paper
Existing & Proposed Plans, Elevations & Sections		A2
		Drwg No
		Oval 01A

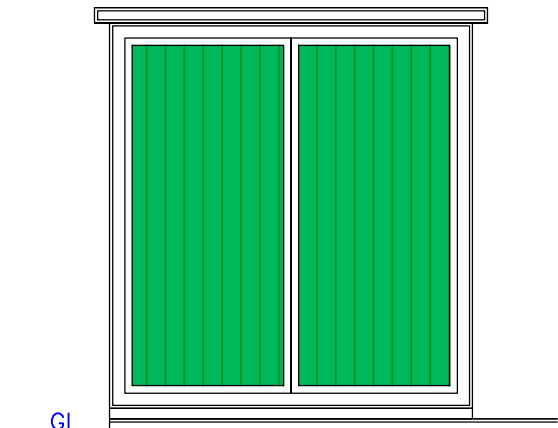


Proposed Front Elevation
1:50

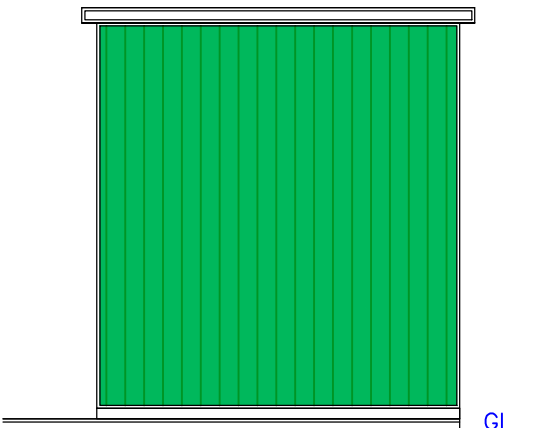

Proposed Rear Elevation
1:50

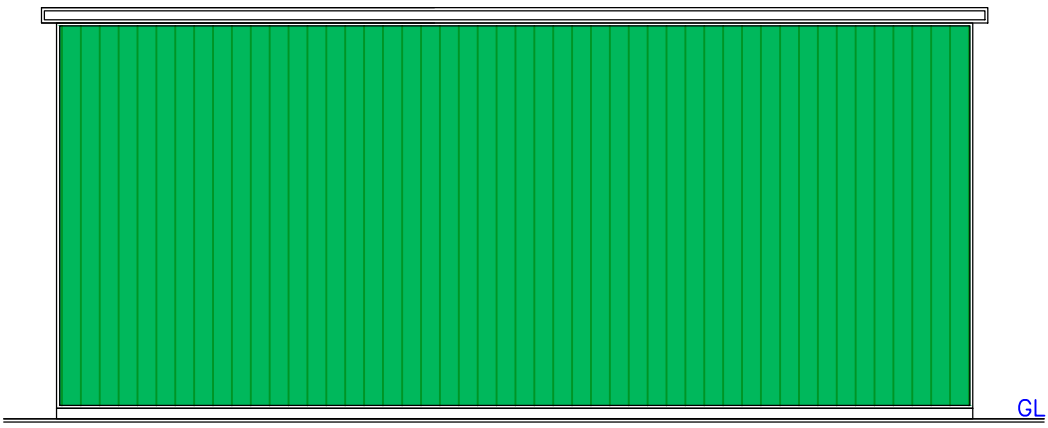

Proposed Side Elevation
1:50

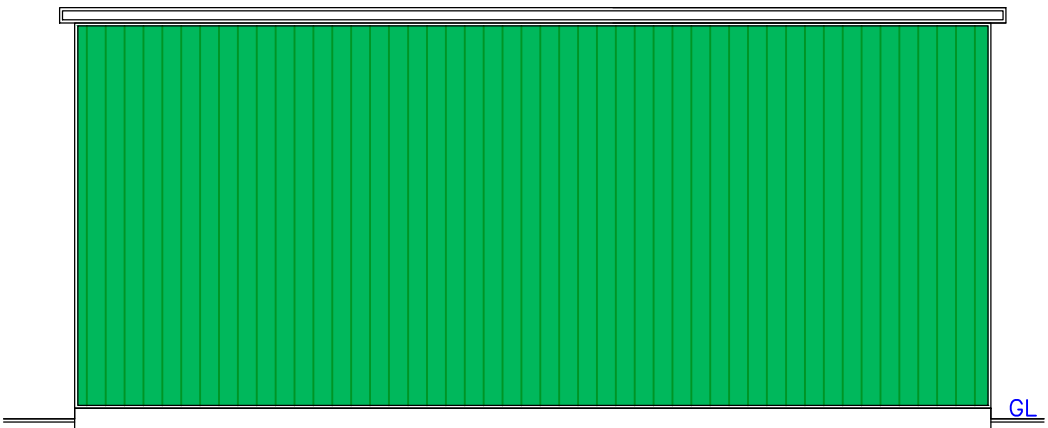

Proposed Side Elevation
1:50