


NOTES:

All dimensions must be checked on site and not scaled from this drawing.

This plan has been prepared for Planning and /or Building Regulation purposes only.

Some forms of building works may require action by the owners under The Party Wall Act 1996. The adjoining owners are to be informed of the proposals at least one month before commencement of works and their written approvals obtained.

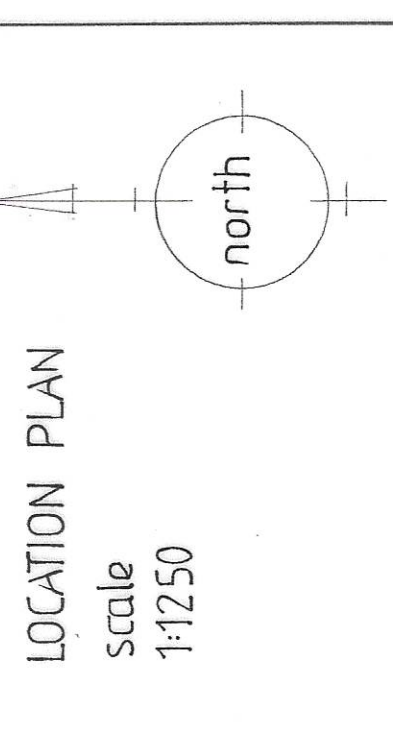

Date	Revisions
8.07.2023	Drawn
© copyright	

D. Vivian Jones AssocRICS
Building Design Services
114, Brecon Road,
HIRWAUN,
Rhonda Cynon Taff,
CF44 9NS
Tel. 01685 812069
Mobile 07702 380869
Email: vivijonesdesign@yahoo.co.uk



Client
Mr Andrew Norman

Job Title
PROVISION OF
DISABLED FACILITIES

Drawing Title
72, Gurnos Road,
Gurnos Estate,
MERTHYR TYDFIL.
CF47 9RA.

Scale
1:50m 1:100m 1:250m 1:1250


Date
26.01.2023

Drawn by
[Signature]

Dwg. No.	Rev.
2912	DFG


BLOCK PLAN

scale 1:250 m

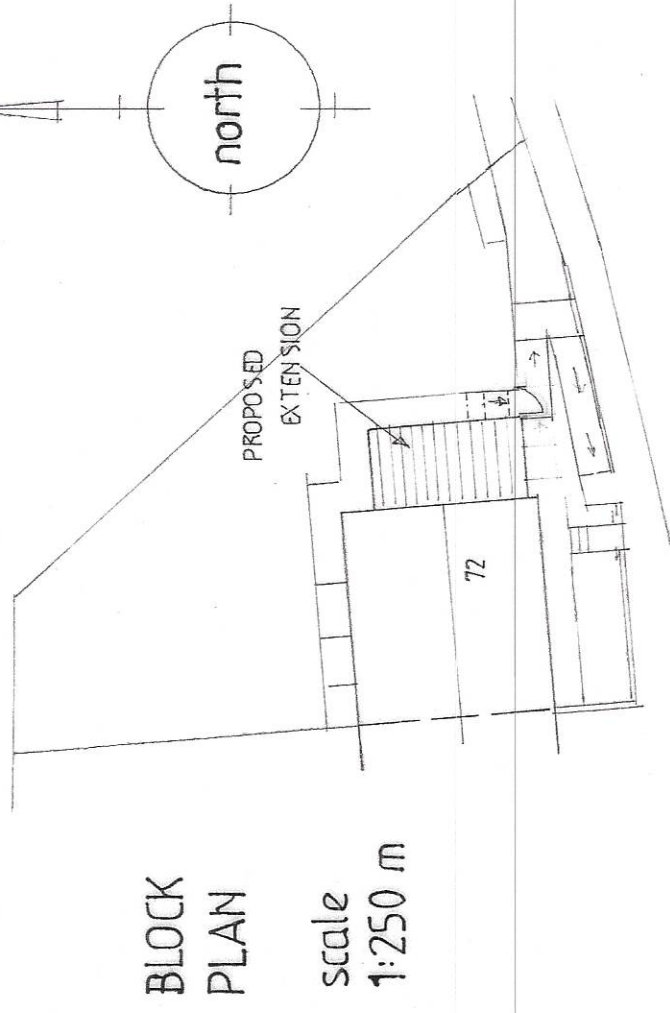


proposed front elevation

scale 1:250 m

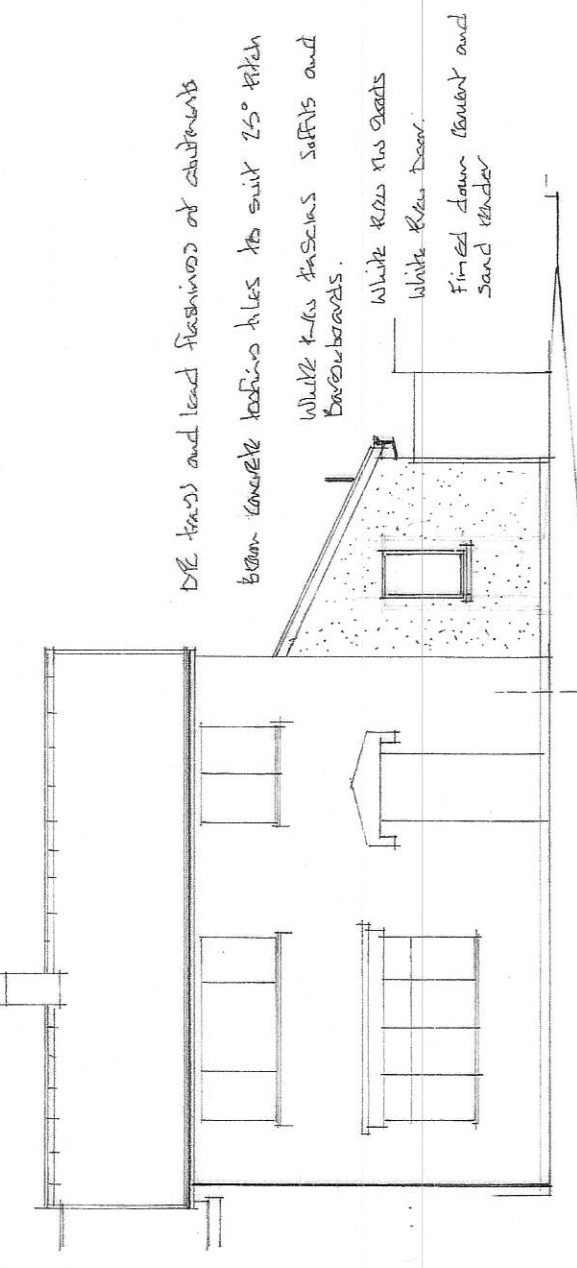

proposed rear elevation

scale 1:250 m

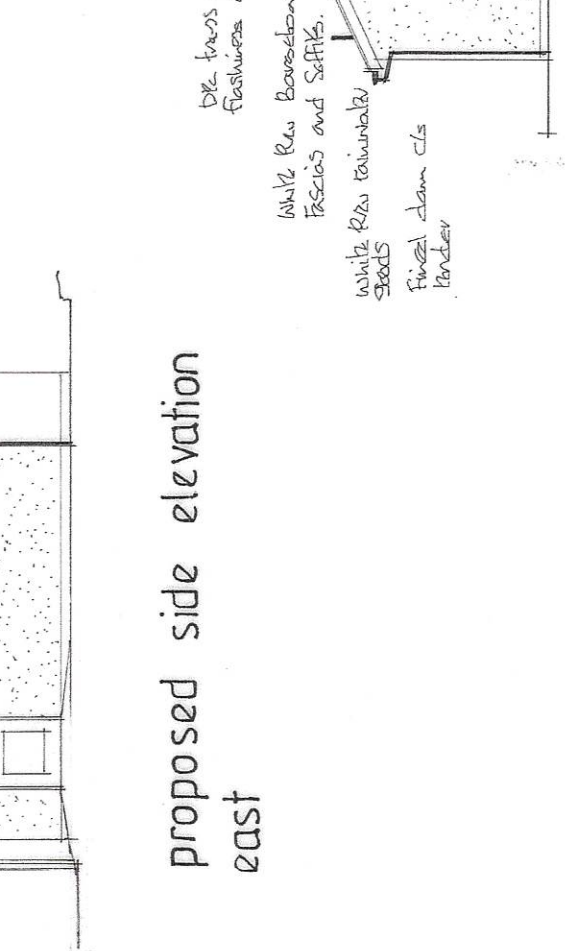

proposed side elevation

scale 1:250 m



proposed rear elevation

scale 1:250 m




proposed side elevation

scale 1:250 m



proposed front elevation

scale 1:250 m

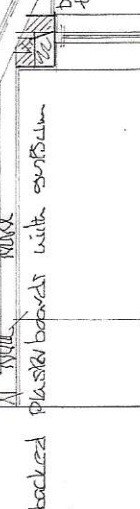

proposed rear elevation

scale 1:250 m



proposed side elevation

scale 1:250 m



proposed front elevation

scale 1:250 m

proposed rear elevation

scale 1:250 m

proposed side elevation

scale 1:250 m

proposed front elevation

scale 1:250 m

