




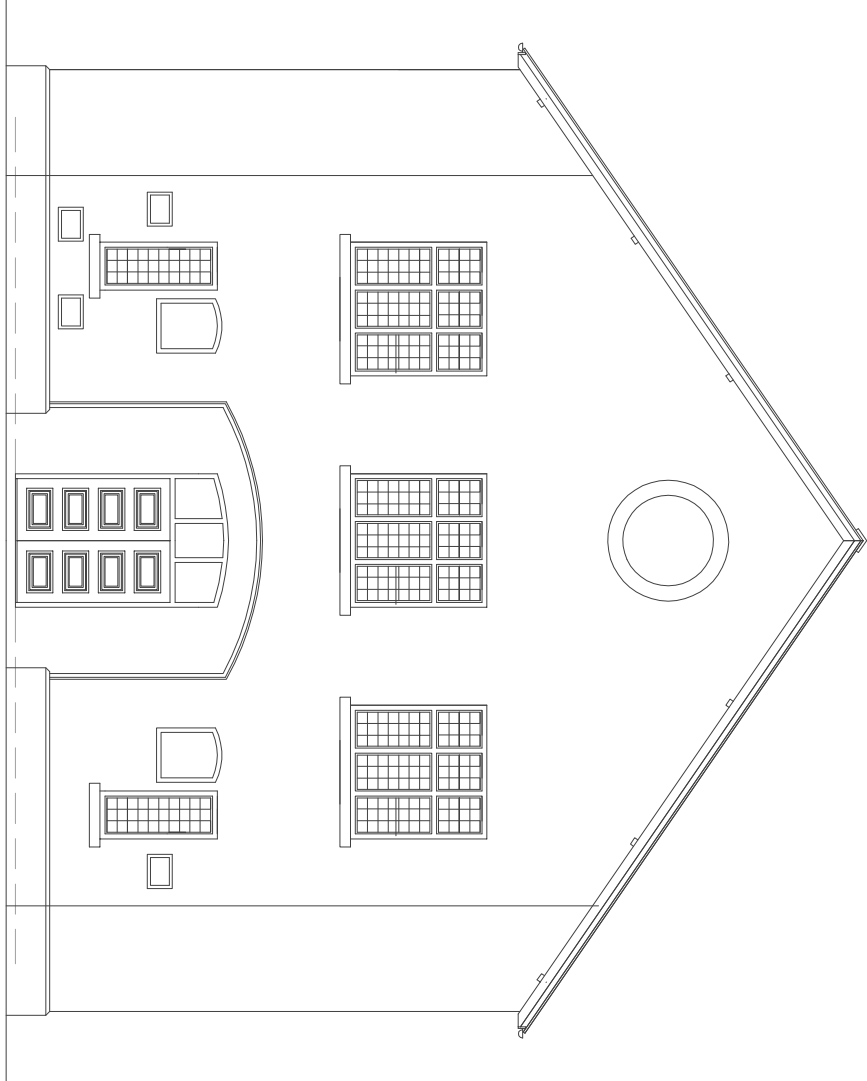


EAST ELEVATION to PERROT STREET -
PROPOSED.

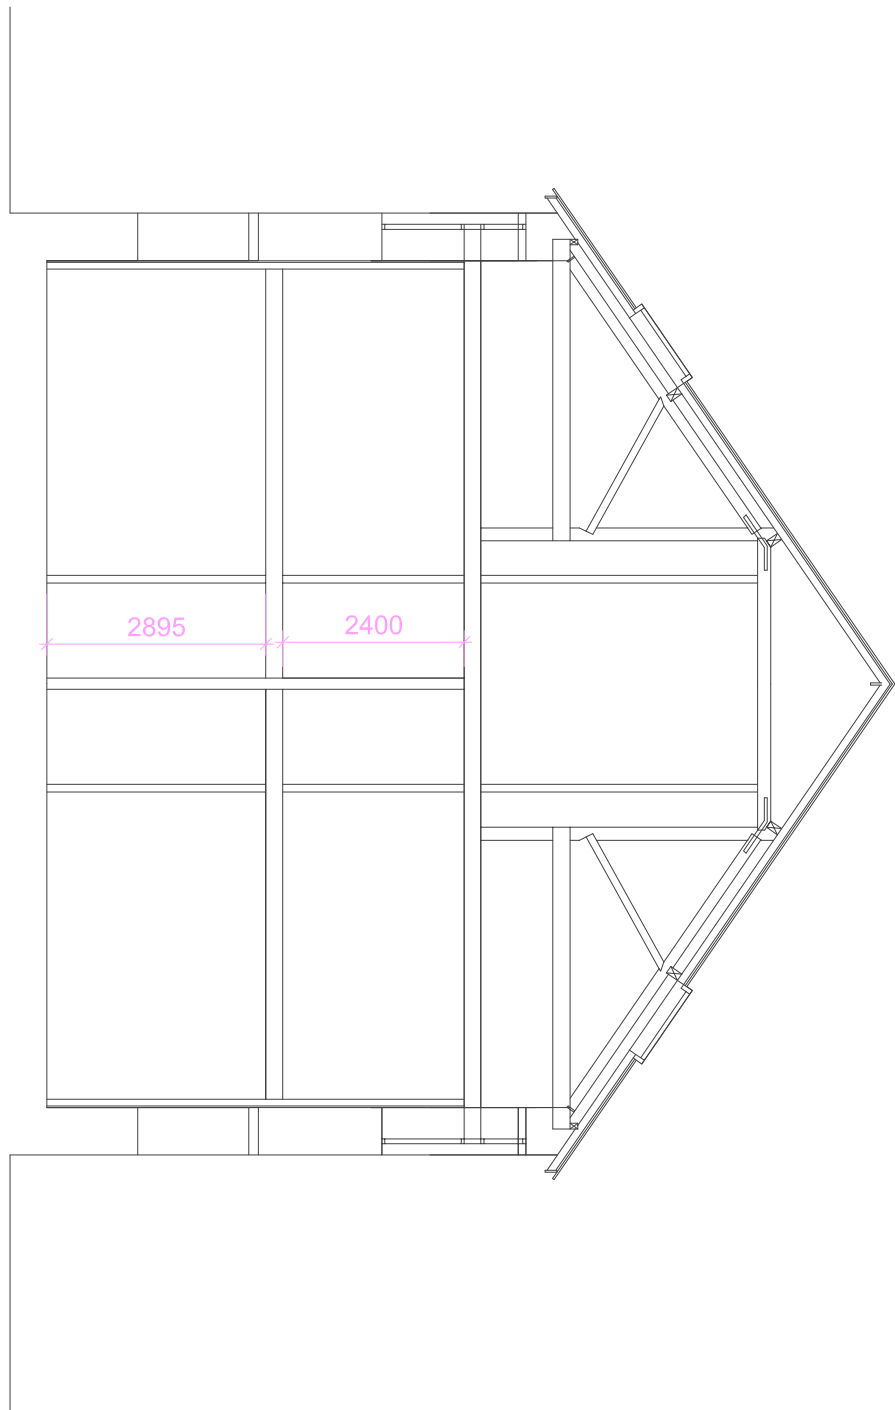


SECTION PROPOSED.

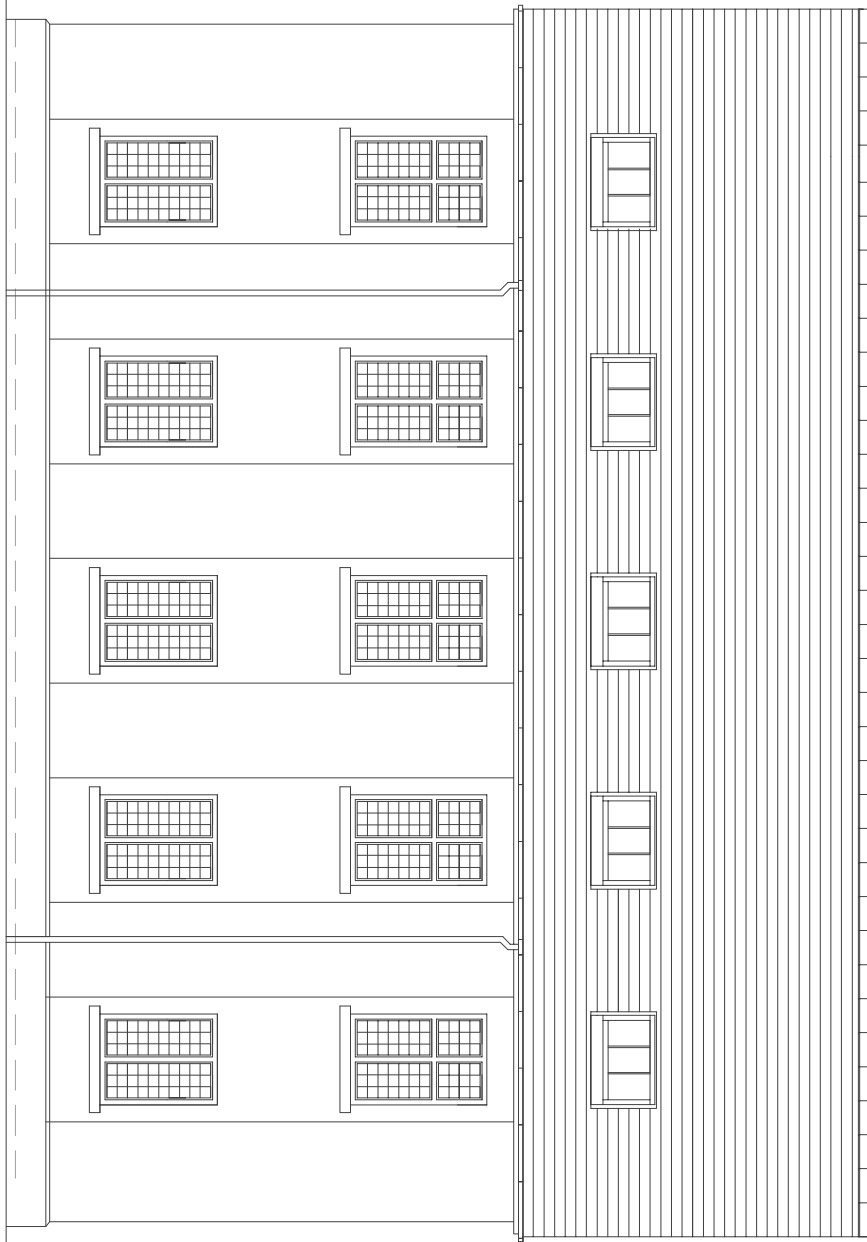


SOUTH ELEVATION to JOHN STREET - PROPOSED.

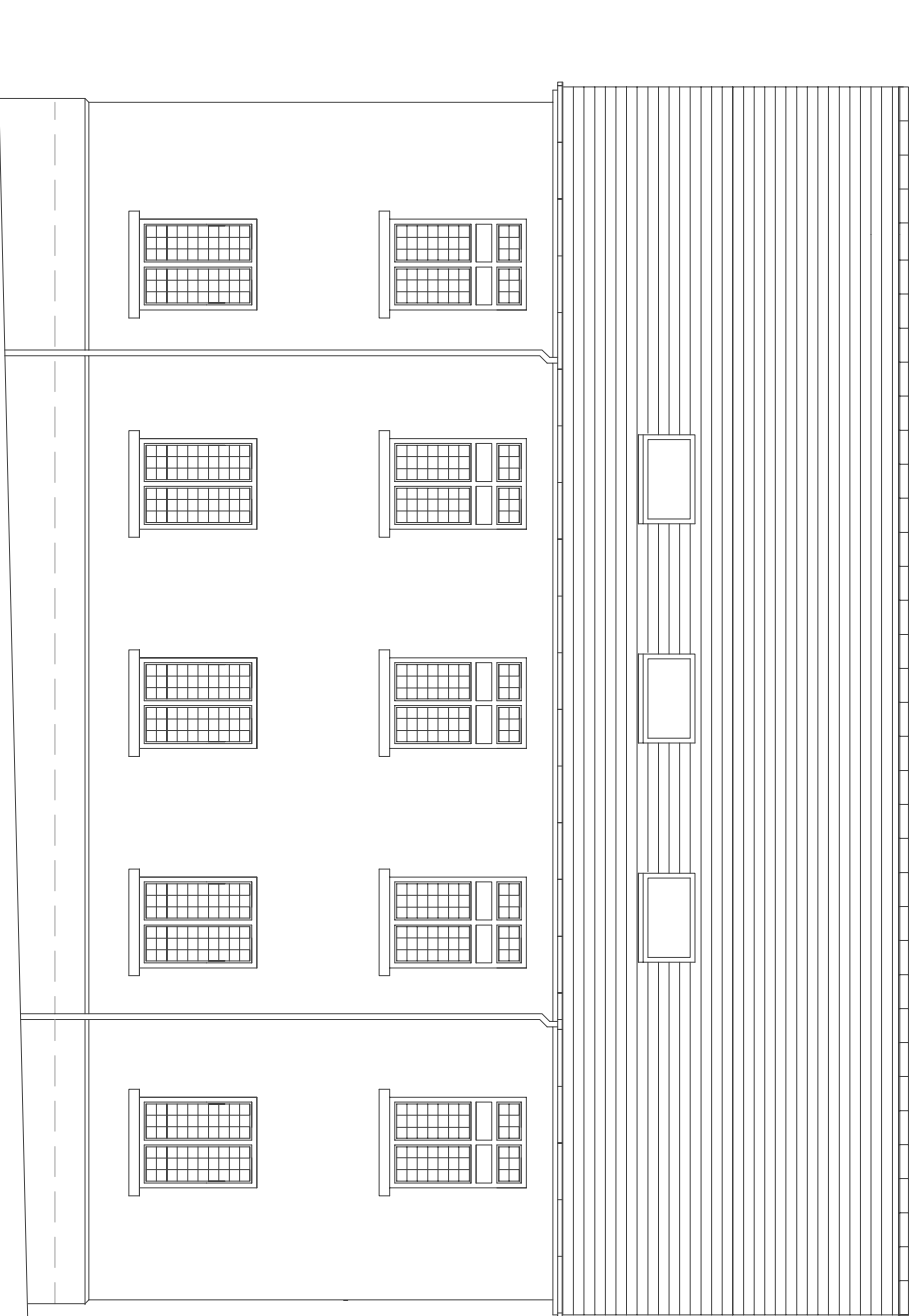




NORTH ELEVATION : PROPOSED.

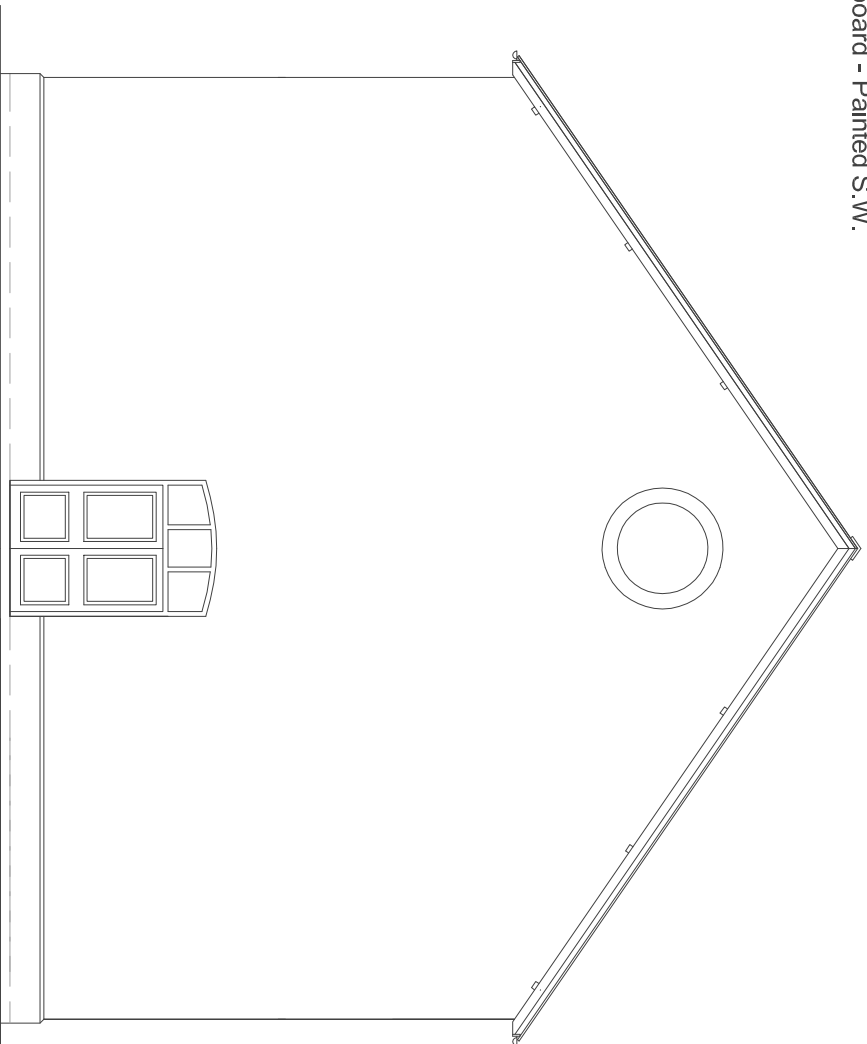

WEST ELEVATION : PROPOSED

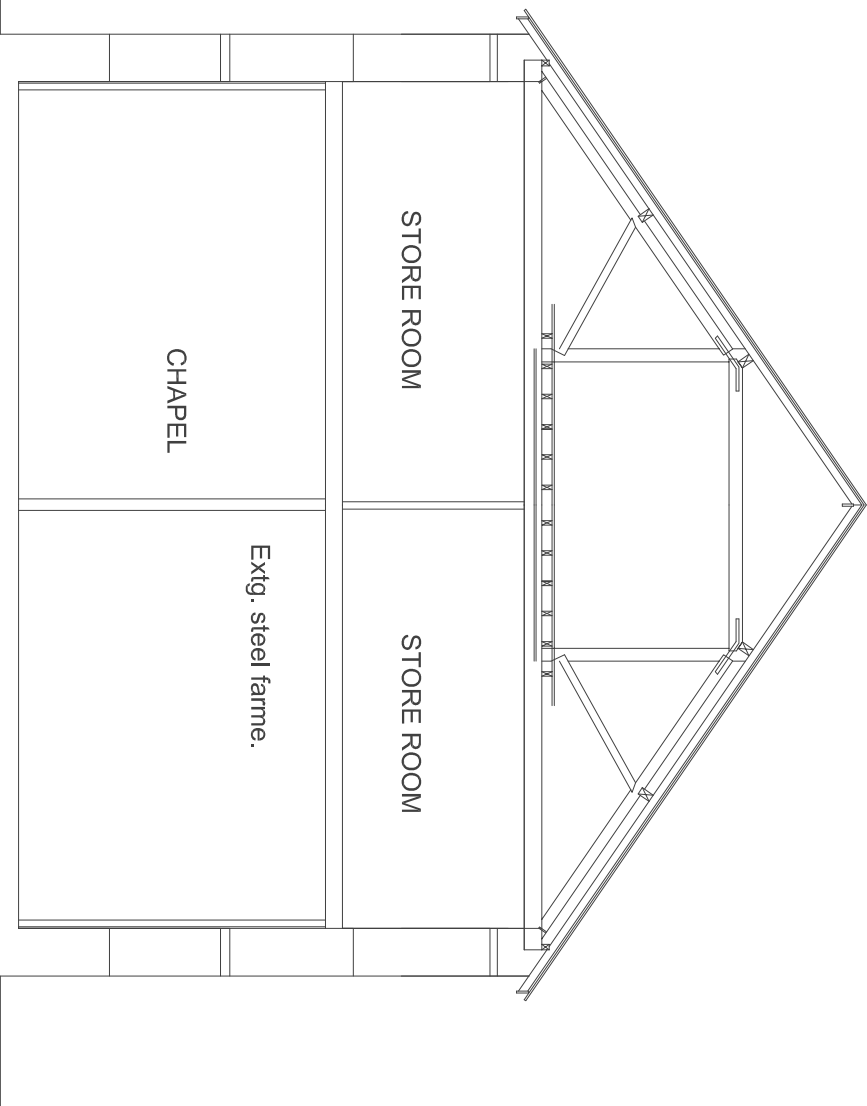

SECTION EXISTING.

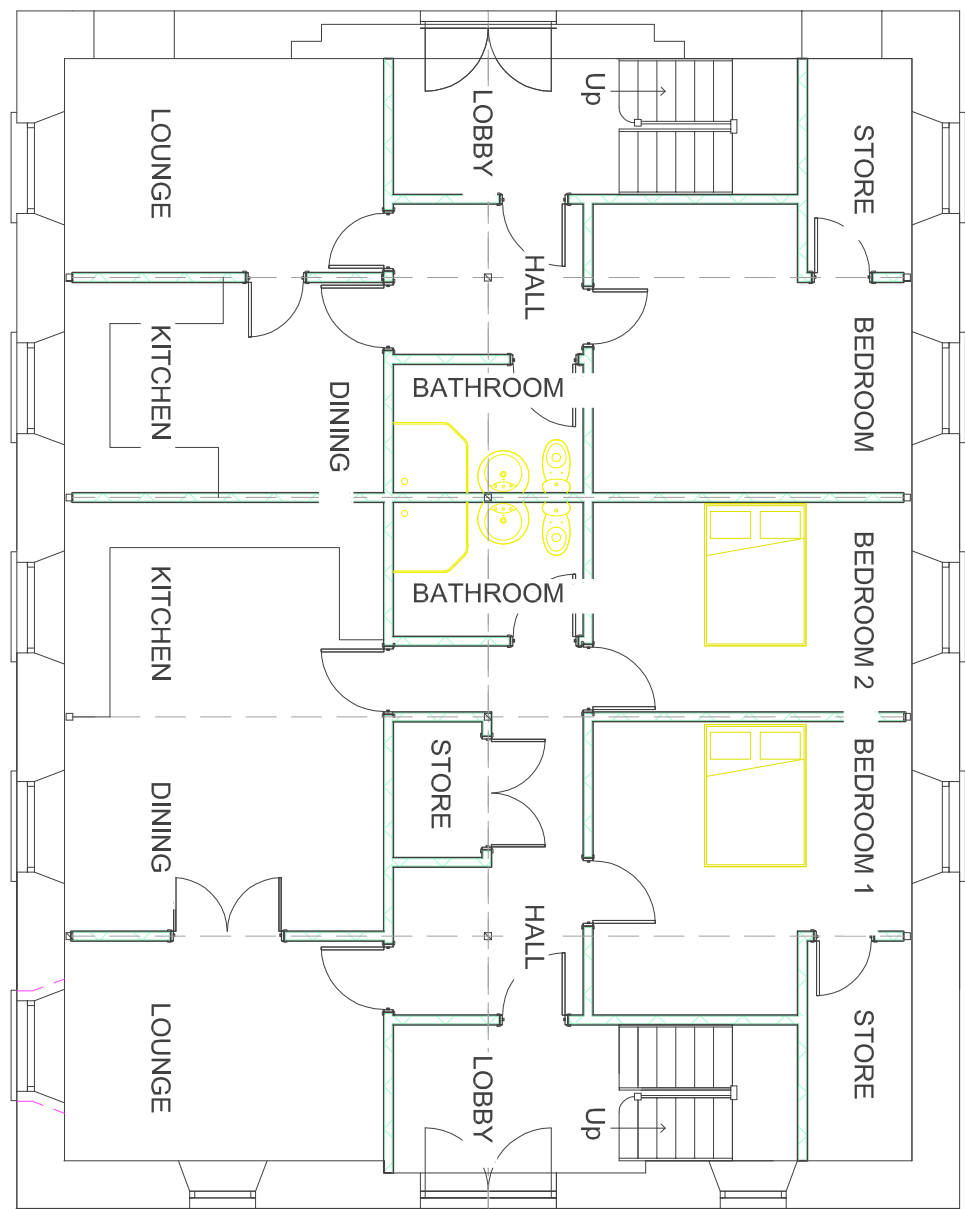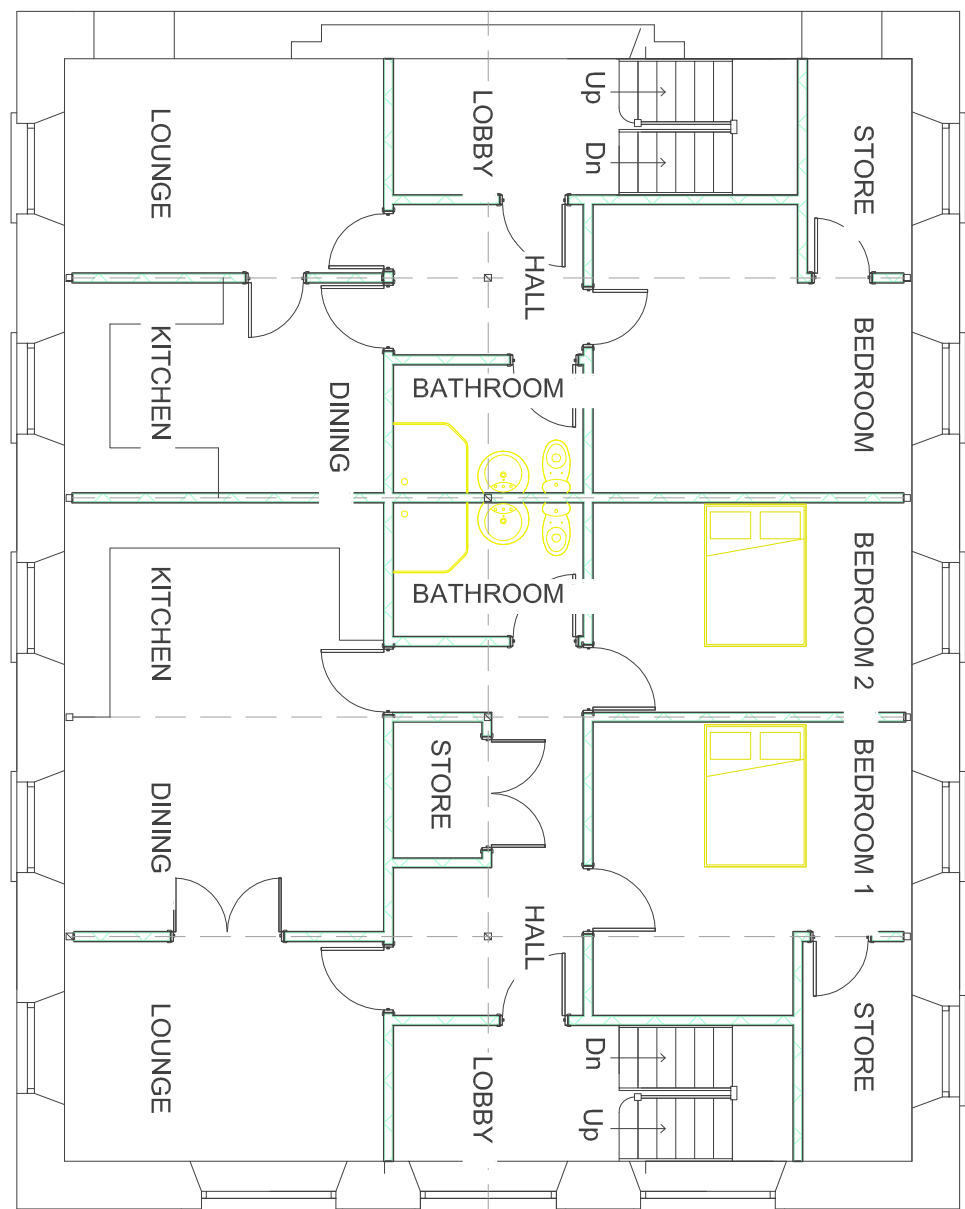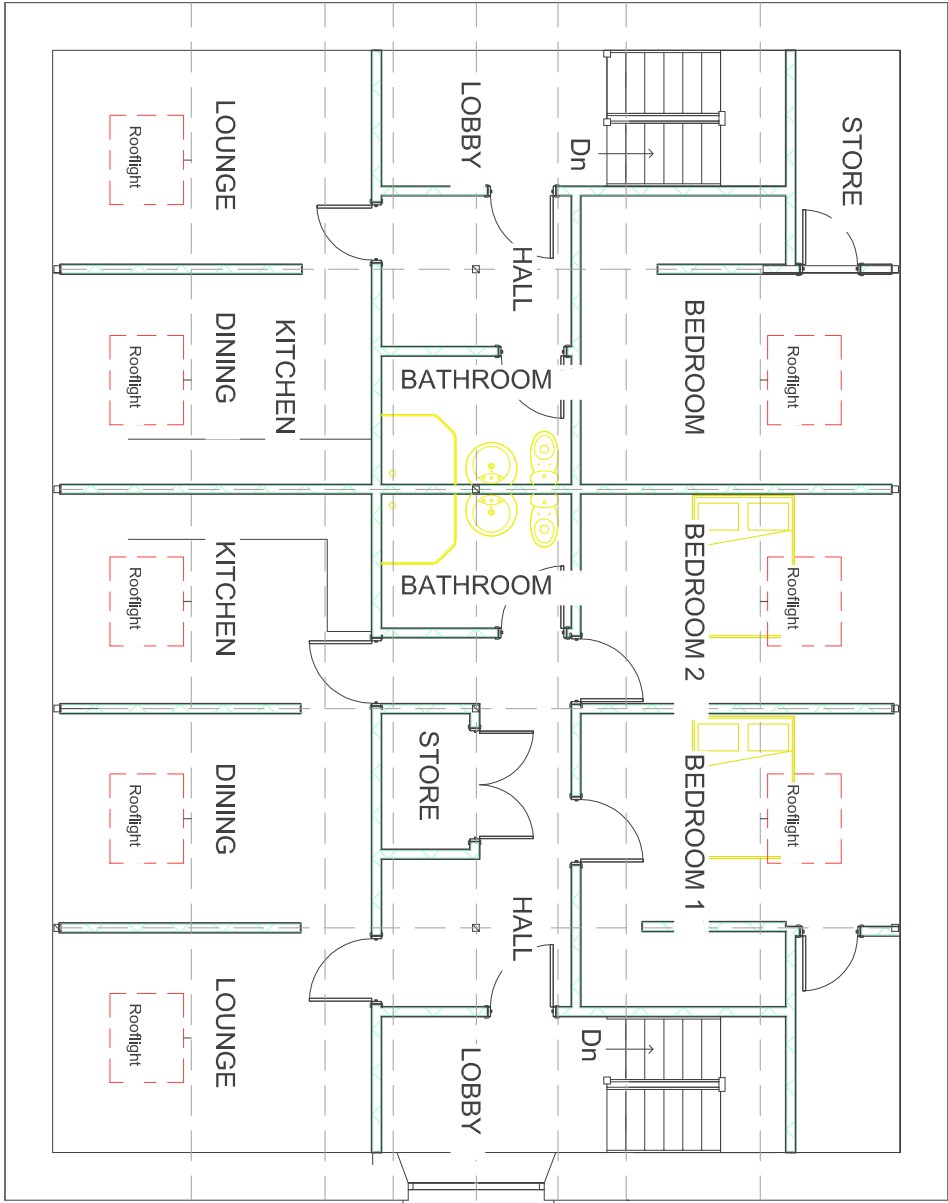

COPYRIGHT IN THIS DRAWING IS CONFIDENTIAL AND OWNED BY DELL DESIGN SERVICES. IT IS NOT TO BE REPRODUCED, COPIED, EITHER WHOLLY OR IN PART, OR IN ANY MANNER, WITHOUT THE PRIOR CONSENT OF DELL DESIGN LTD. UNLESS IT BE FOR THE PURPOSES OF THE PROVISION OF PROFESSIONAL SERVICES BY DELL DESIGN LTD. TO THE CLIENT. ANY DISCREPANCIES BETWEEN THIS DRAWING AND ANY OTHER DRAWINGS OR DOCUMENTS SHALL BE RESOLVED BY REFERENCE TO THE DRAWING OR DOCUMENT LAST DATED. NOTE: NOTIFIED PRIOR TO COMMENCEMENT OF WORK. DO NOT SCALE FROM THIS DRAWING IF NOT COMPLETELY SURE.

Drawn:	Checked:	Scale:	Date:
PD	ML	1:100	SEPT 2023
Drawing Number:	Contract No:	Rev:	
PD/BCT/EA/02	183/23		

Drawing Title:
EXISTING PROPOSED PLANS
APPLICATION NO. P/16/0340



Project:
BETHHEL CHAPEL, PERROT STREET
TRELEWIS, CF46 5ET.