

- Notes:
1. Drawings must not be scaled and any discrepancies must be reported immediately.
 2. The drawing is to be read in conjunction with all other relevant project drawings and schedules.
 3. Dimensions indicated are structural.


IMPORTANT NOTE

Site Plan produced using detailed survey prepared by ALT Surveying ref: "166726" dated: 08/2022.

Plans are subject to imposed planning conditions and thorough drainage investigations. Position of all existing in use and redundant drainage runs to be confirmed following further investigation.

Position of any existing underground services to be confirmed following further investigation.

Ownership of all boundaries to be confirmed by client.

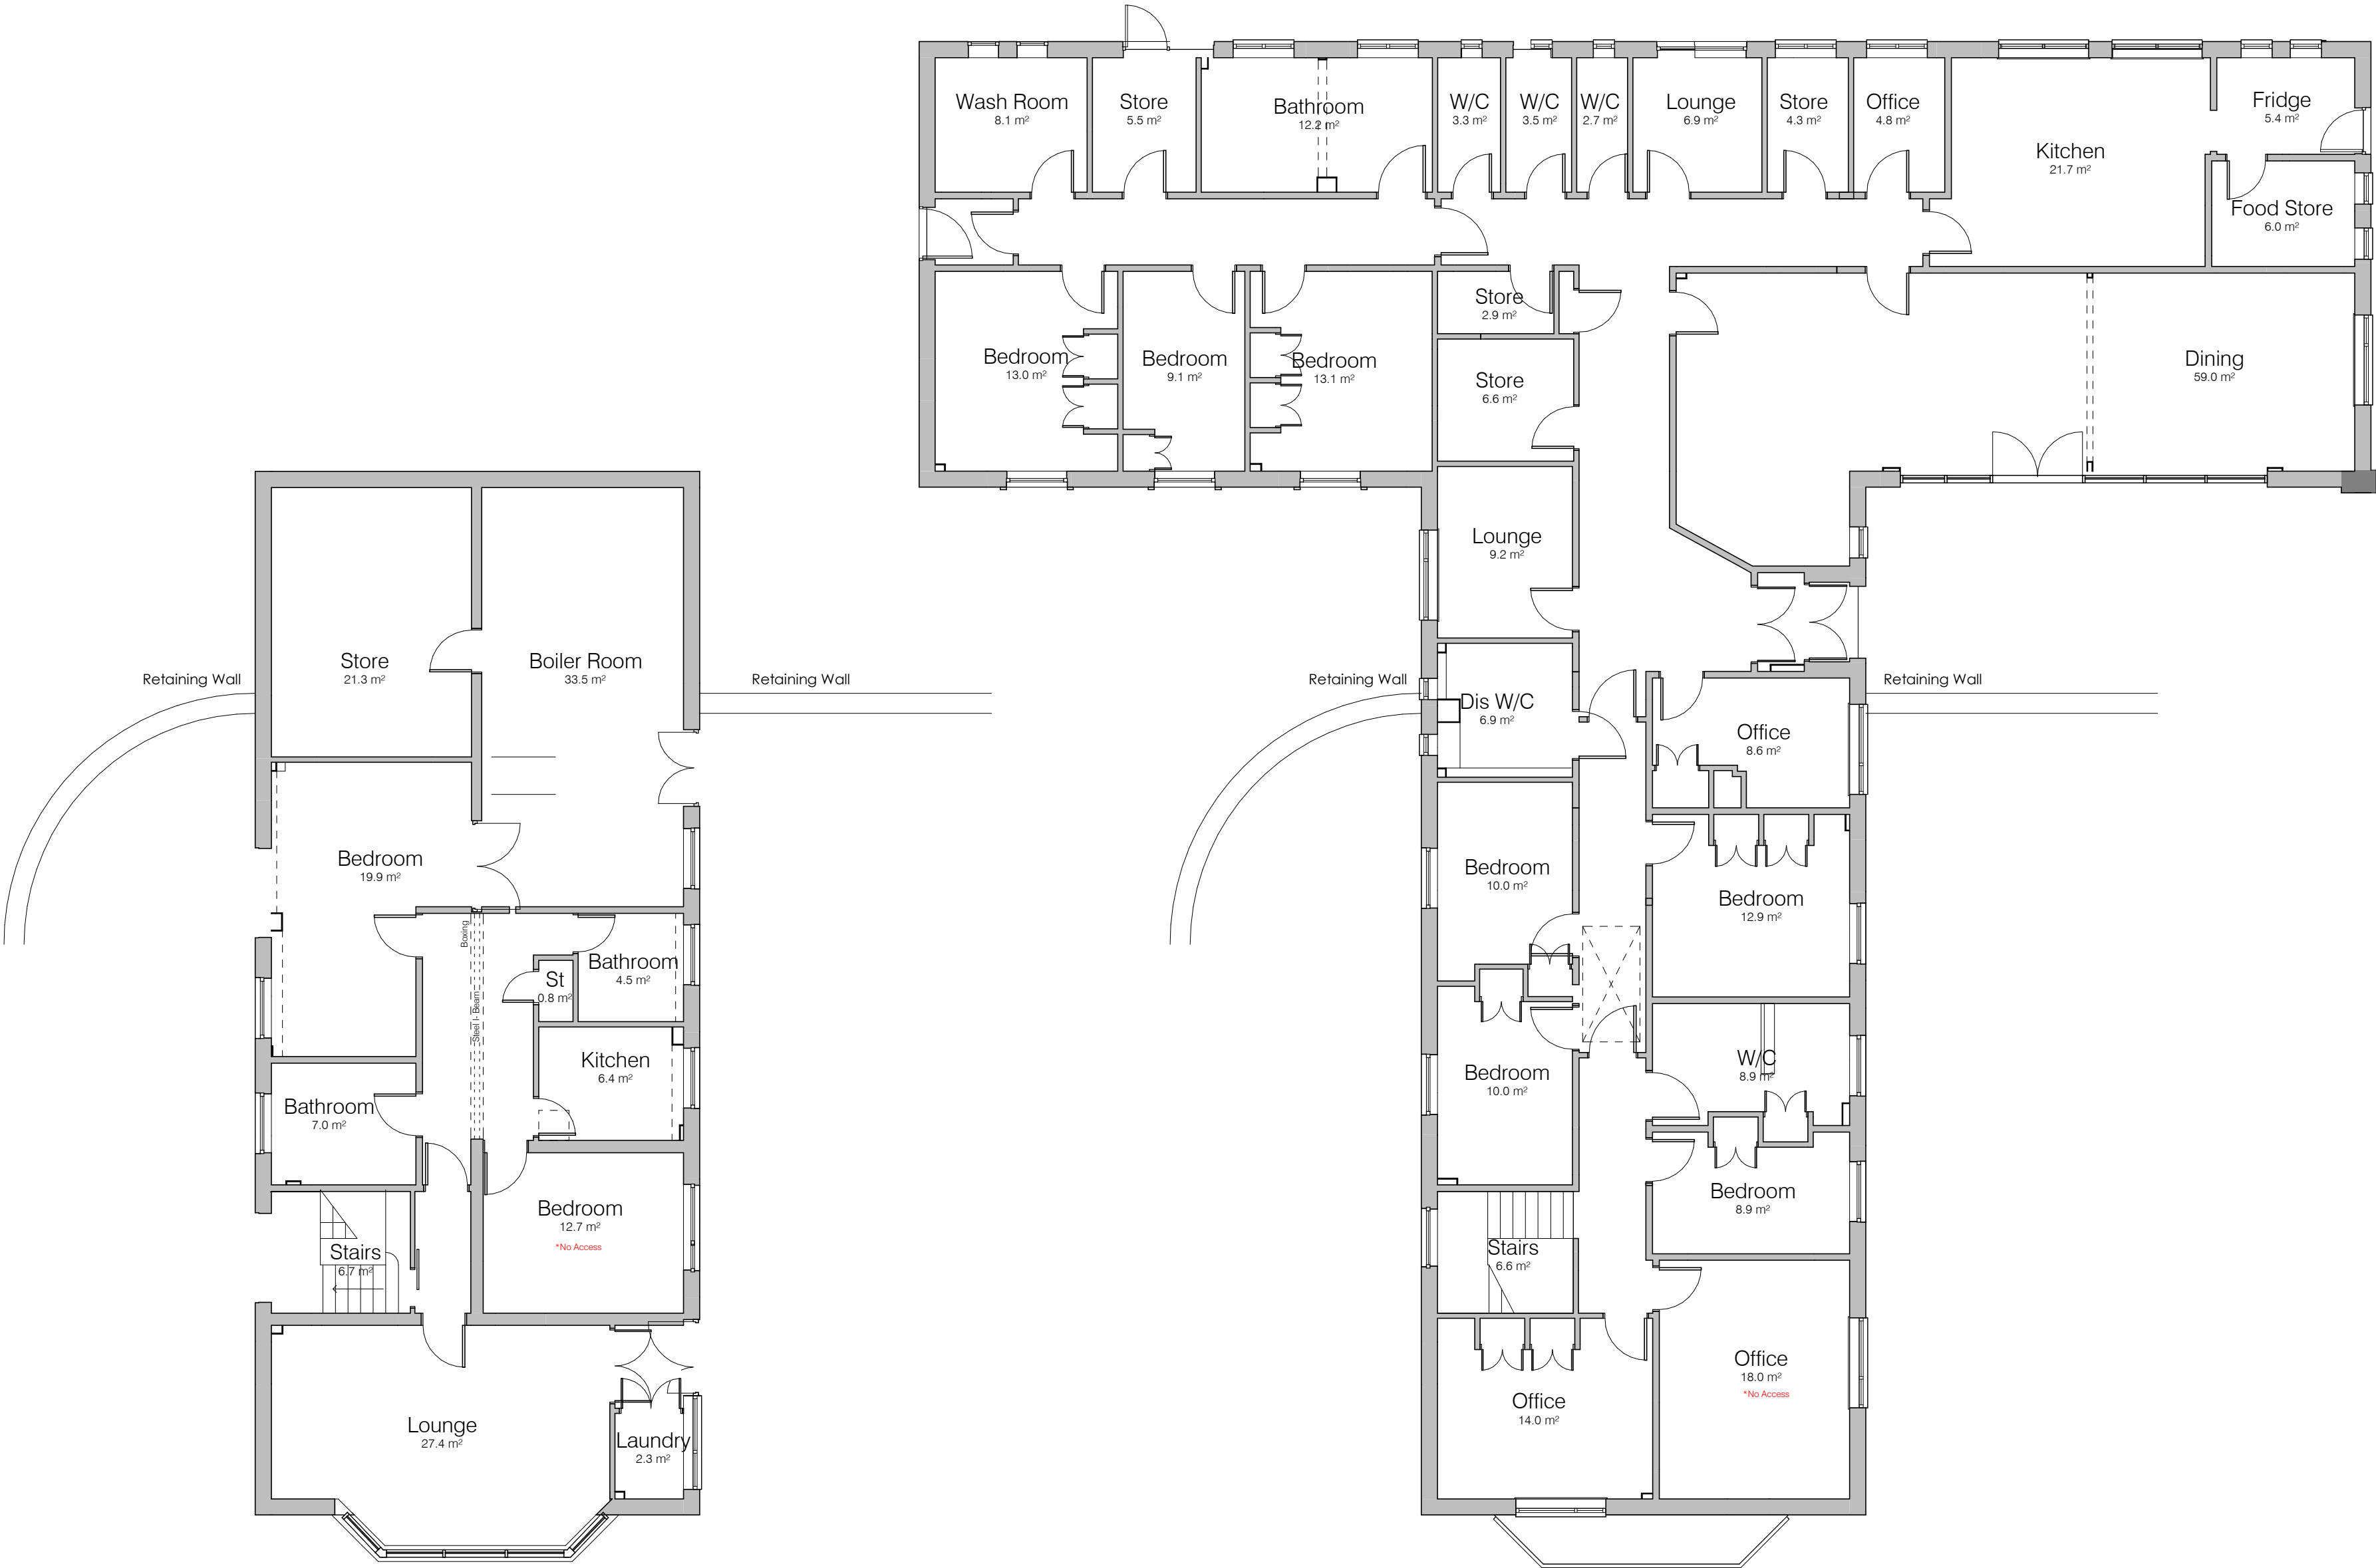

00 Lower Ground Floor Plan

01 Ground Floor Plan Existing

P3	Issued for Approval	MR	LR	07.11.22
P2	Floor Plans updated following measured survey	LR	ALo	05.09.22
P1	First Issue	LR	ALo	18.07.22
Rev.	Description	Drawn	Check	Date

FOR APPROVAL

pentan
architects

22 Cathedral Road
Cardiff CF11 9LJ
t. 029 2030 9010
info@pentan.co.uk

Project

Llysaen, Merthyr Tydfil

Client

Merthyr HA

Drawing Title

Existing Floor Plans

Job no.	Org.	Zone	Level	Type	Role	Description	Status	Rev.
4004	- PEN	- ZZ	- ZZ	- DR	- A	- 1020	S4	P3
Scale			Date					
1 : 100			@ A2 Jun '22					

NOTES: Do not scale. All dimensions are in millimetres unless stated otherwise