


Notes:

1. Drawings must not be scaled and any discrepancies must be reported immediately.
2. The drawing is to be read in conjunction with all other relevant project drawings and schedules.
3. Dimensions indicated are structural.

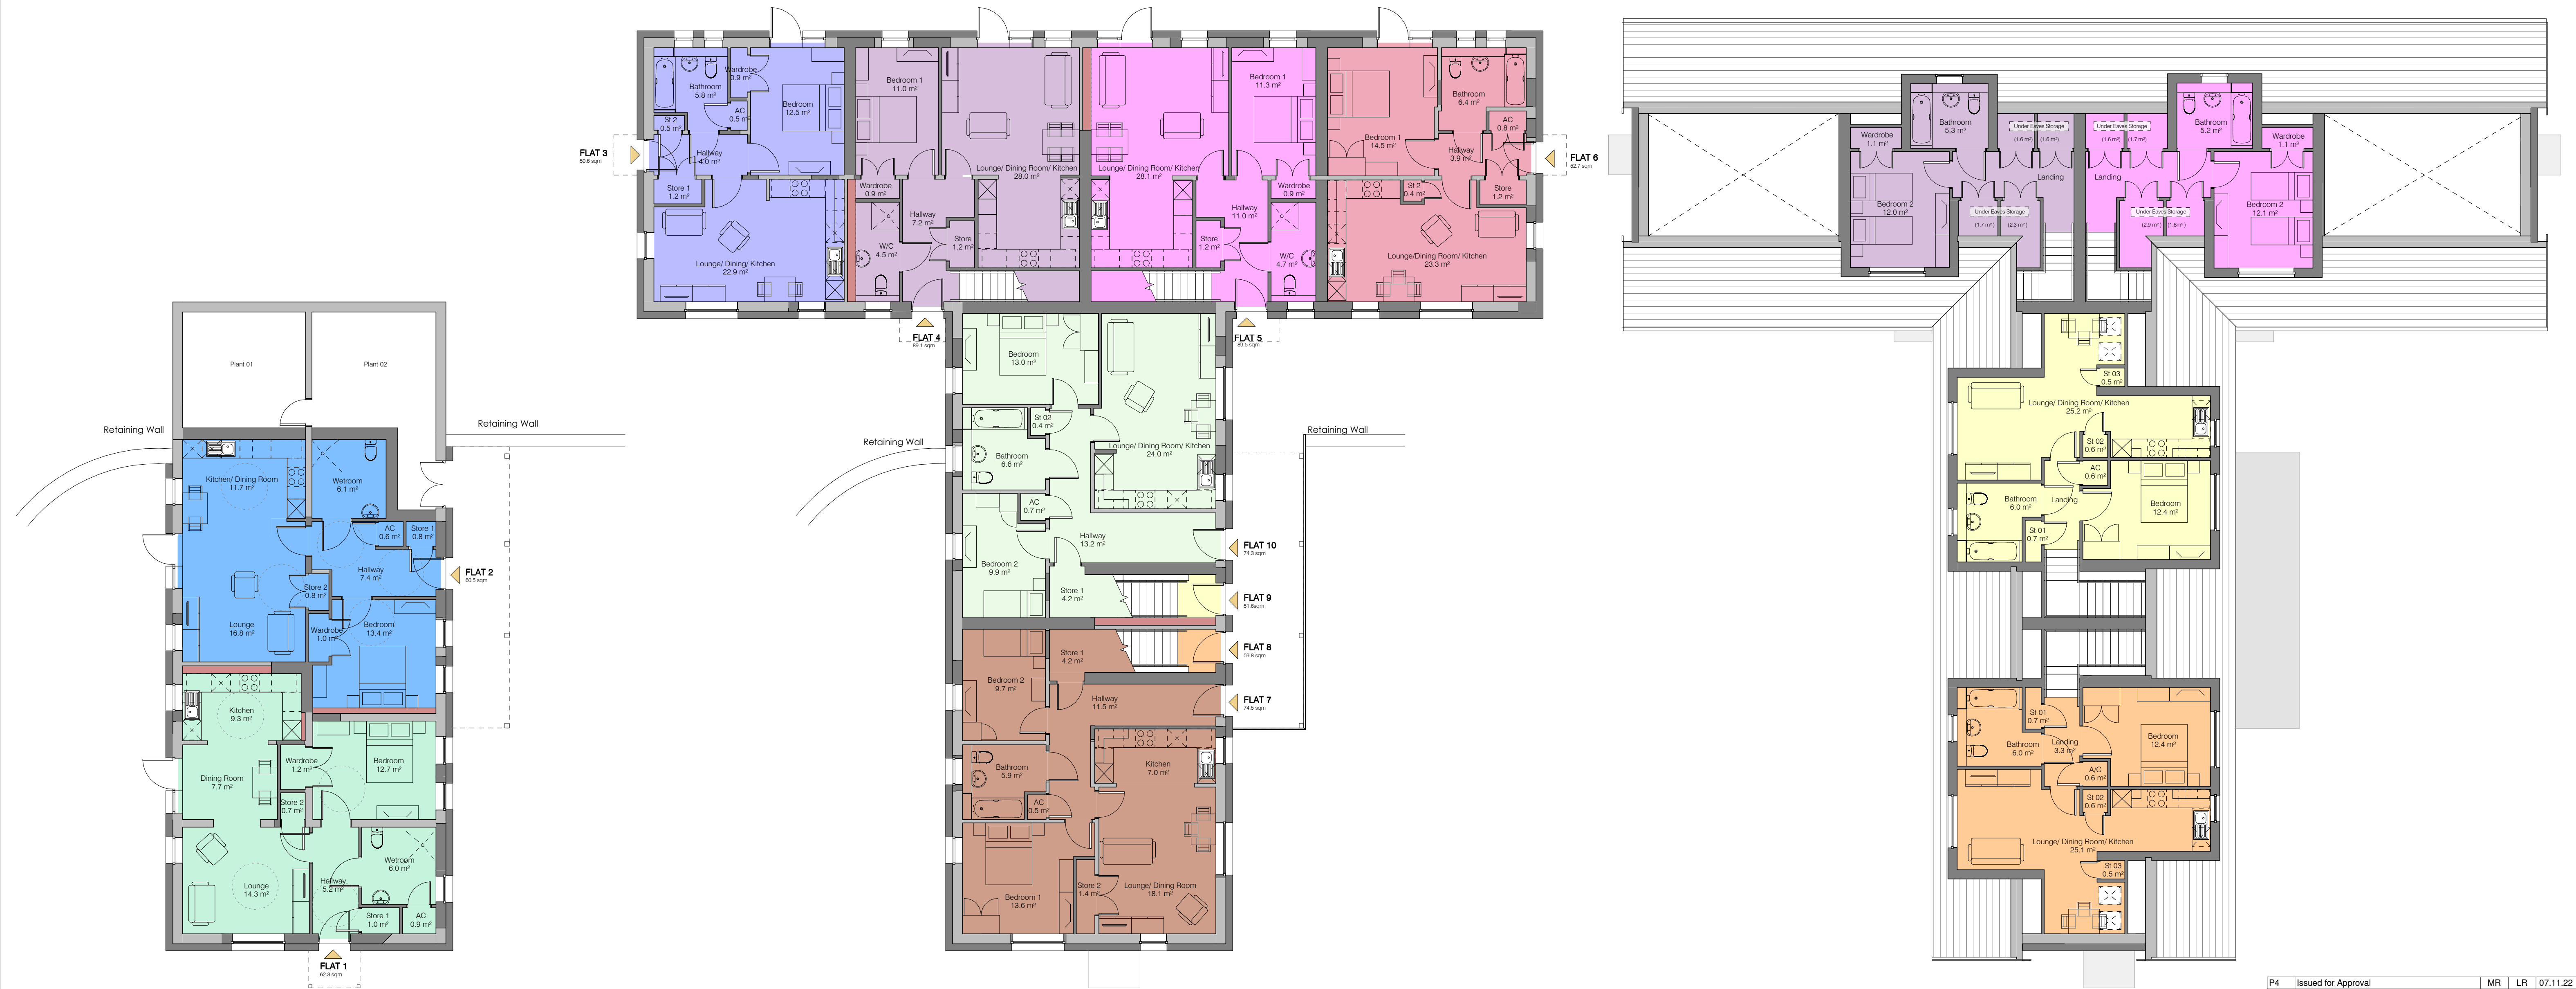

00 Lower Ground Floor Plan Proposed

01 Ground Floor Plan Proposed

02 First Floor Plan Proposed

Wall Plan Key

- Existing Wall
- Proposed Wall/ Infill
- Proposed Upgraded Wall

P4	Issued for Approval	MR	LR	07.11.22
P3	Issued for Comment	HG	LR	04.11.22
P2	Issued for Comment	HG	LR	25.10.22
P1	First Issue	LR	ALo	05.09.22
Rev.	Description	Drawn	Check	Date

FOR APPROVAL

pentan
architects

22 Cathedral Road
Cardiff - CF11 9LJ
t. 029 2030 9010
info@pentan.co.uk

Project
Llysfaen, Merthyr Tydfil

Client
Merthyr HA

Drawing Title
Proposed Floor Plans

Job no.	Org.	Zone	Level	Type	Role	Description	Status	Rev.
4004	PEN	- ZZ	- ZZ	- DR	- A	- 1100	S4	P4

Scale
As indicated @ A1

Date
Sep '22

NOTES: Do not scale. All dimensions are in millimetres unless stated otherwise