


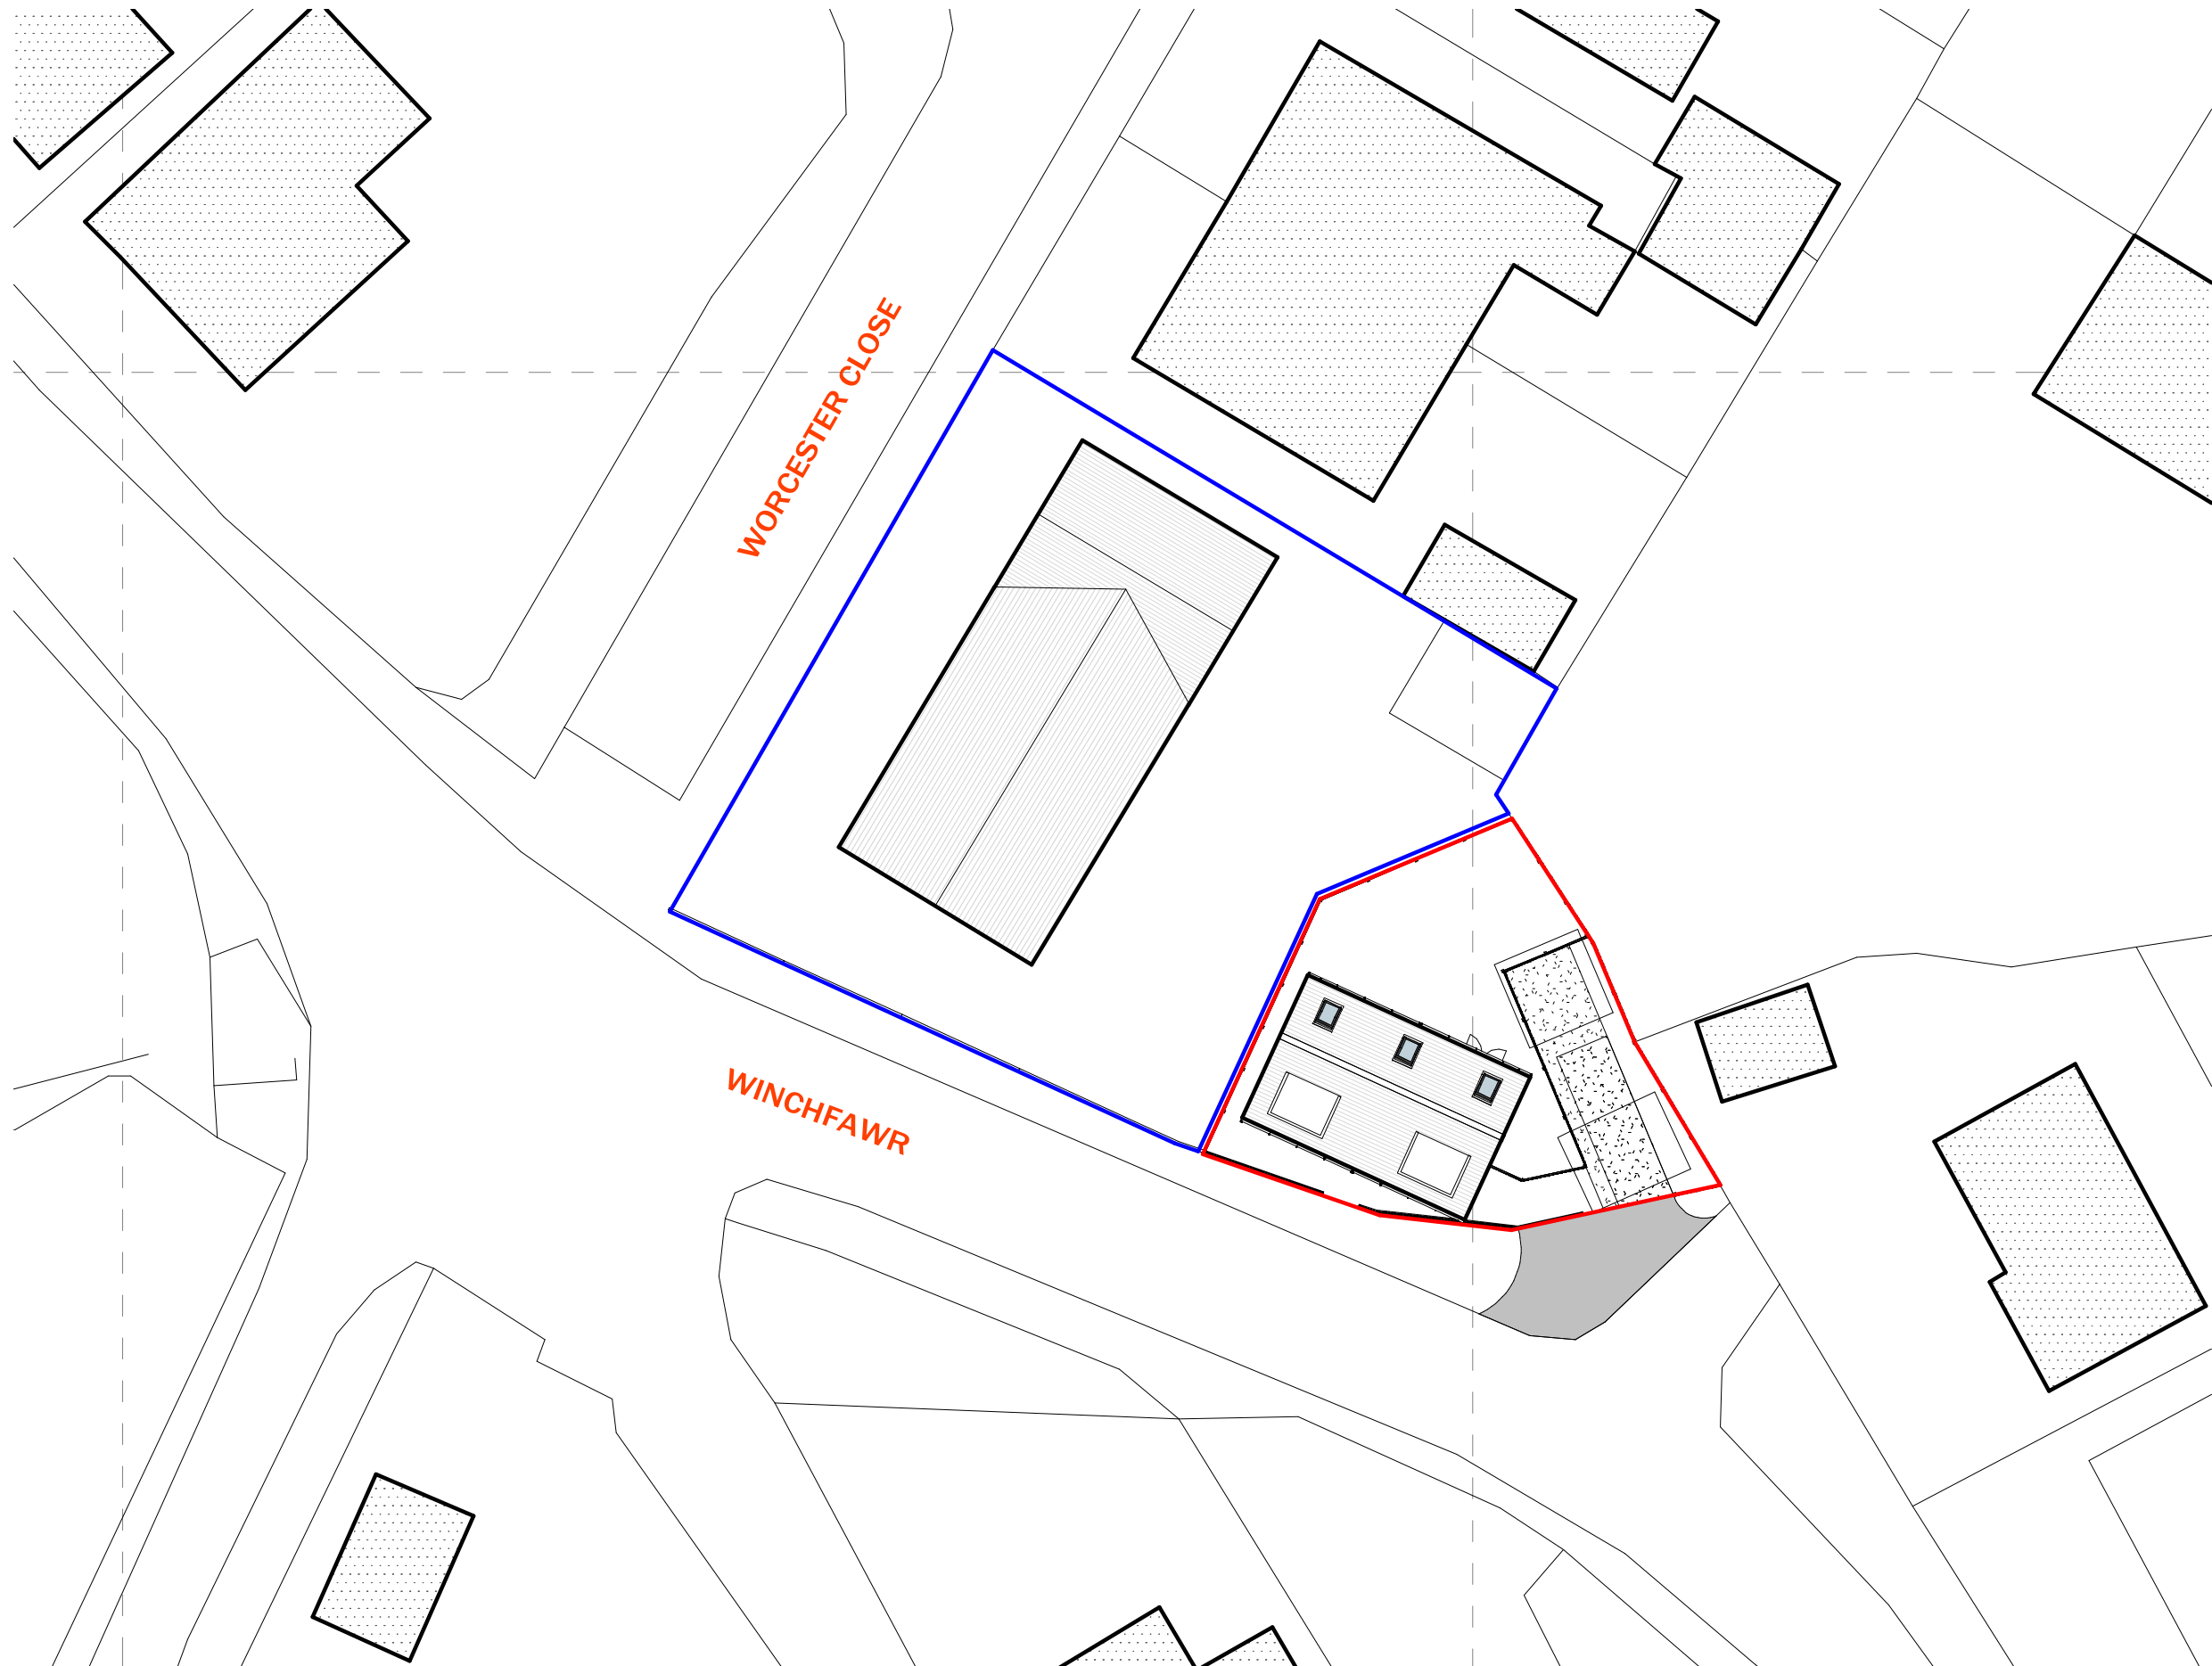

YOUR ADDRESS 02019

PROJECT:
**PROPOSED
BUILDING
PLOT**

WINCHFAWR,
MERTHYR TYDFIL
DATE: 09.09.19
PROJECT NO: PC054
REVISION: A DATE: 10.10.19

NOTES:

**PROPOSED
SITE
LAYOUT**

SCALE: 1 : 250

A1.2

DRAWN BY: PC

1

INDICATIVE GROUND FLOOR PLAN

SCALE: 1 : 250