


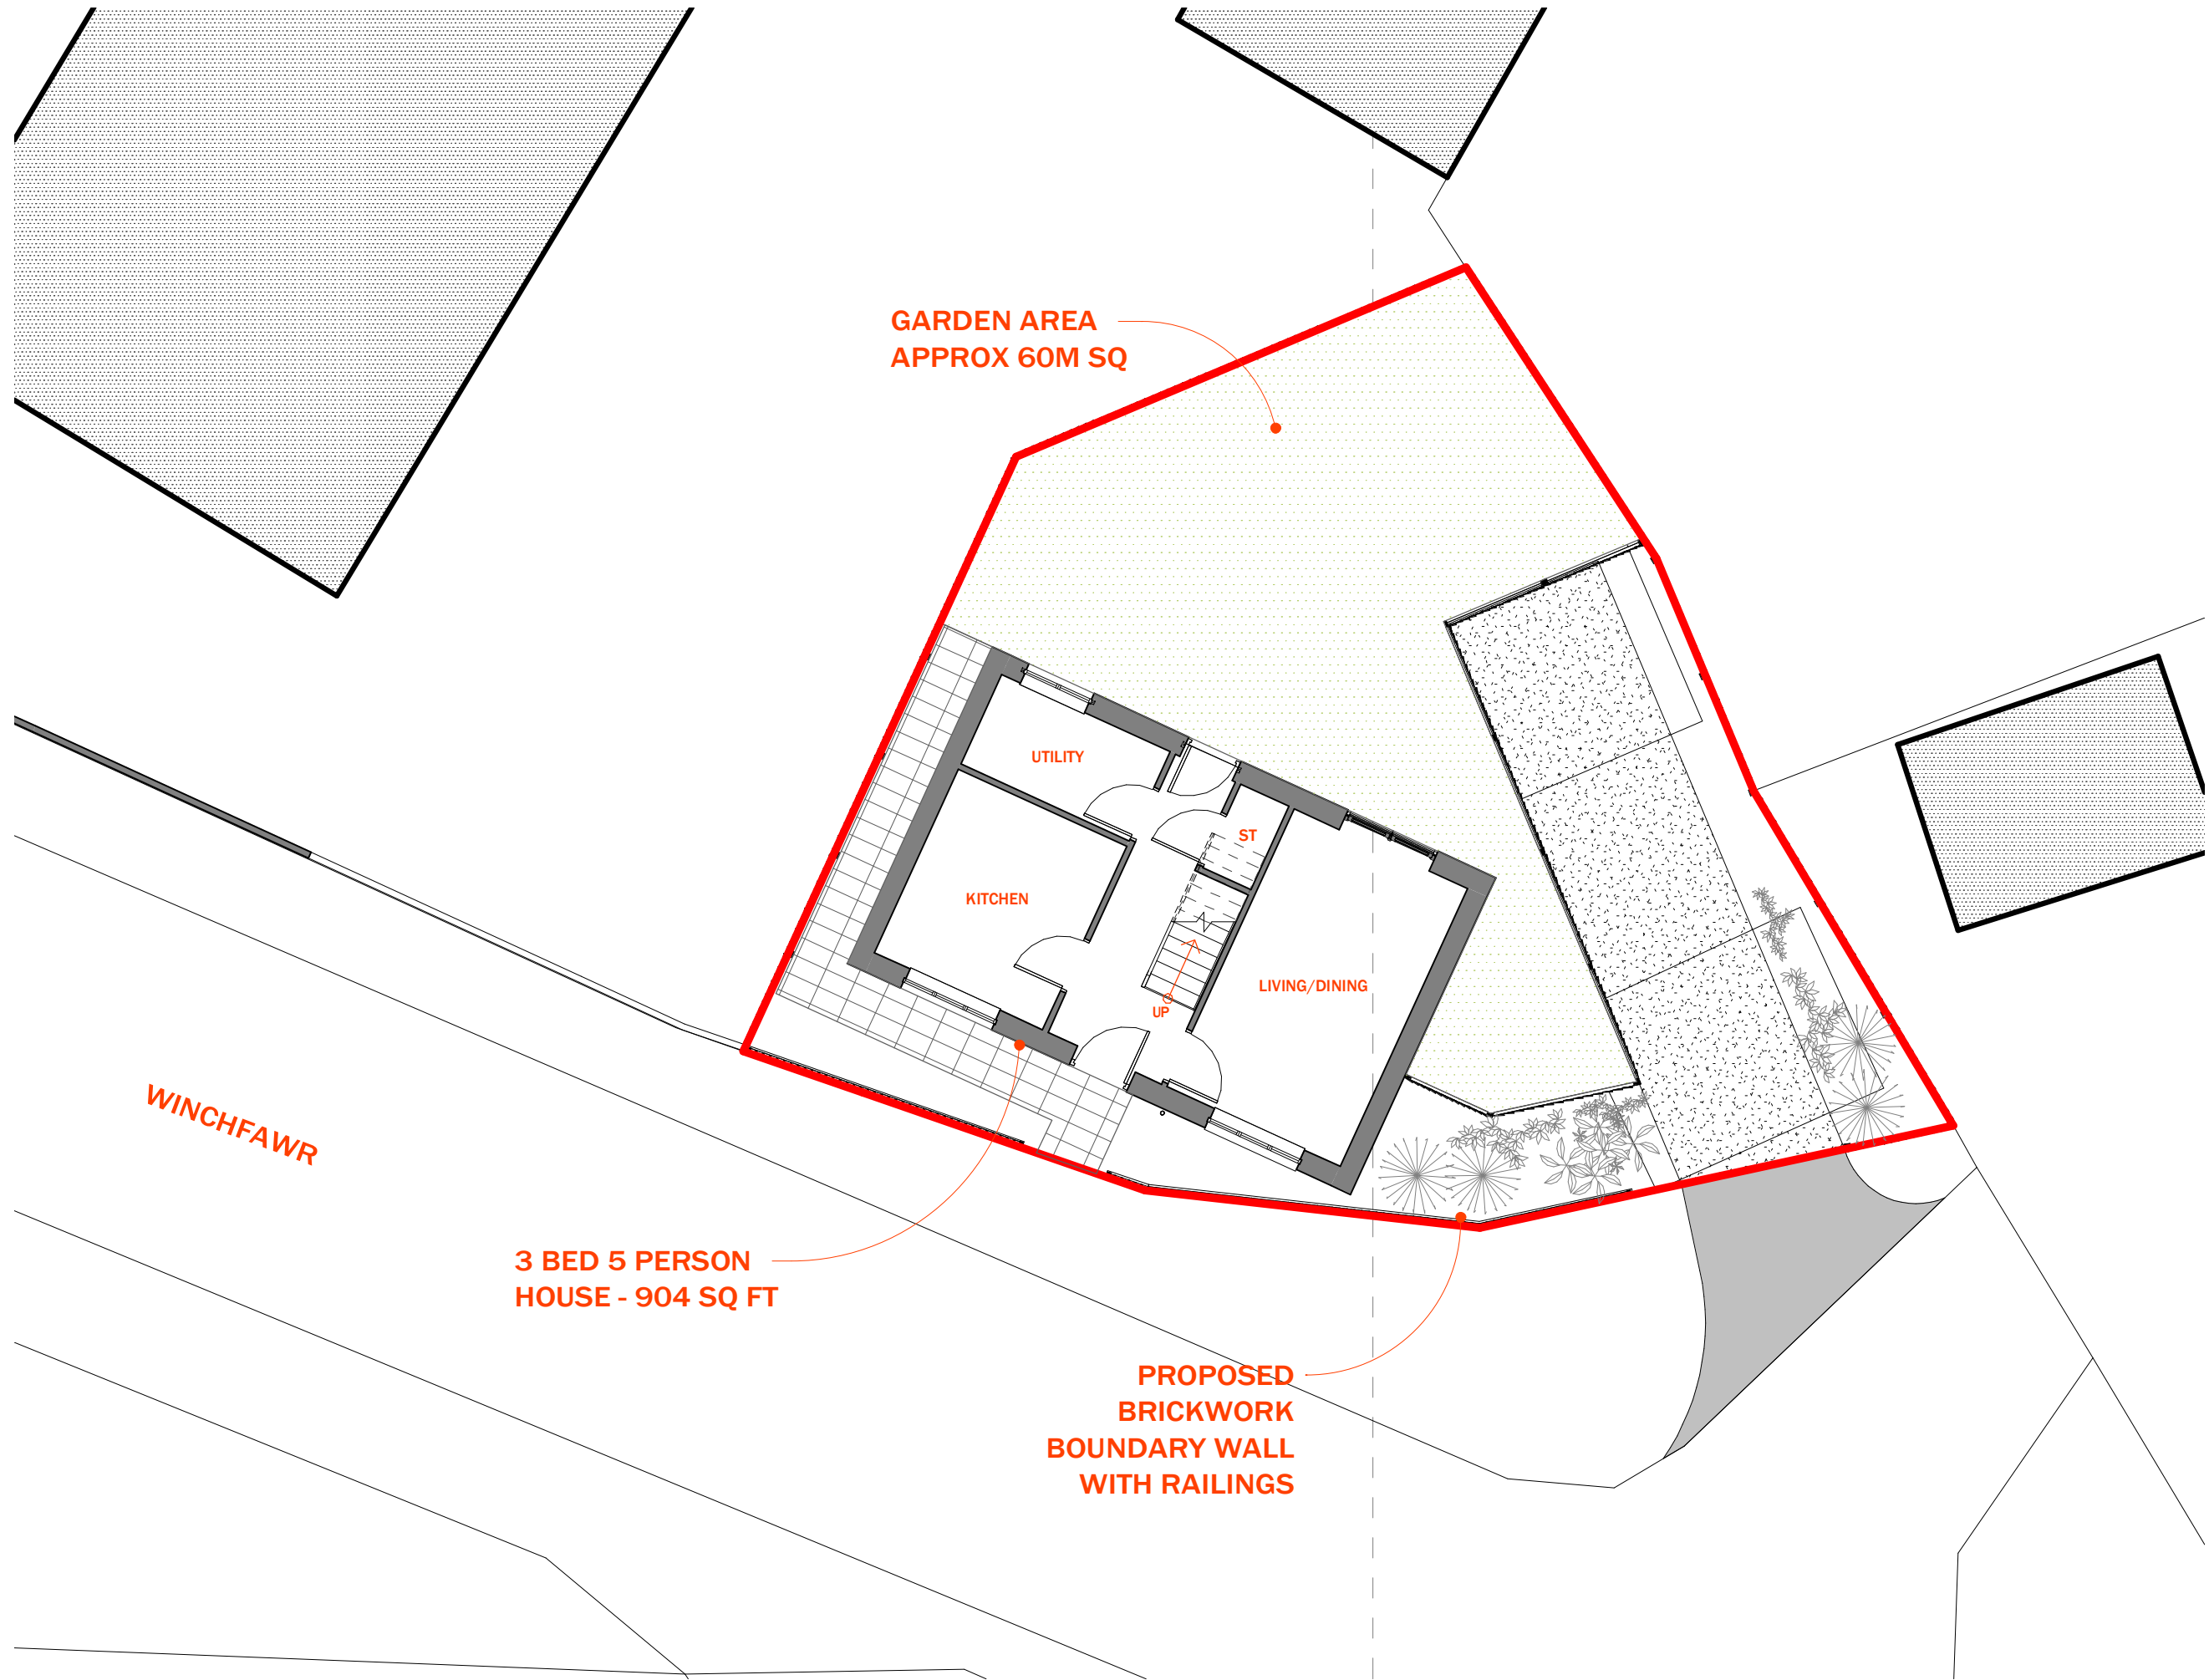

YOUR ADDRESS 02019

PROJECT:
**PROPOSED
BUILDING
PLOT**

WINCHFAWR,
MERTHYR TYDFIL
DATE: 09.09.19
PROJECT NO: PC054
REVISION: DATE:
A 10.10.19

NOTES:

**PROPOSED
GROUND
FLOOR
PLAN**

SCALE: 1 : 100

DRAWN BY: PC

1

PROPOSED GROUND FLOOR PLAN

SCALE: 1 : 100

A1.3