





1 PROPOSED FRONT ELEVATION
SCALE: 1:100

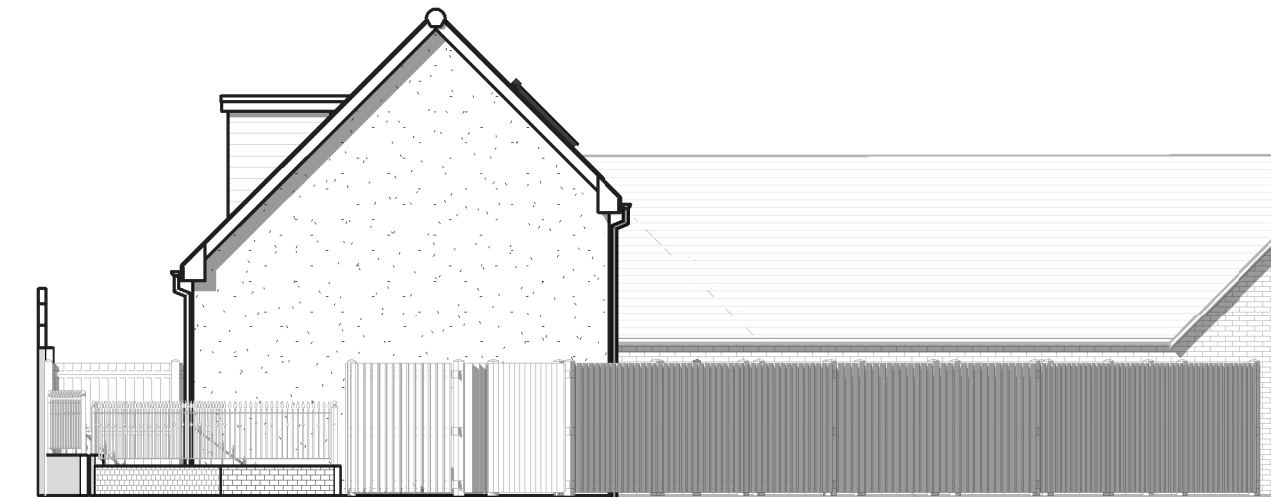

2 PROPOSED SIDE ELEVATION
SCALE: 1:100

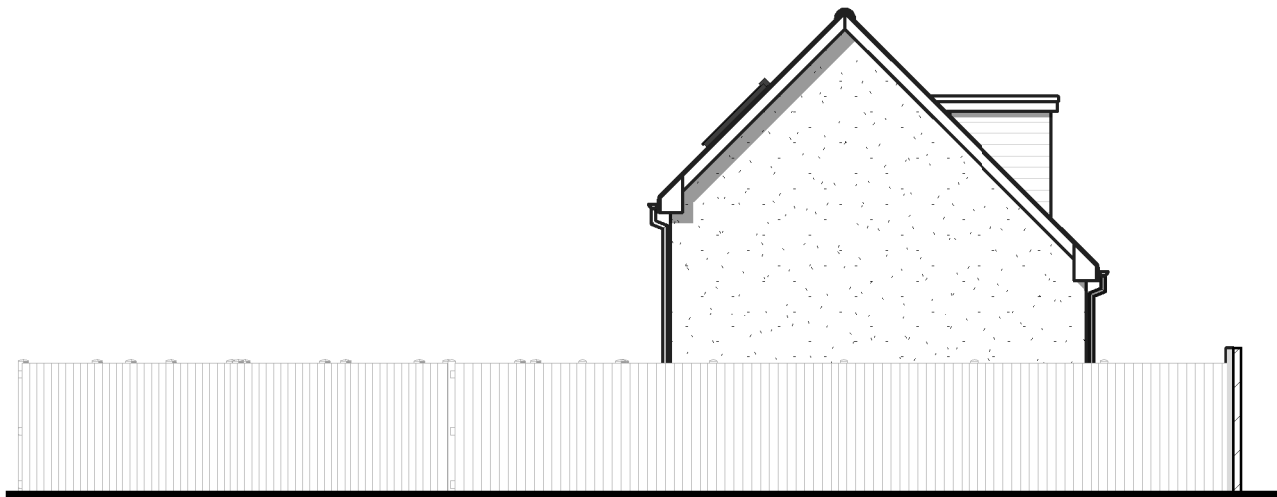

3 PROPOSED SIDE ELEVATION1
SCALE: 1:100



4 PROPOSED REAR ELEVATION
SCALE: 1:100

PROJECT:
**PROPOSED
BUILDING
PLOT**

WINCHFAWR,
MERTHYR TYDFIL
DATE: 09.09.19
PROJECT NO: PC054
REVISION: A
DATE: 10.10.19

NOTES:

**PROPOSED
ELEVATIONS**

SCALE: 1:100

A1.5

DRAWN BY: PC