


Print at A3 @ 1:100 mm scale.

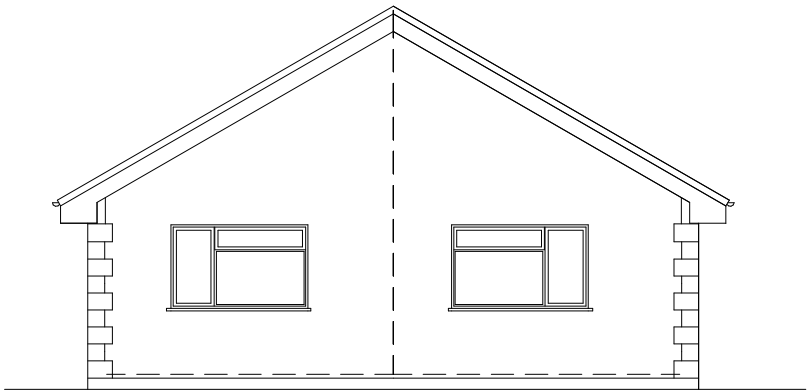

NORTH ELEVATION : EXISTING.




SOUTH ELEVATION : EXISTING.

MATERIALS: EXISTING.


Roof Finishes - Interlocking concrete tile.
Upvc barge, fascia boards & r.w.goods - white.

Windows and doors - Upvc, white.


Walls - Spar render, white set to grey brick quoins.

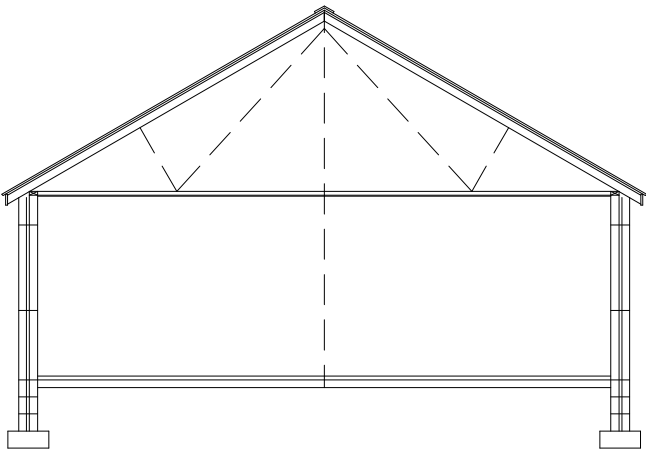

SECTION AA : EXISTING.

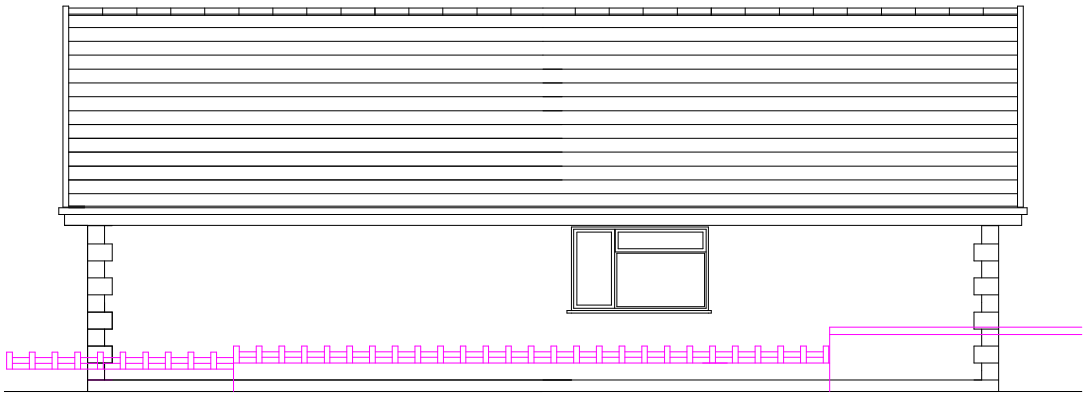

EAST ELEVATION : EXISTING.

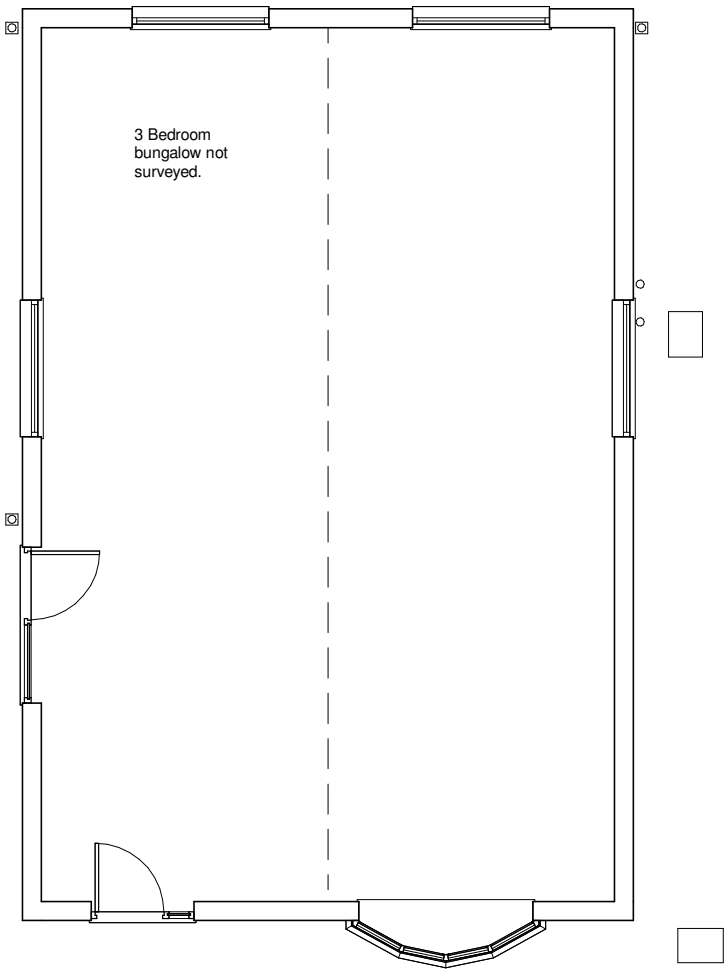

PLAN EXISTING.

Revisions.

A : 27.10.2022. Boundary wall plotted on plan and shown as existing on East elevation. Colour cyan.

Philip Griffiths - Architect
3, St Johns Close, Cefn Coed,
Merthyr Tydfil. CF48 2PE.
Tel: 01685 370812
EMail: Philip@philipgriffiths.co.uk

Client - Mr & Mrs. David Lund,
1, Riverside Close, Aberfan,
Merthyr Tydfil. CF48 4RN
Tel: 07976 376976

Proposed Garage Double Garage & Store,
No 1, Riverside Close, Aberfan,
Merthyr Tydfil. CF48 4RN.
EXISTING : FLOOR PLAN, SECTION AA,
SOUTH, NORTH & EAST ELEVATIONS.

Date: Aug. 2022
Drawn by: PG.
Scale: 1:100 mm
Drwg. No.