


Print at A3 @ 1:100 mm scale.

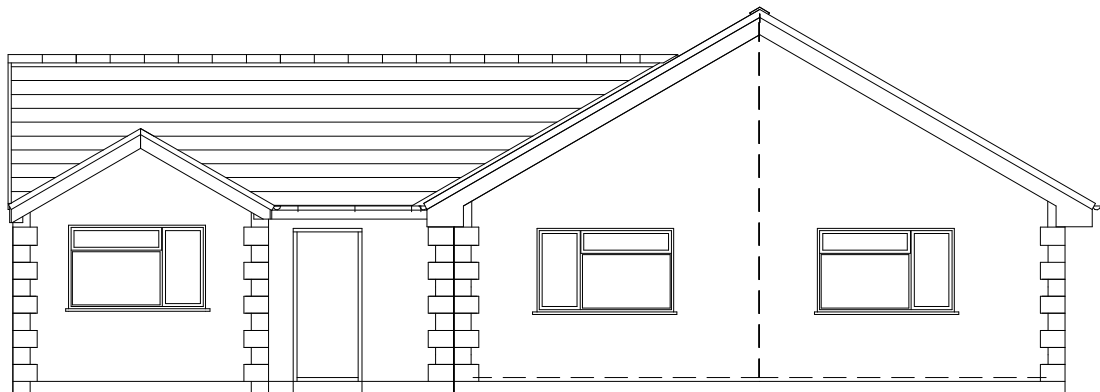

NORTH ELEVATION : PROPOSED.


MATERIALS: PROPOSED.

Roof Finishes - Interlocking concrete tile to match extg.
Upvc barge, fascia boards & r.w.goods - white.


Windows and doors - Upvc, white.

Garage Door - Insulated aluminium roller shutter, white.


Walls - Spar render, white set to grey brick quoins.
325 mm insulated cavity wall.

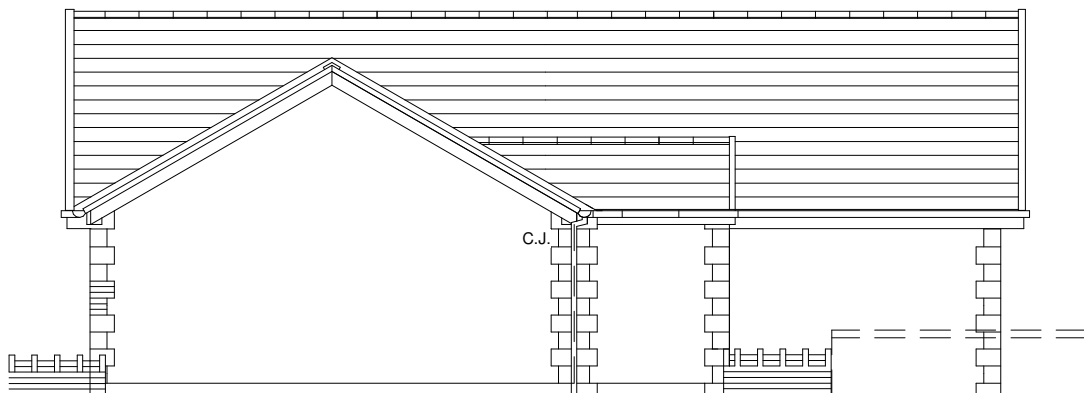

EAST ELEVATION : PROPOSED.

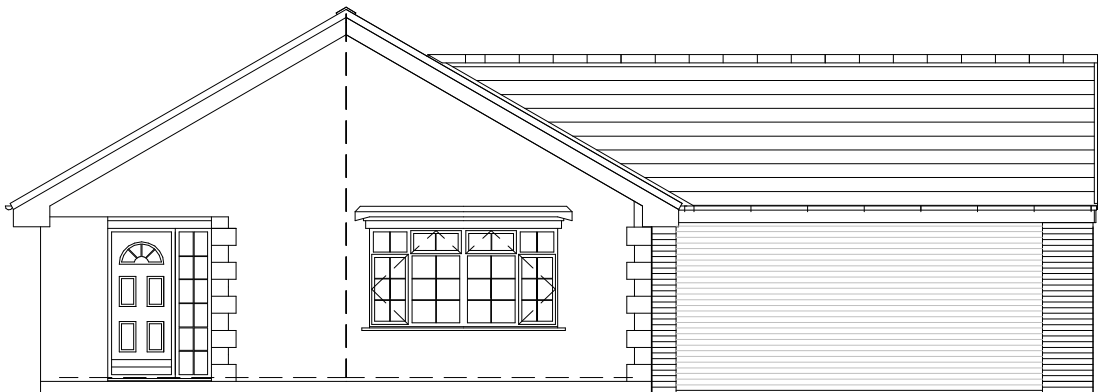

SOUTH ELEVATION : PROPOSED.

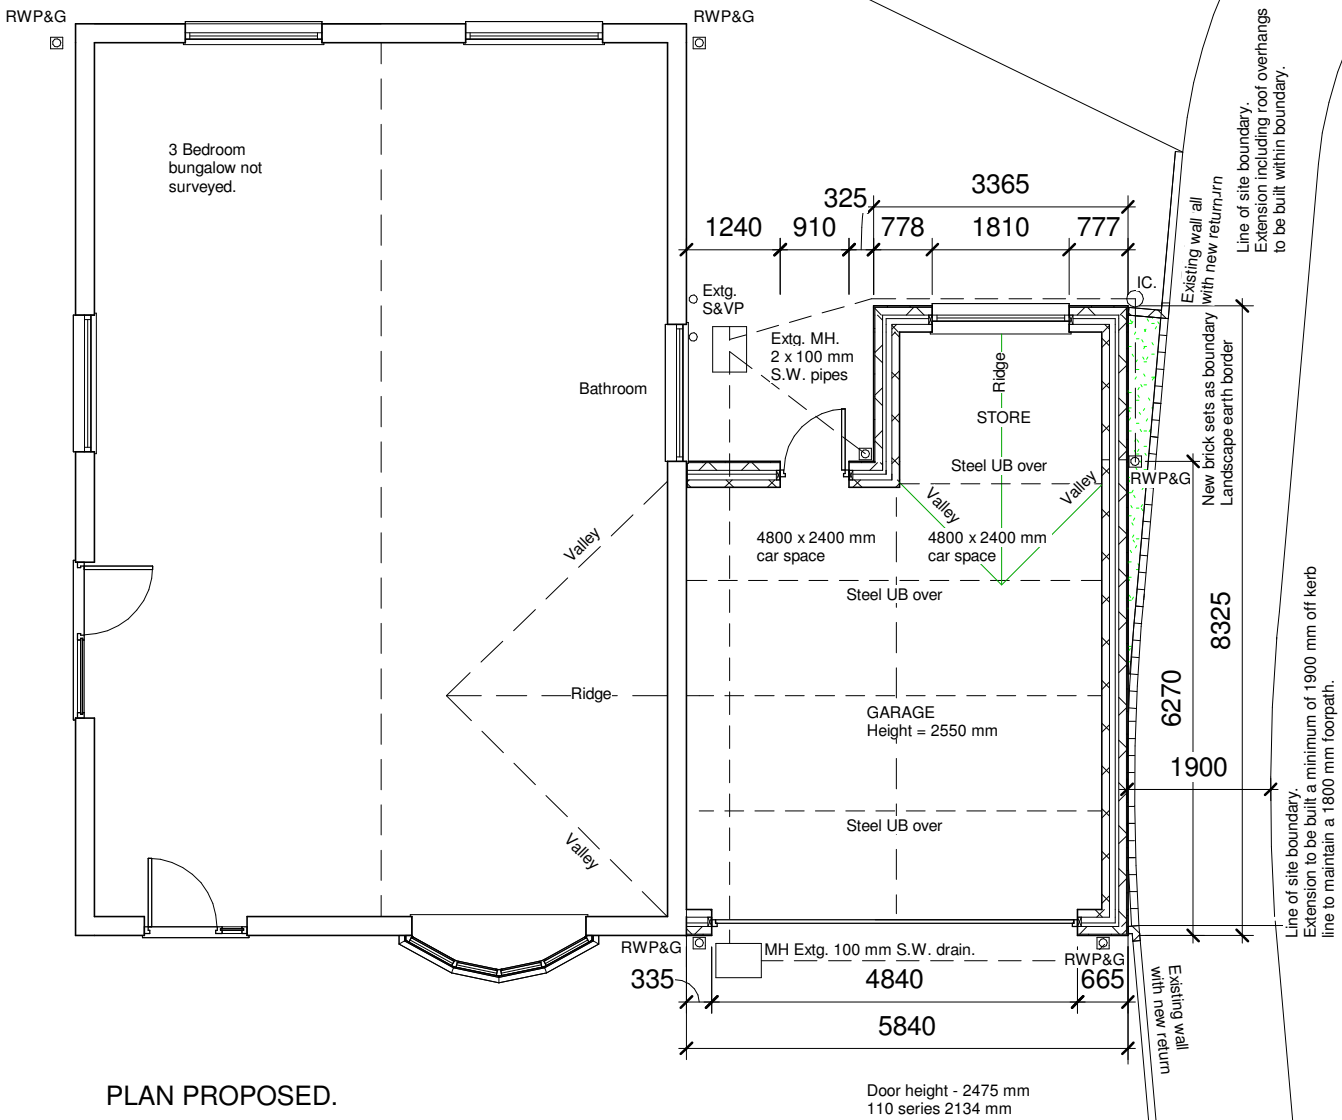

PLAN PROPOSED.

Revisions.
A : 27.10.2022. Boundary wall, pavement and boundary treatments plotted on plan and shown as proposed on East elevation.
RWP & G position to store amended with brick quoins.

Philip Griffiths - Architect
3, St Johns Close, Cefn Coed,
Merthyr Tydfil. CF48 2PE.
Tel: 01685 370812
Email: Philip@philipgriffiths.co.uk

Client - Mr & Mrs. David Lund,
1, Riverside Close, Aberfan,
Merthyr Tydfil. CF48 4RN
Tel: 07976 376976

Proposed Double Garage & Store,
No 1, Riverside Close, Aberfan,
Merthyr Tydfil. CF48 4RN.
PROPOSED : PLAN, SECTION AA,
SOUTH, NORTH & EAST ELEVATIONS.

Date: Aug. 2022
Drawn by: PG.
Scale: 1:100 mm
Drwg. No.