


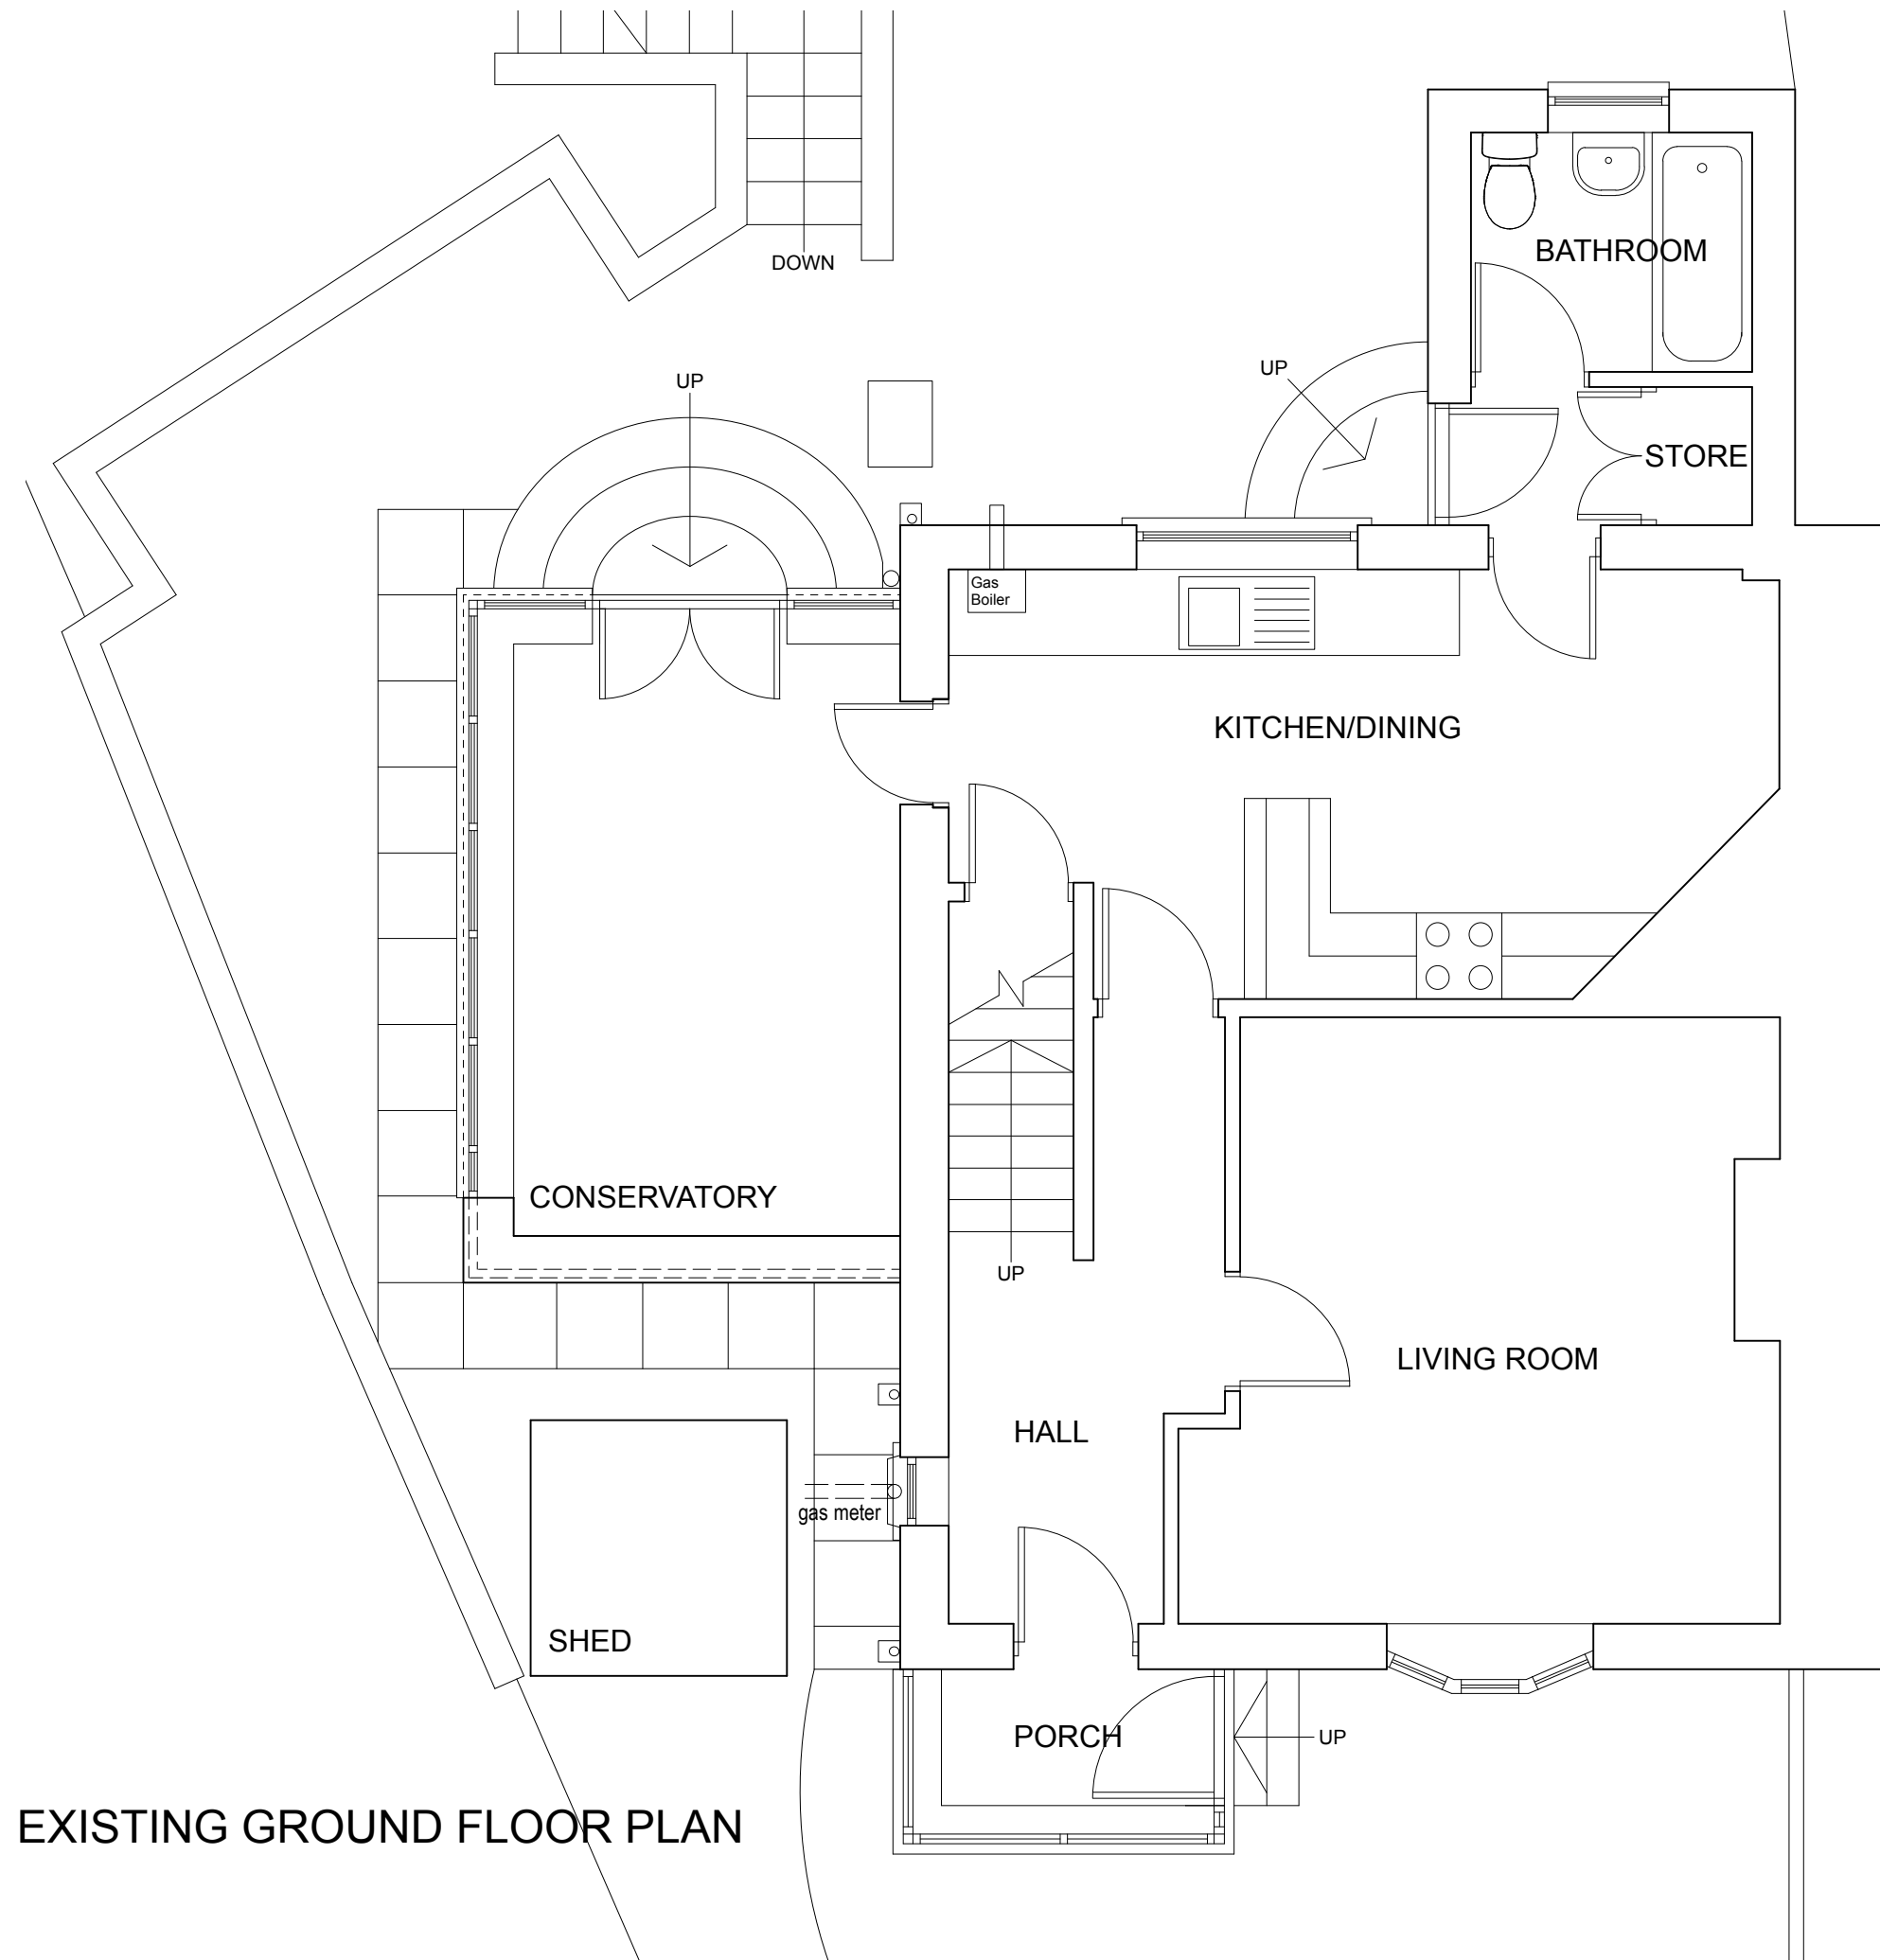

MST DRAWING SERVICES		
PROJECT	11 Bryntaf Cefn Coed Merthyr Tydfil	
DRAWING	EXISTING SITE PLAN	
DATE	SCALE	DRAWING No.
August 2022	1:50 @ A3	SAH01