



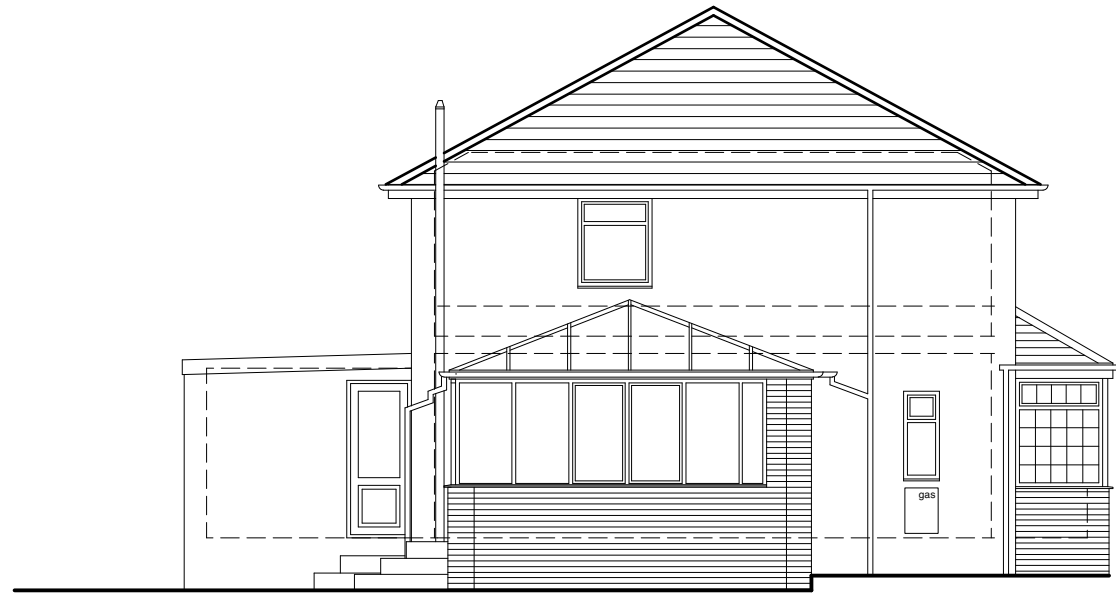

EXISTING SIDE ELEVATION



EXISTING FRONT ELEVATION

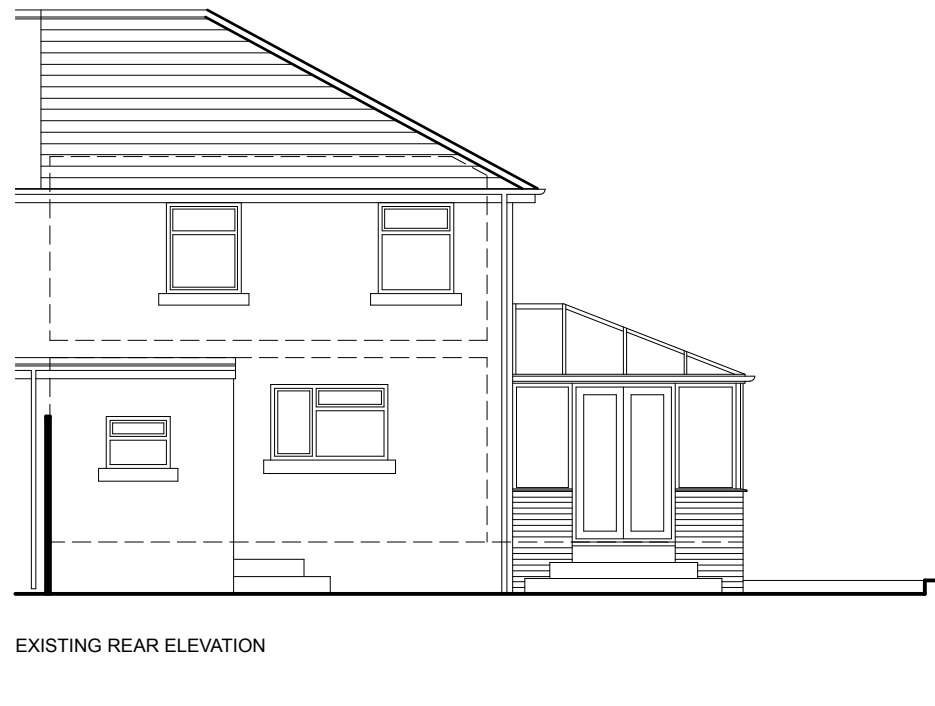

EXISTING REAR ELEVATION

MST DRAWING SERVICES		
PROJECT 11 Bryntaf Cefn Coed Merthyr Tydfil		
DRAWING EXISTING ELEVATIONS		
DATE August 2022	SCALE 1:100 @ A3	DRAWING No. SAH02