




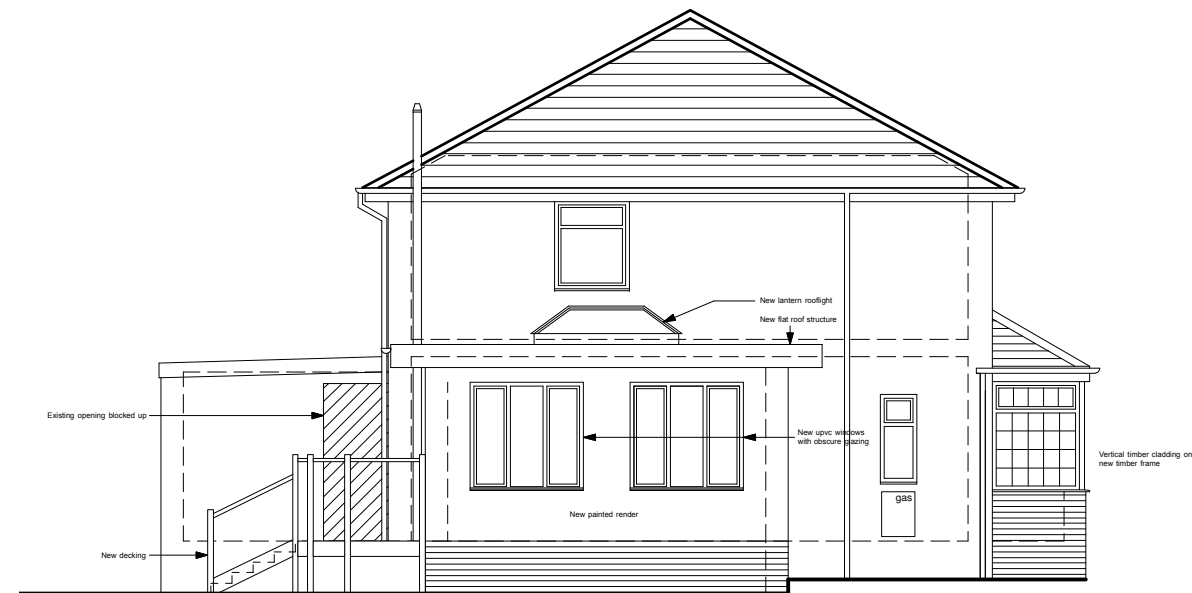

PROPOSED SIDE ELEVATION

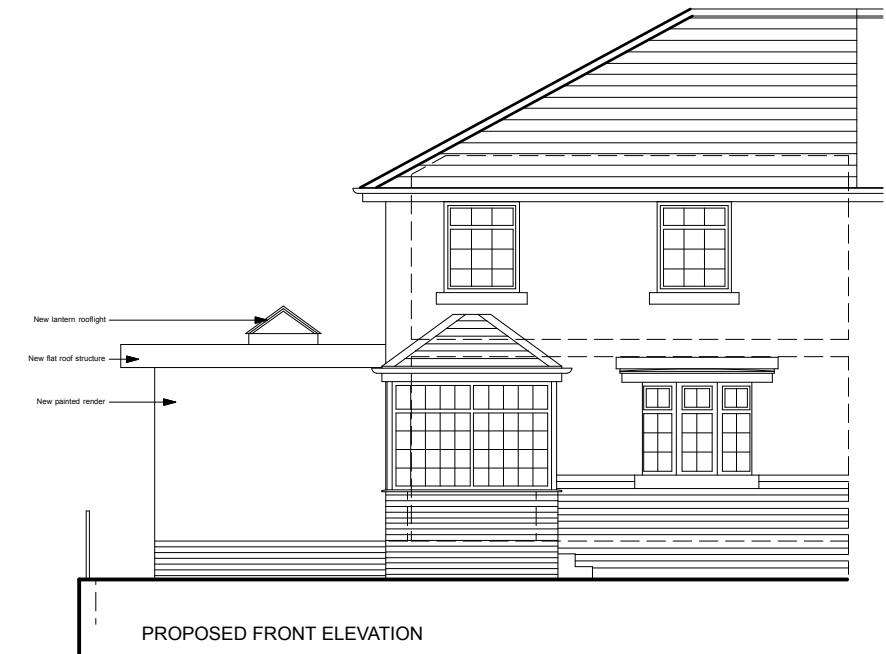

PROPOSED FRONT ELEVATION

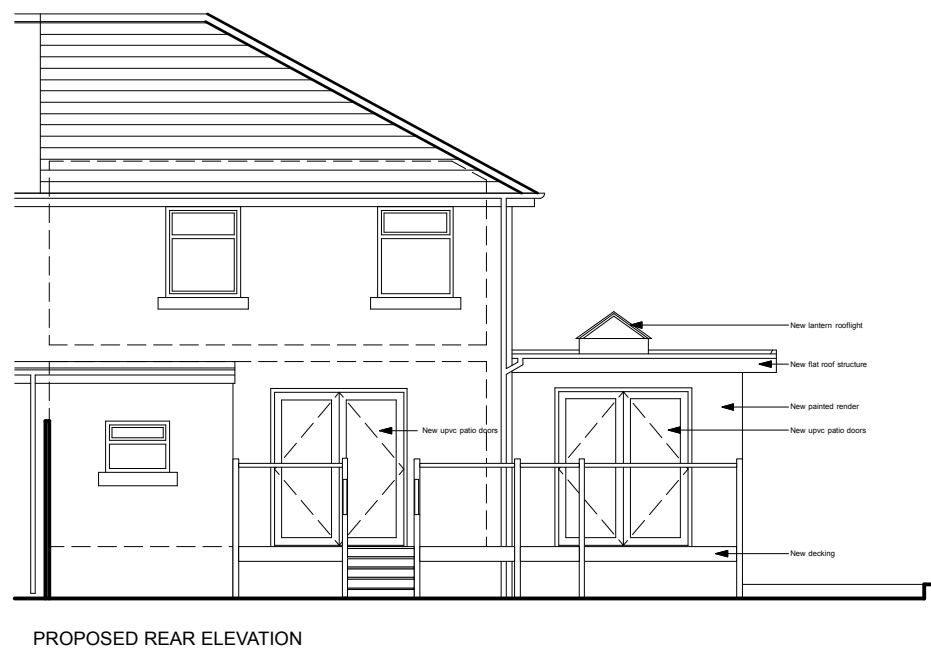

PROPOSED REAR ELEVATION

Rev A - Obscure glazing notes added - 15.11.22

MST DRAWING SERVICES		
PROJECT 11 Bryntaf Cefn Coed Merthyr Tydfil		
DRAWING PROPOSED ELEVATIONS		
DATE August 2022	SCALE 1:100 @ A3	DRAWING No. SAH04A