




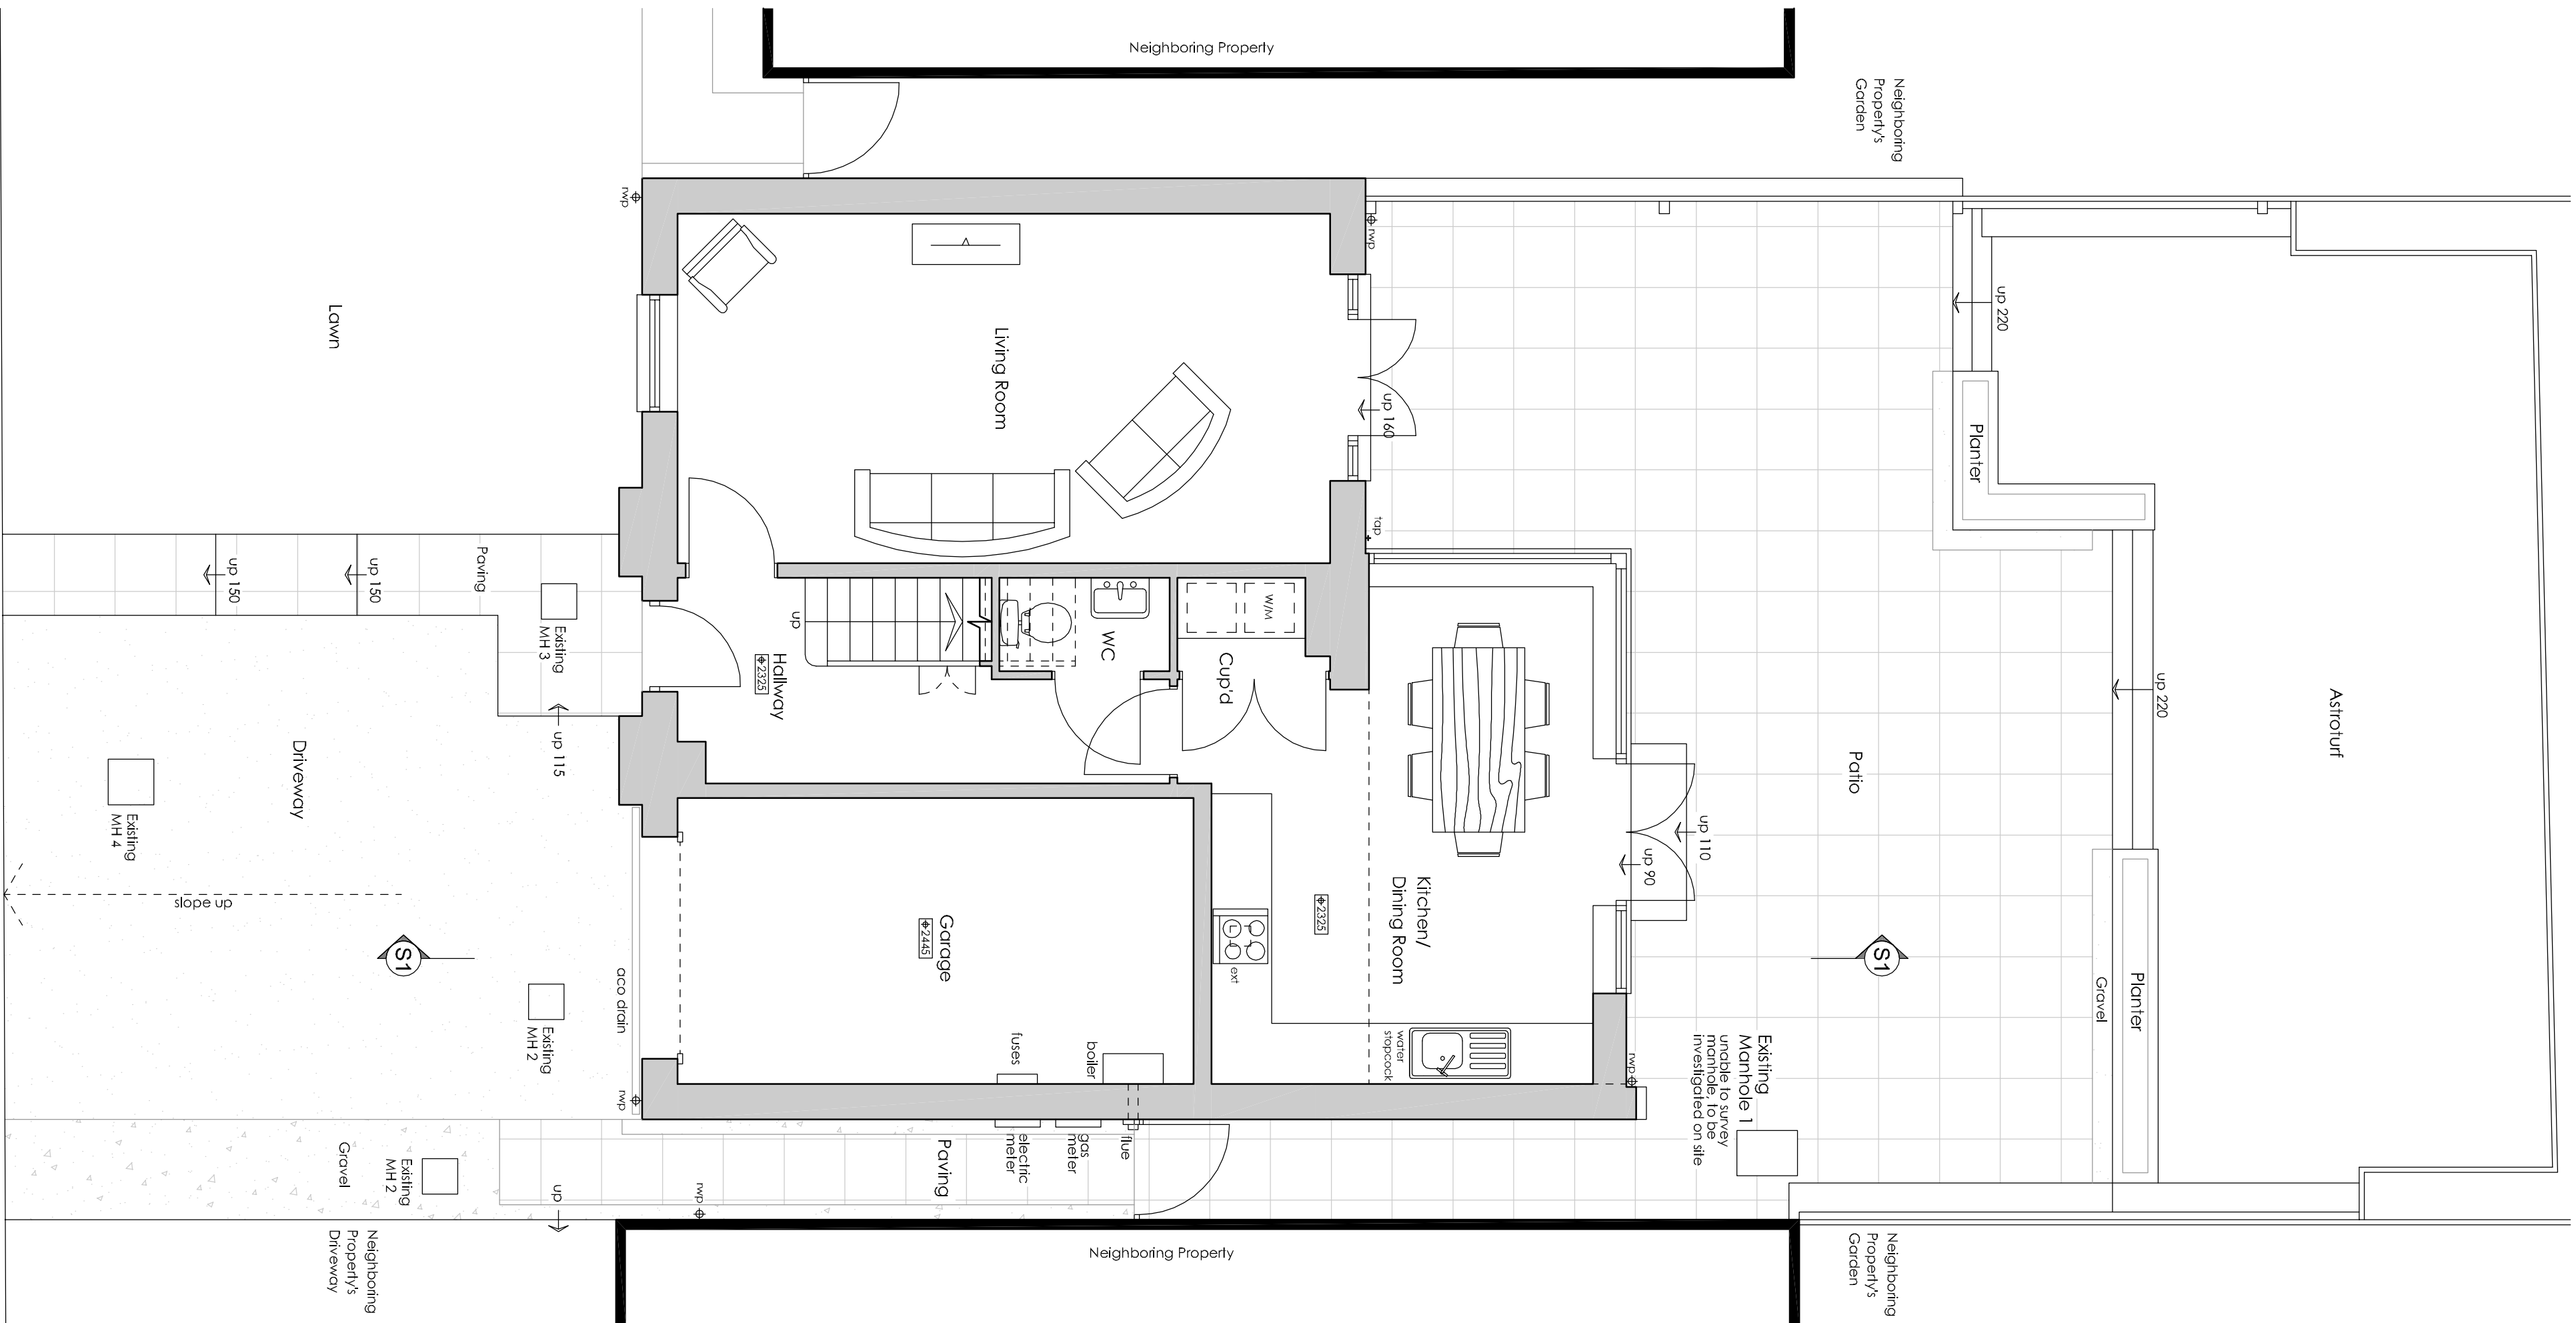


EXISTING GROUND FLOOR PLAN
SCALE 1:50

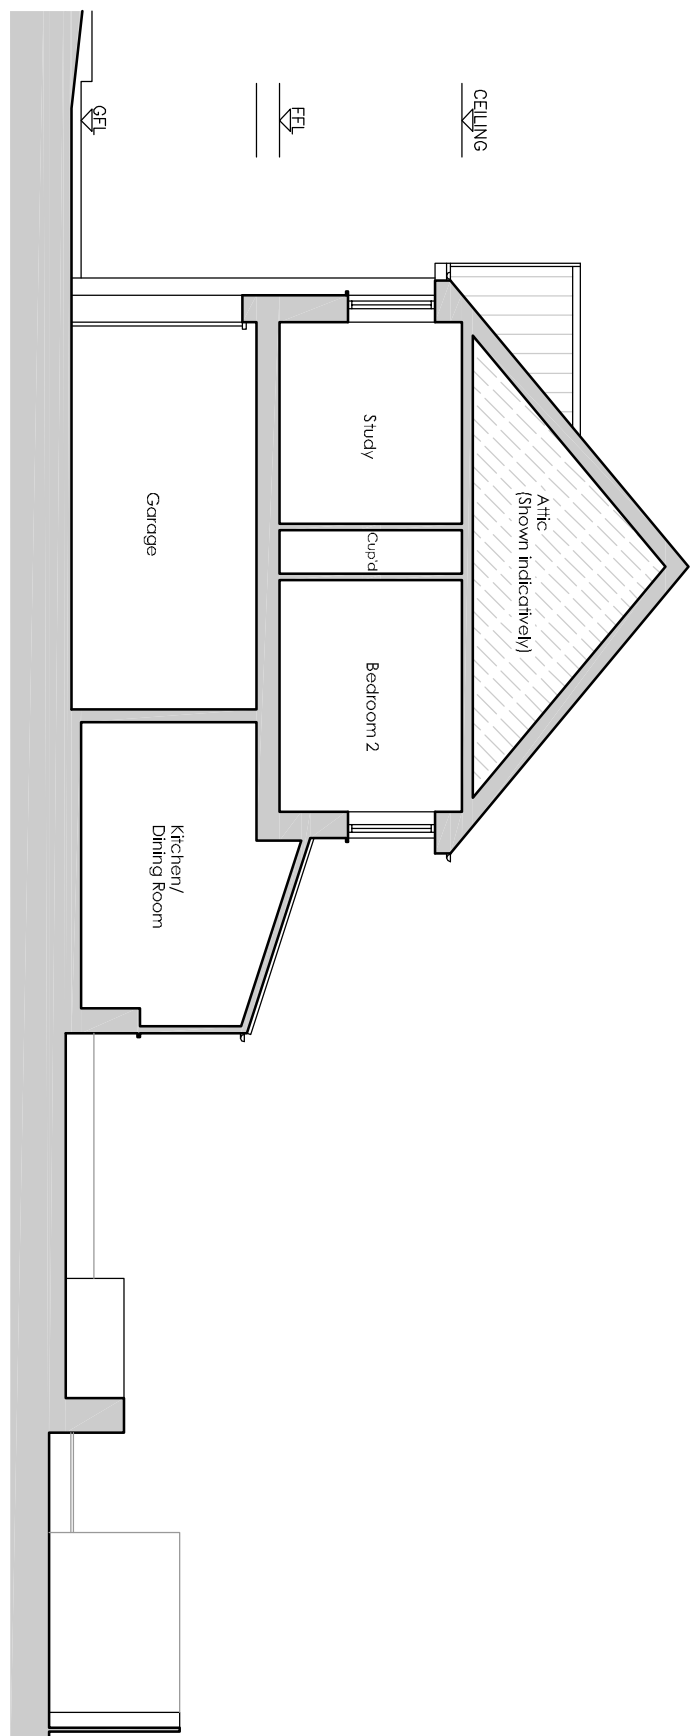


EXISTING SECTION S1:S1
Scale 1:100

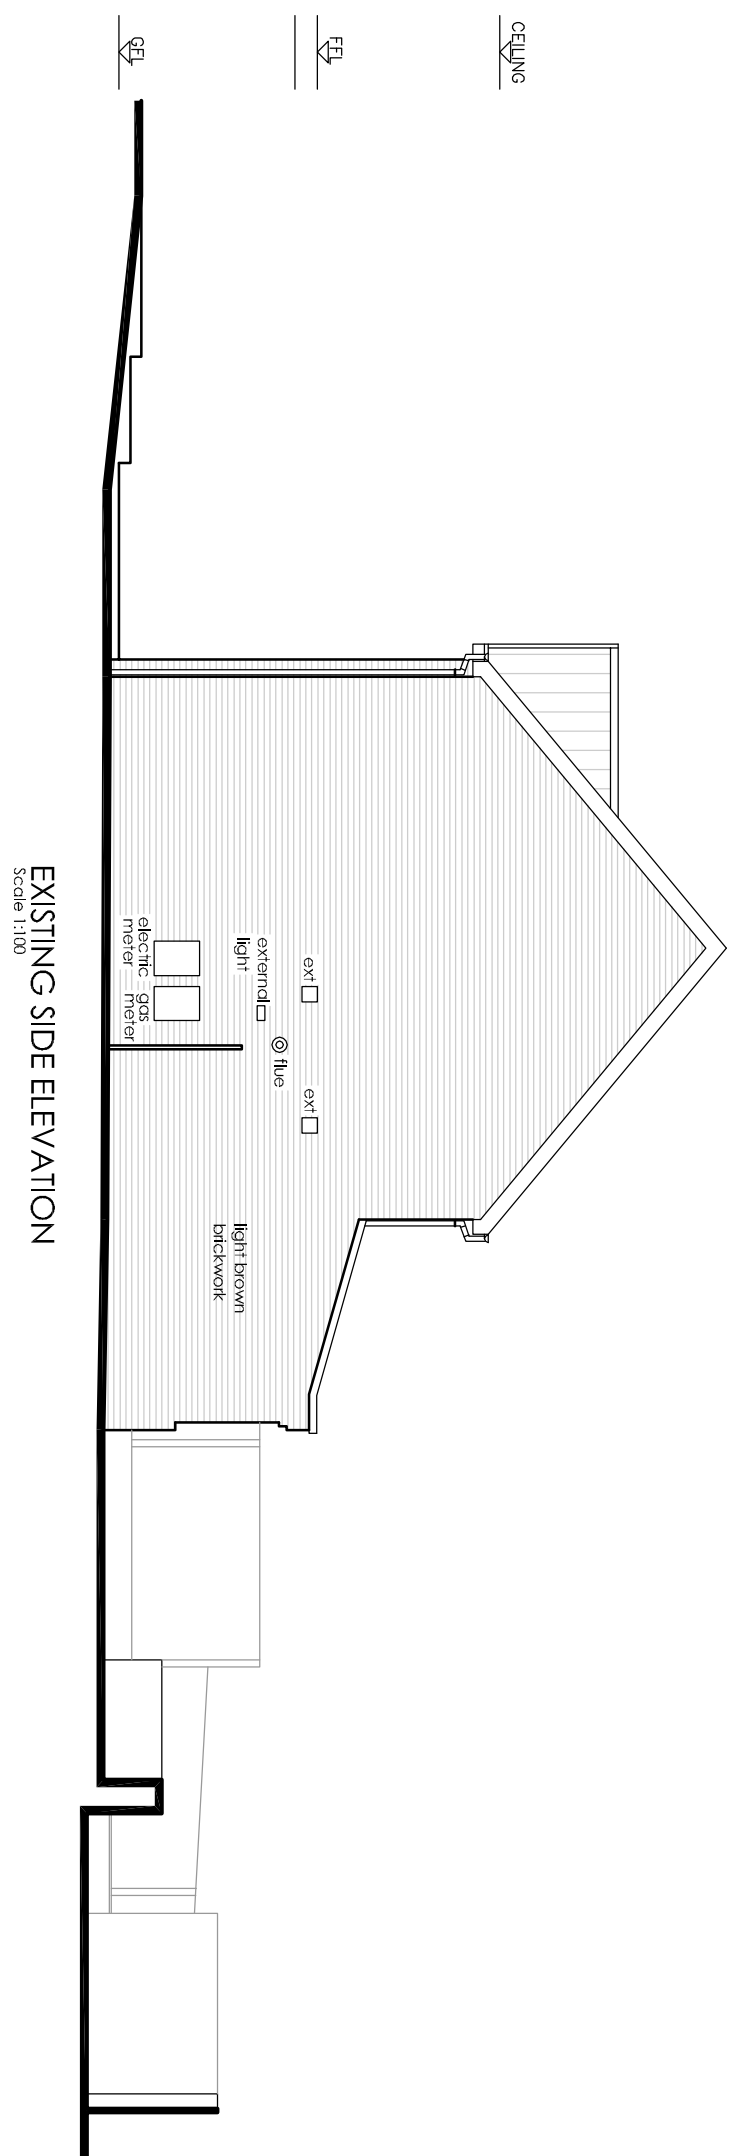

EXISTING SIDE ELEVATION
Scale 1:50

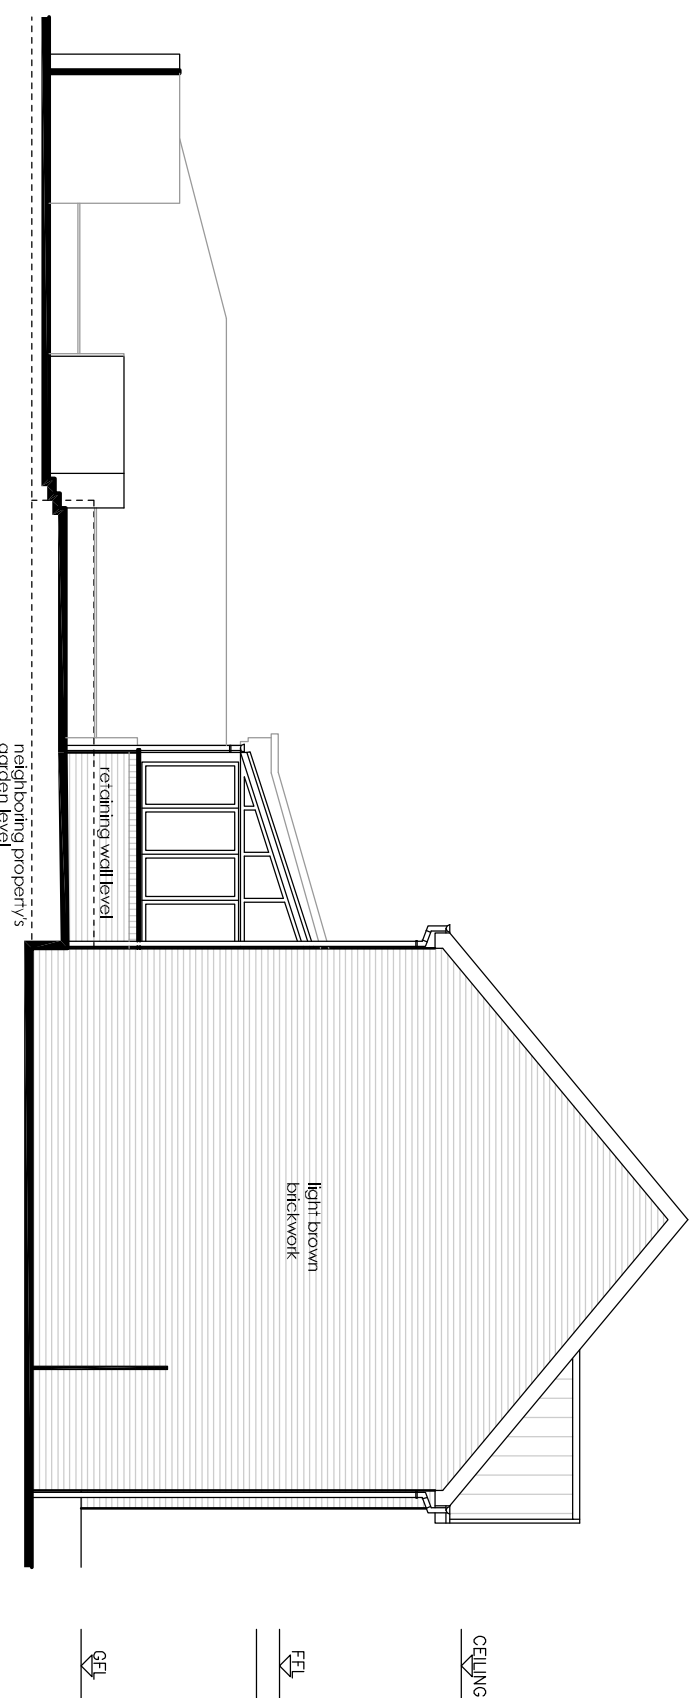


EXISTING SIDE ELEVATION
Scale 1:100

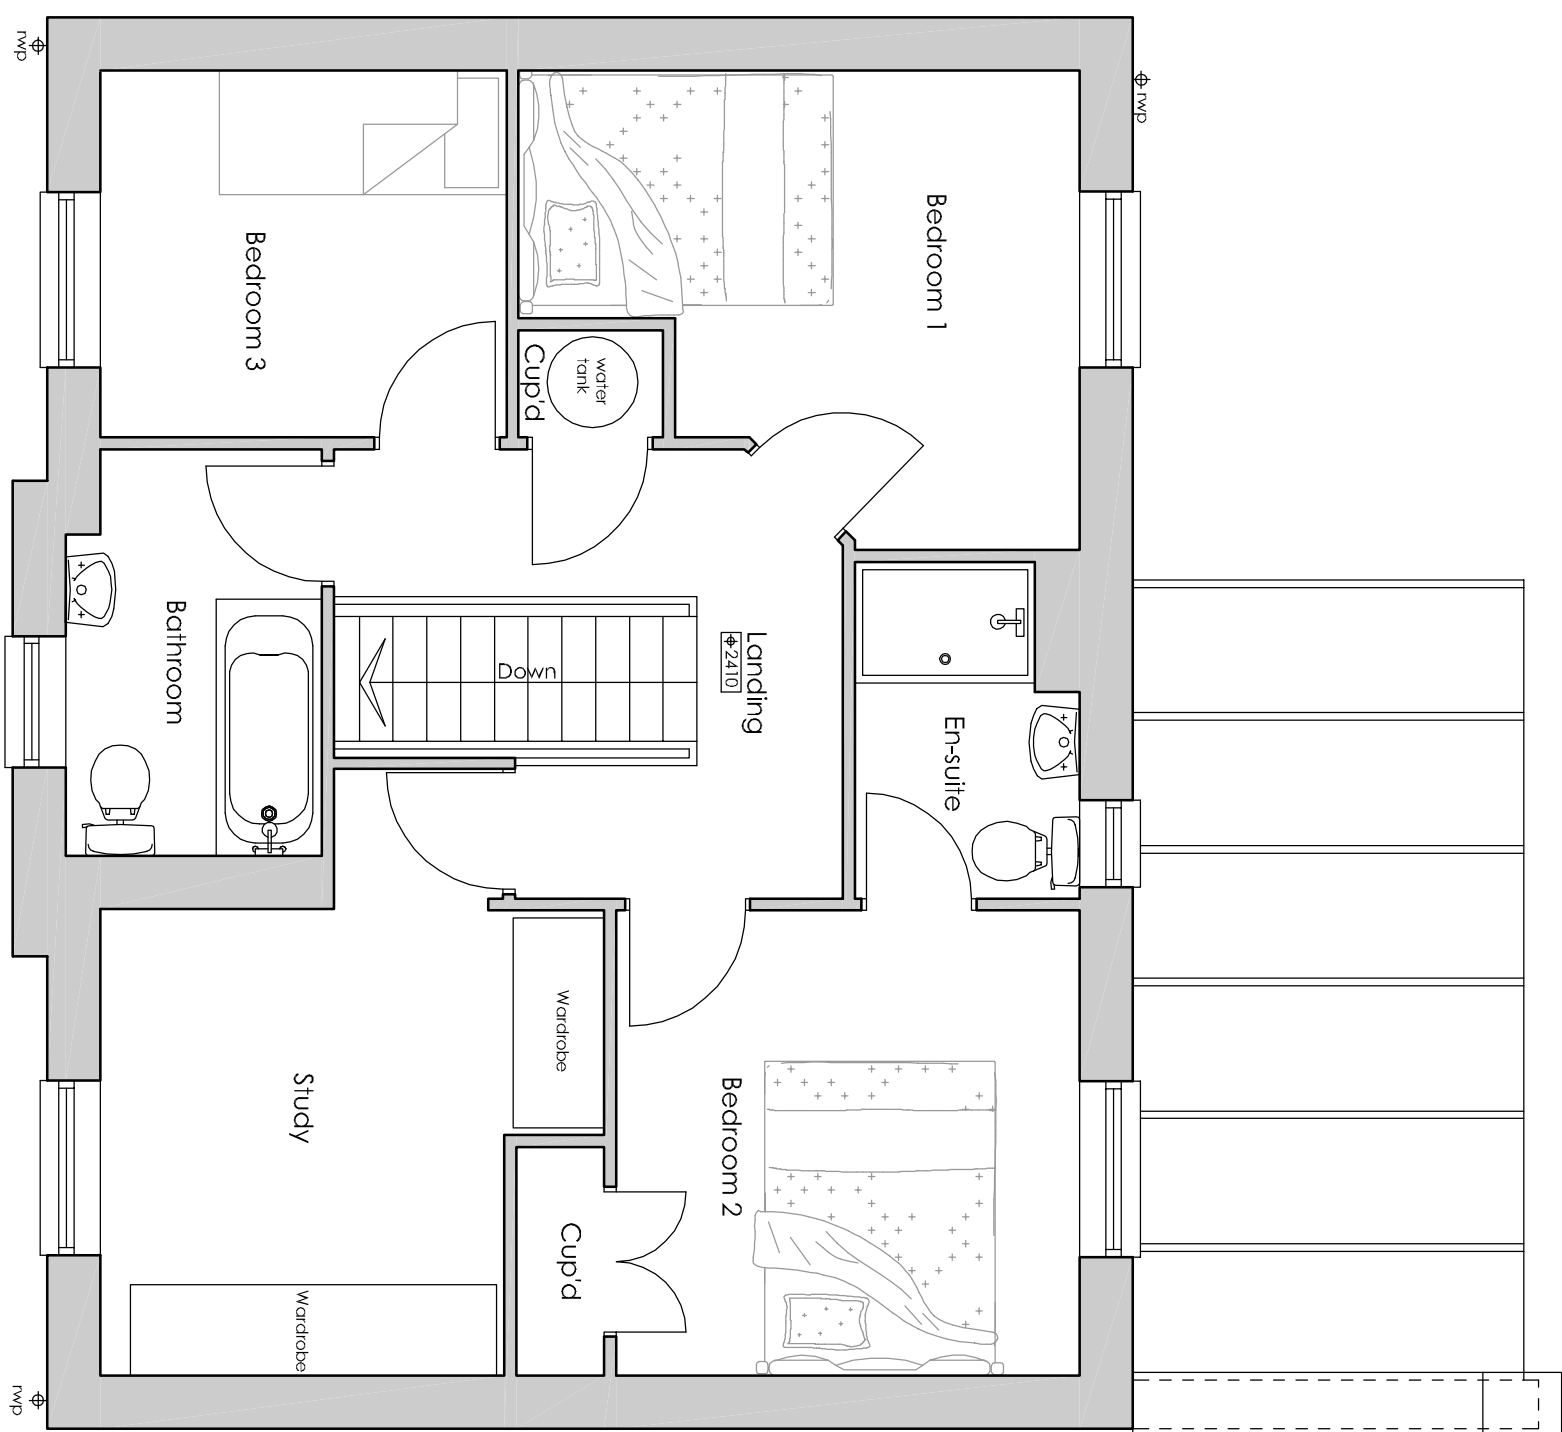

EXISTING FIRST FLOOR PLAN
SCALE 1:50



EXISTING FRONT ELEVATION
Scale 1:100

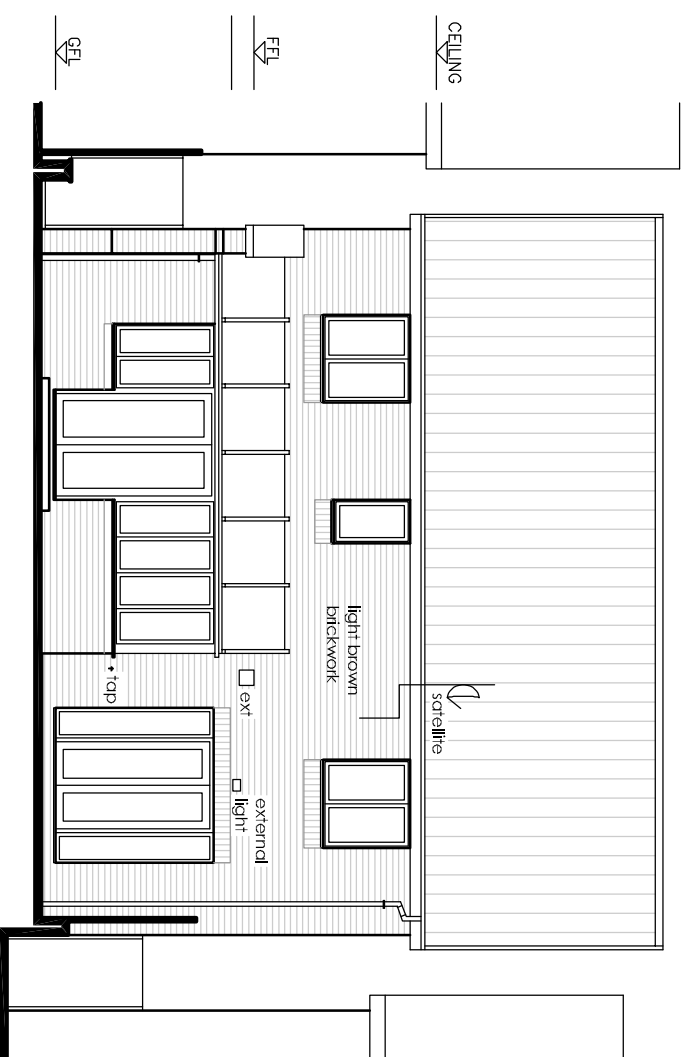

EXISTING REAR ELEVATION
Scale 1:100