


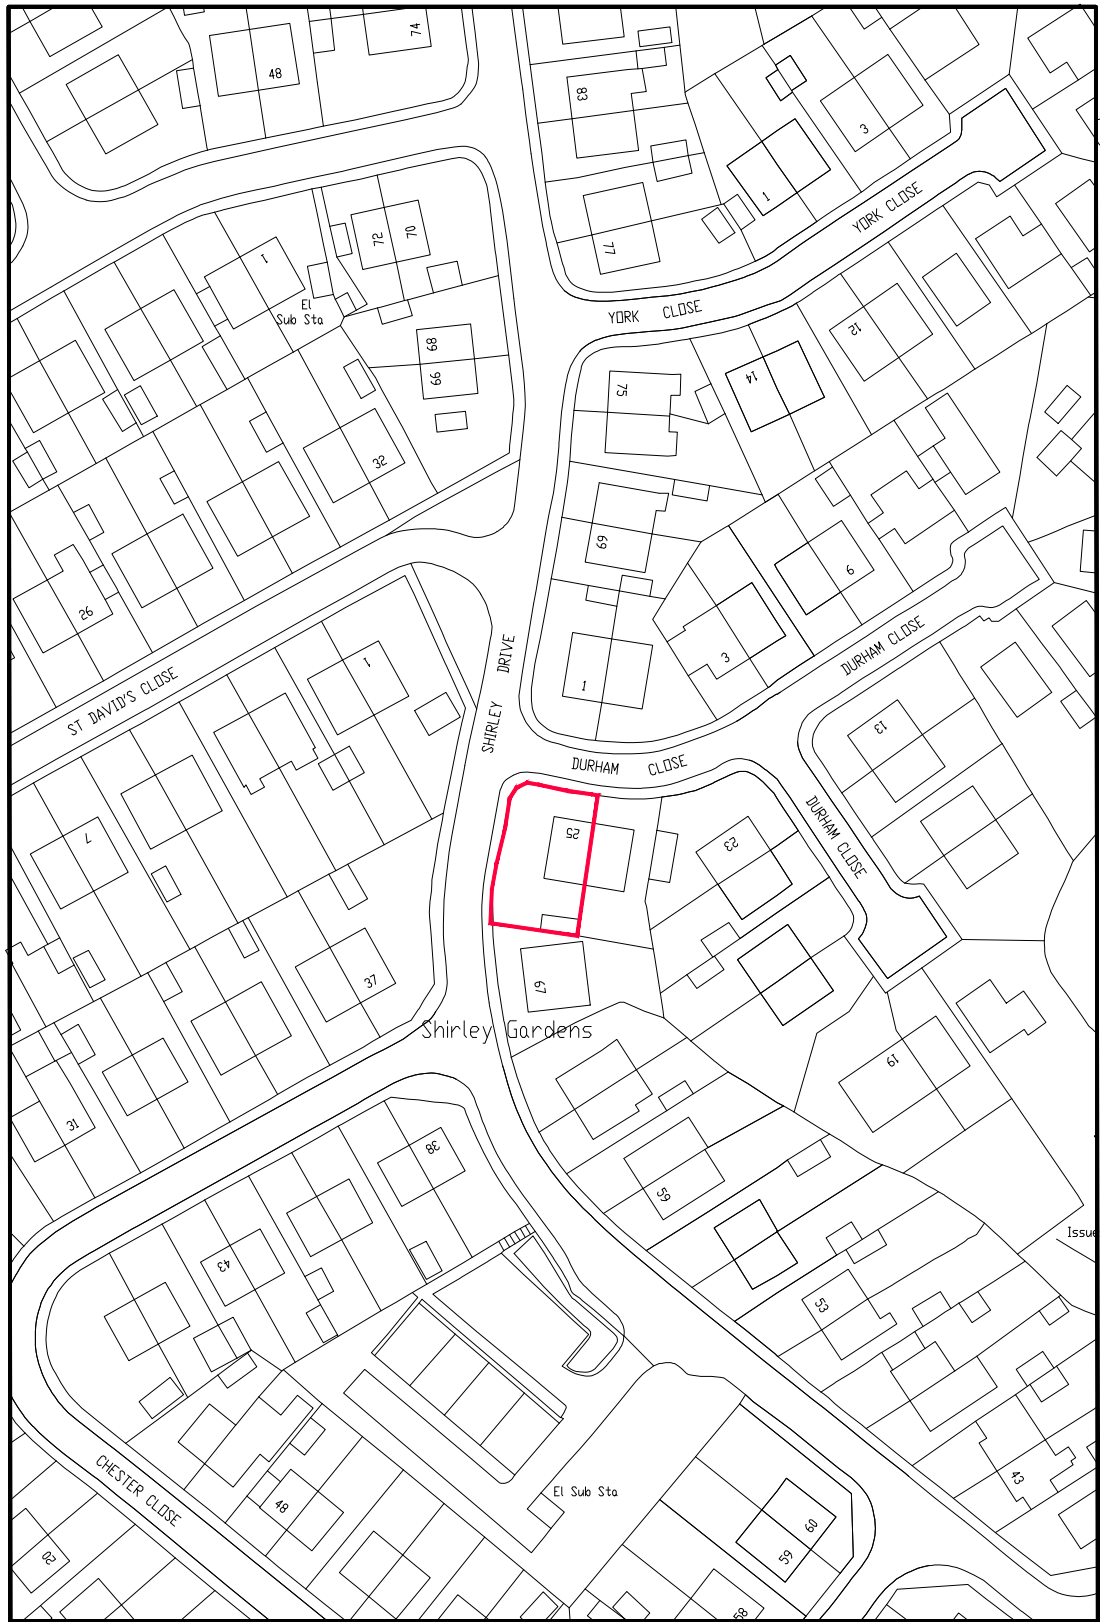


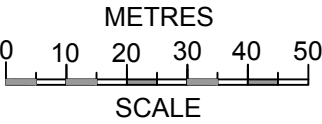


LOCATION PLAN

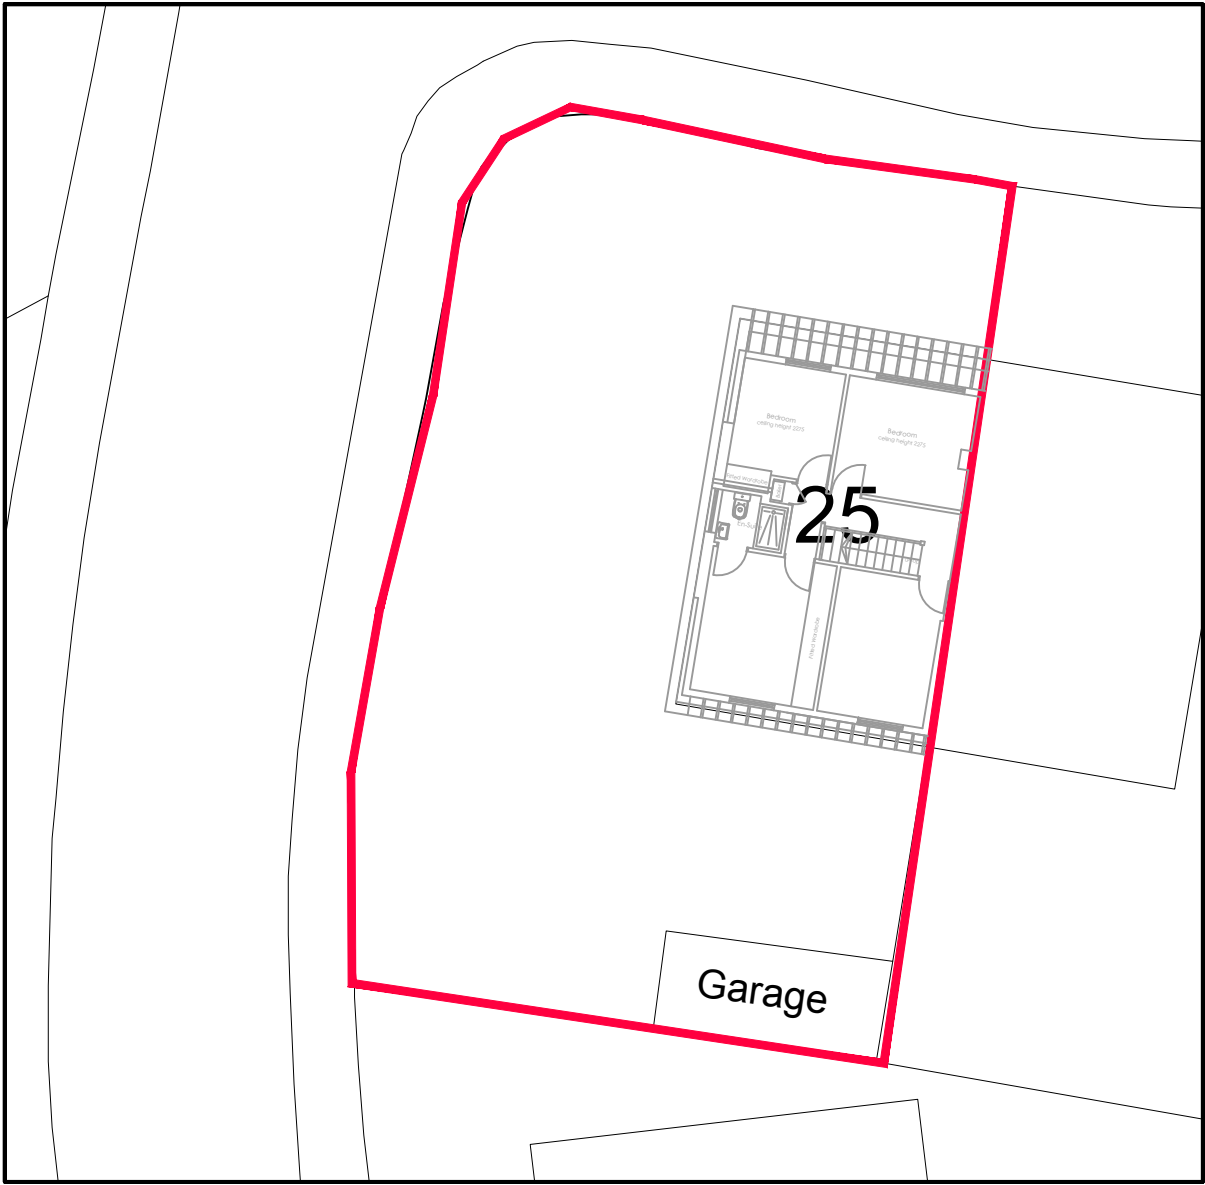


SCALE 1:1250 @ A3

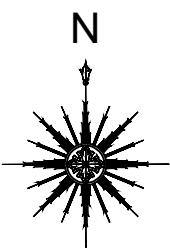

SITE PLAN

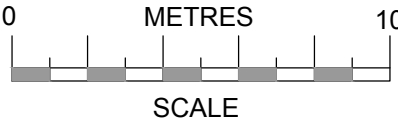

SCALE 1:200 @ A3

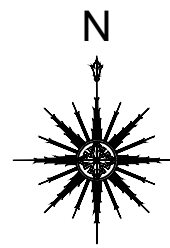

Proposed Rear and Side Extension
25 Durham Cl, Heolgerrig,
Merthyr Tydfil CF48 1SL

512-001
Location Plan & Site Plan

Planning March '21
1:50@A3

Do not scale off this drawing.