
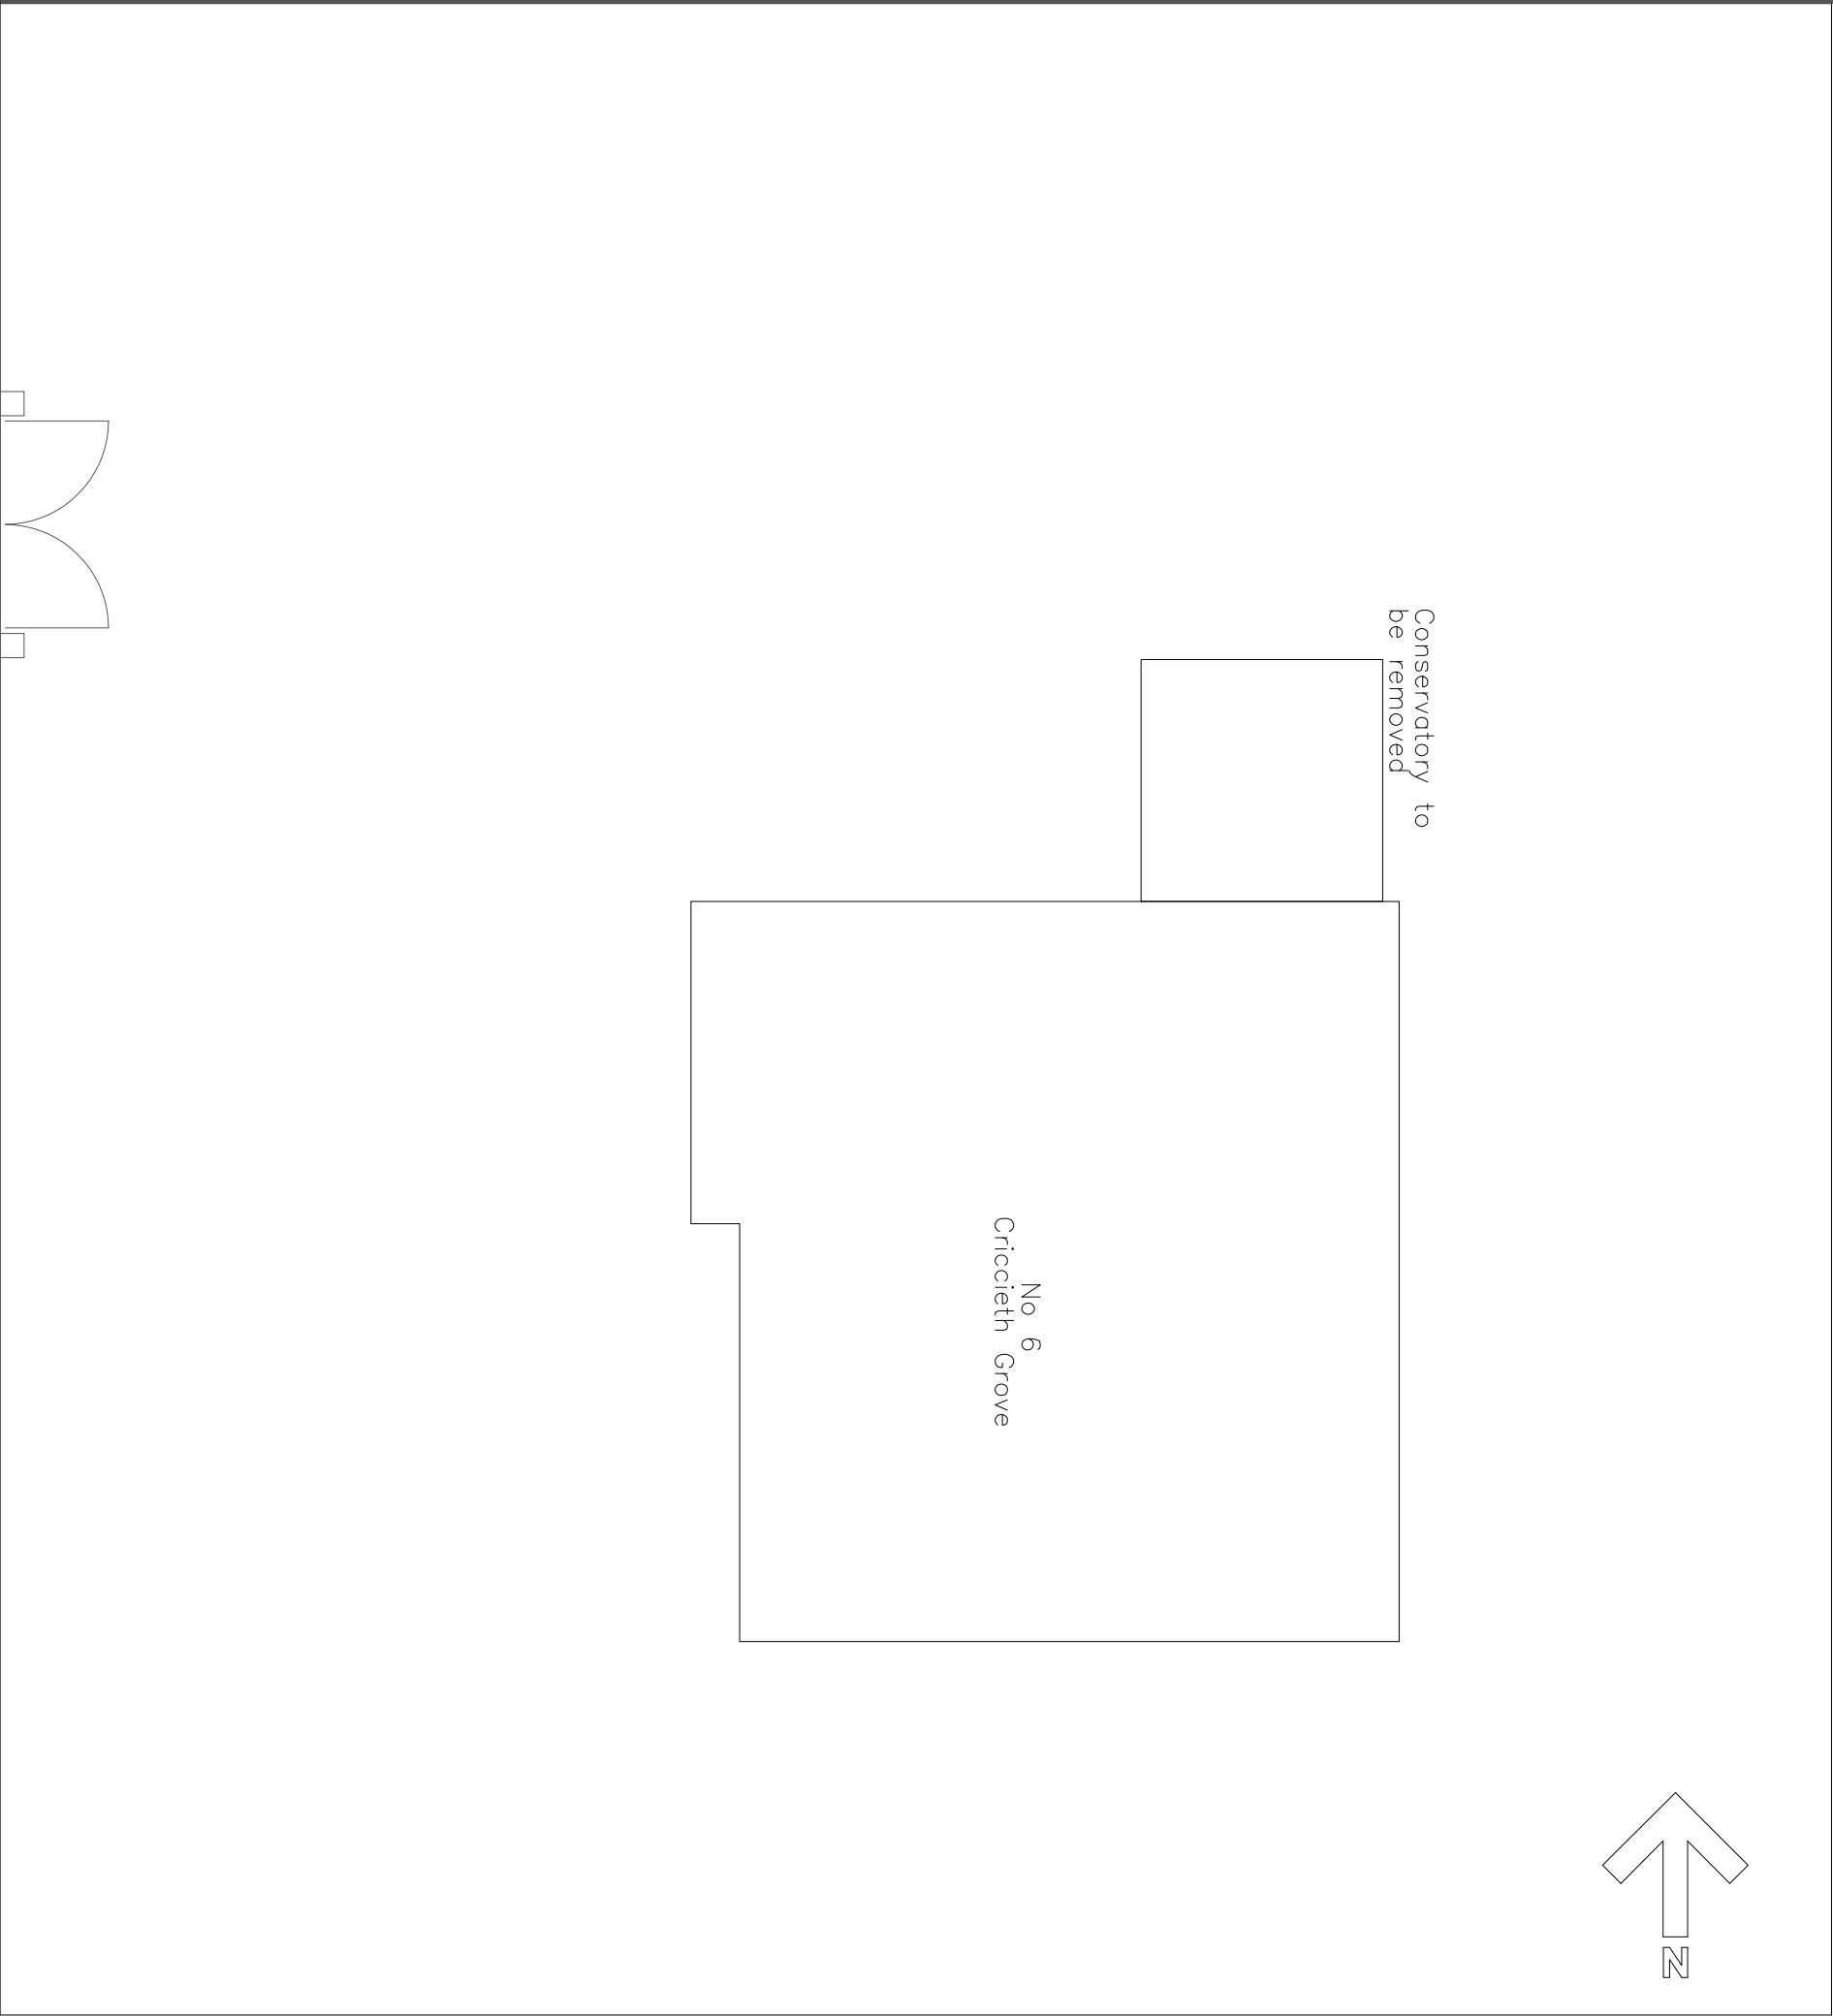


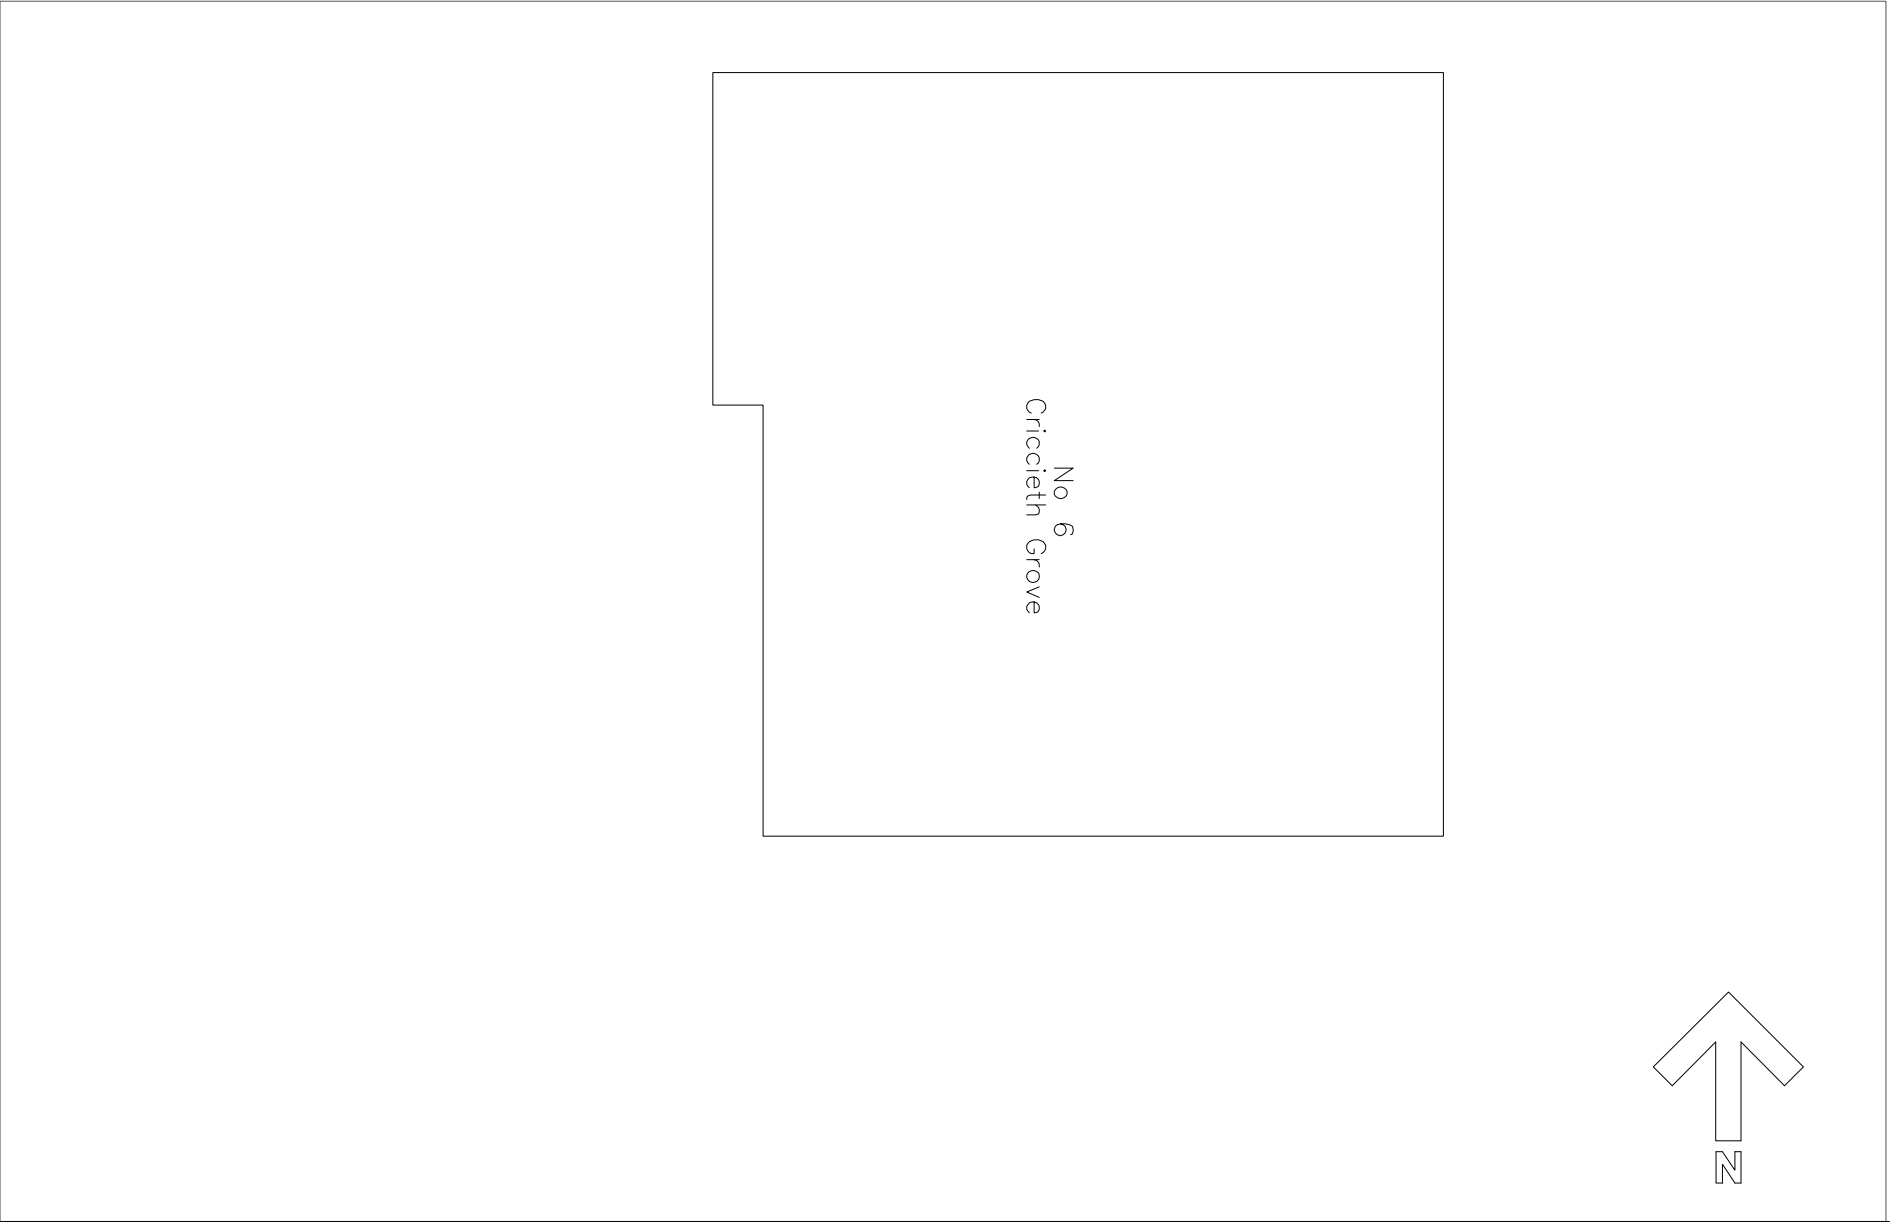

Utopia Design Architectural Services Building Planning Application Support Paul Thomas: BSc (Hons) Tel: 01685 559230 Mob: 07908 725065						
Issued Only for Purpose Indicated						
Drawing Status: FOR PLANNING PURPOSES ONLY						
Client	Phil Booth		Site Address	Land Adjacent to 6, Criccieth Grove Castle Park Merthyr Tydfil CF48 1JY		
Project	Proposed 4 Bedroom Detached Dwelling					
Drawn by	Date	Date	Date	Approved	Date	
PT	22.06.2020					
Title	Scale		1:100			
Proposed Plans and Elevations			Paper	A2		
			Dwg No	P & C CRICC 05		

Retained Site Plan at 6 Criccieth

Existing Site Plan at 6 Criccieth