


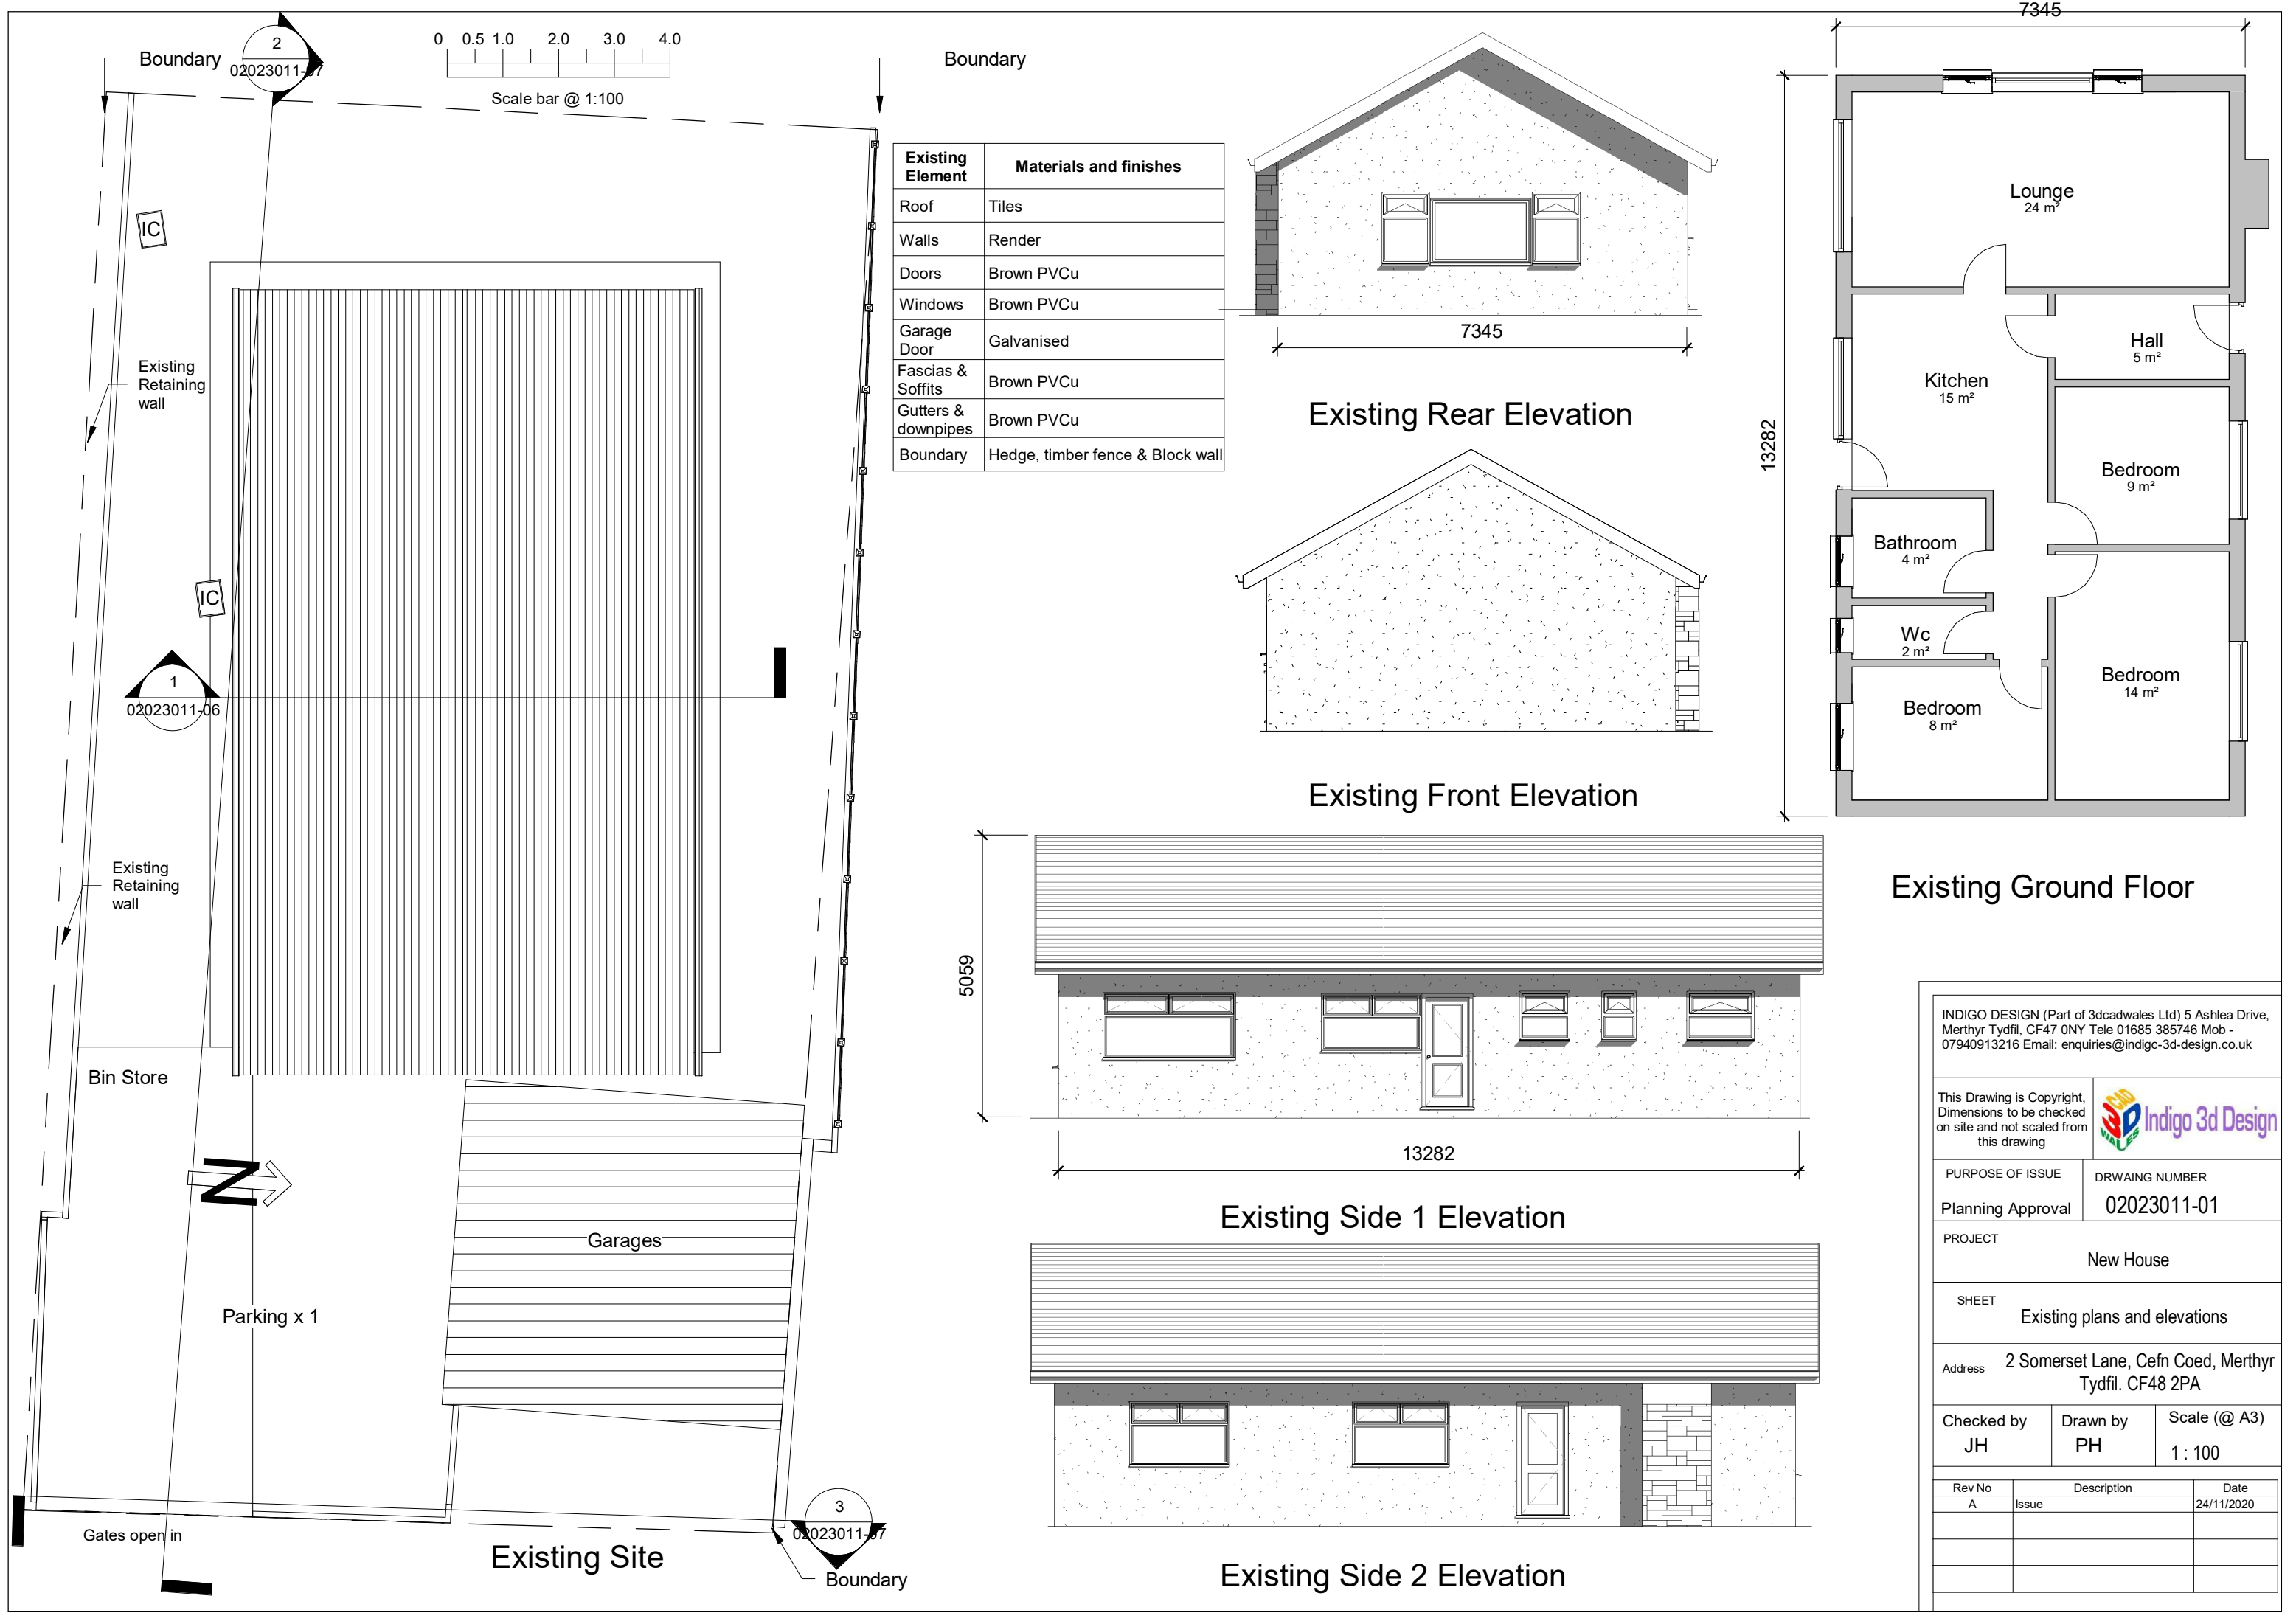

INDIGO DESIGN (Part of 3dcadwales Ltd) 5 Ashlea Drive, Merthyr Tydfil, CF47 0NY Tele 01685 385746 Mob - 07940913216 Email: enquiries@indigo-3d-design.co.uk

This Drawing is Copyright, Dimensions to be checked on site and not scaled from this drawing

Indigo 3d Design

PURPOSE OF ISSUE	DRWAING NUMBER
Planning Approval	02023011-01


PROJECT	New House
---------	-----------

SHEET	Existing plans and elevations
-------	-------------------------------


Address	2 Somerset Lane, Cefn Coed, Merthyr Tydfil. CF48 2PA
---------	--

Checked by	Drawn by	Scale (@ A3)
JH	PH	1 : 100


Rev No	Description	Date
A	Issue	24/11/2020

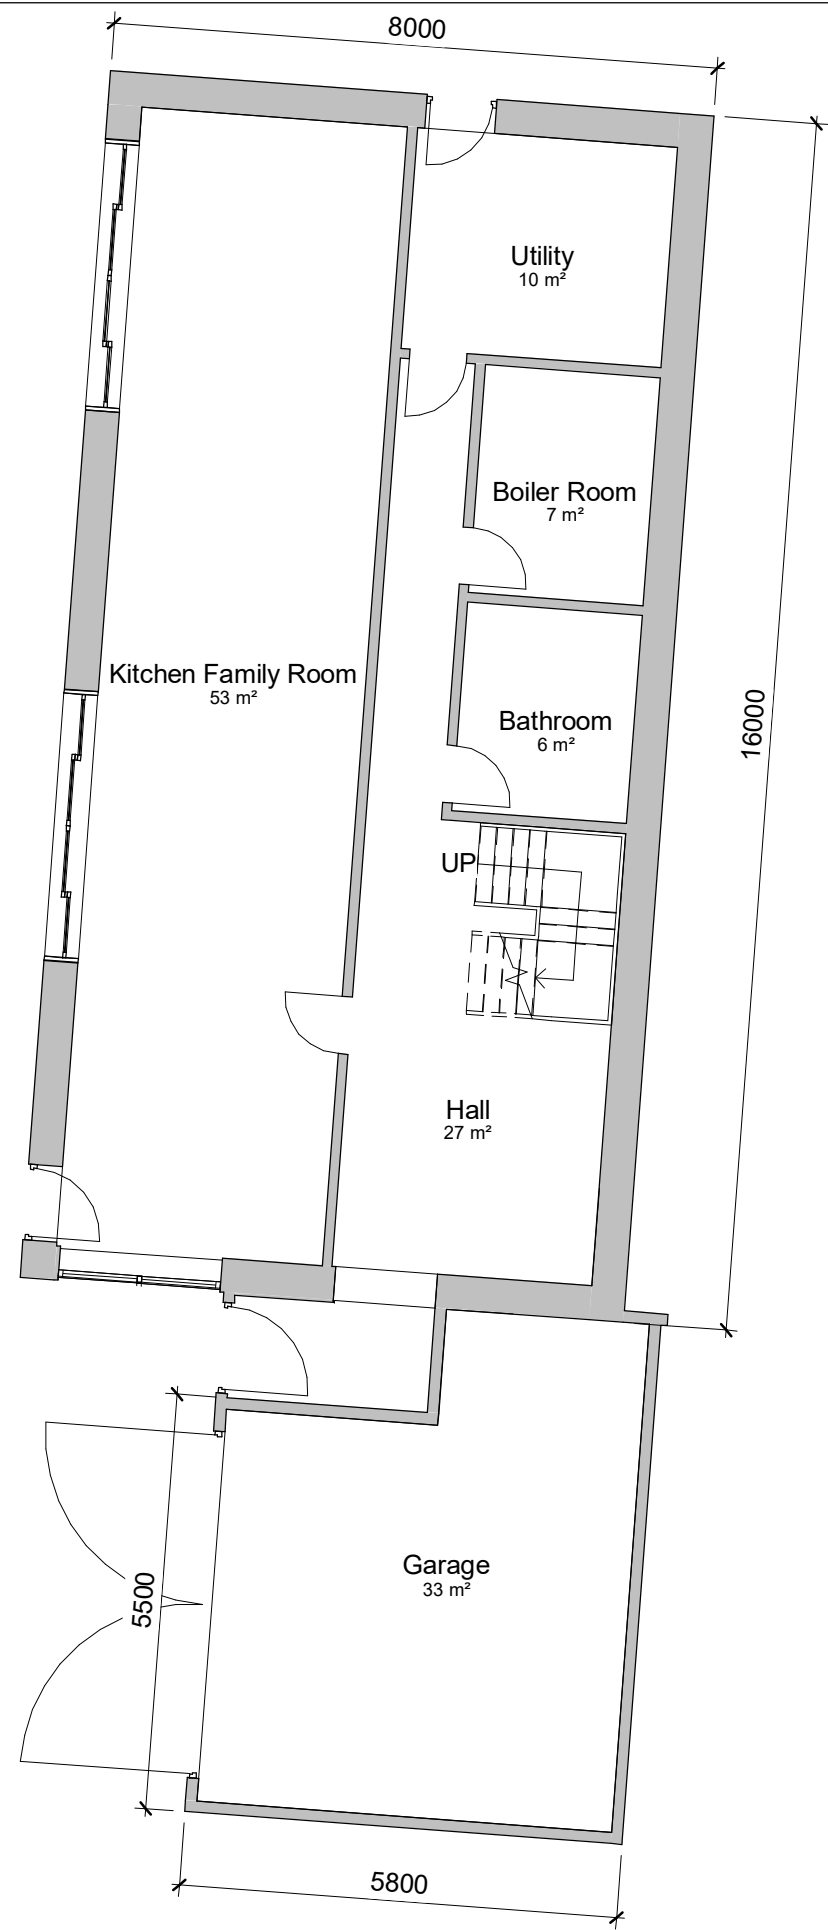

Proposed Ground Floor

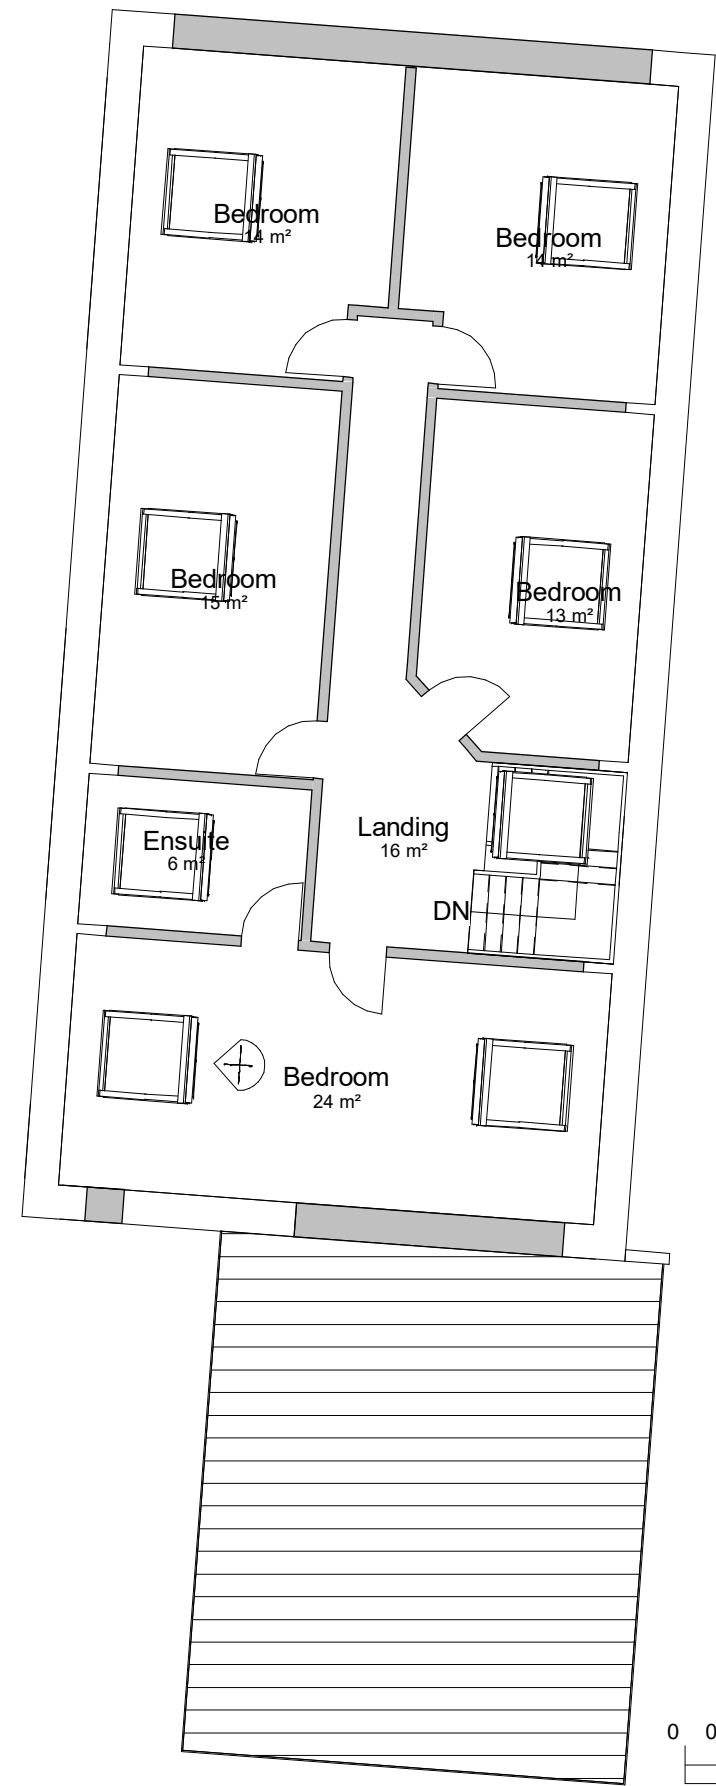

Proposed First Floor

 

PROJECT	New House	SHEET	Proposed Plans
INDIGO DESIGN (Part of 3dcadwales Ltd) 5 Ashlea Drive, Merthyr Tydfil, CF47 0NY Tele 01685 385746 Mob - 07940913216 Email: enquiries@indigo-3d-design.co.uk	Address	2 Somerset Lane, Cefn Coed, Merthyr Tydfil. CF48 2PA	


This Drawing is Copyright, Dimensions to be checked on site and not scaled from this drawing



PURPOSE OF ISSUE
Planning Approval

DRWAING NUMBER
02023011-02

Checked by JH	Drawn by PH	Scale (@ A3) 1 : 100
Rev No A	Description Issue	Date 24/11/2020

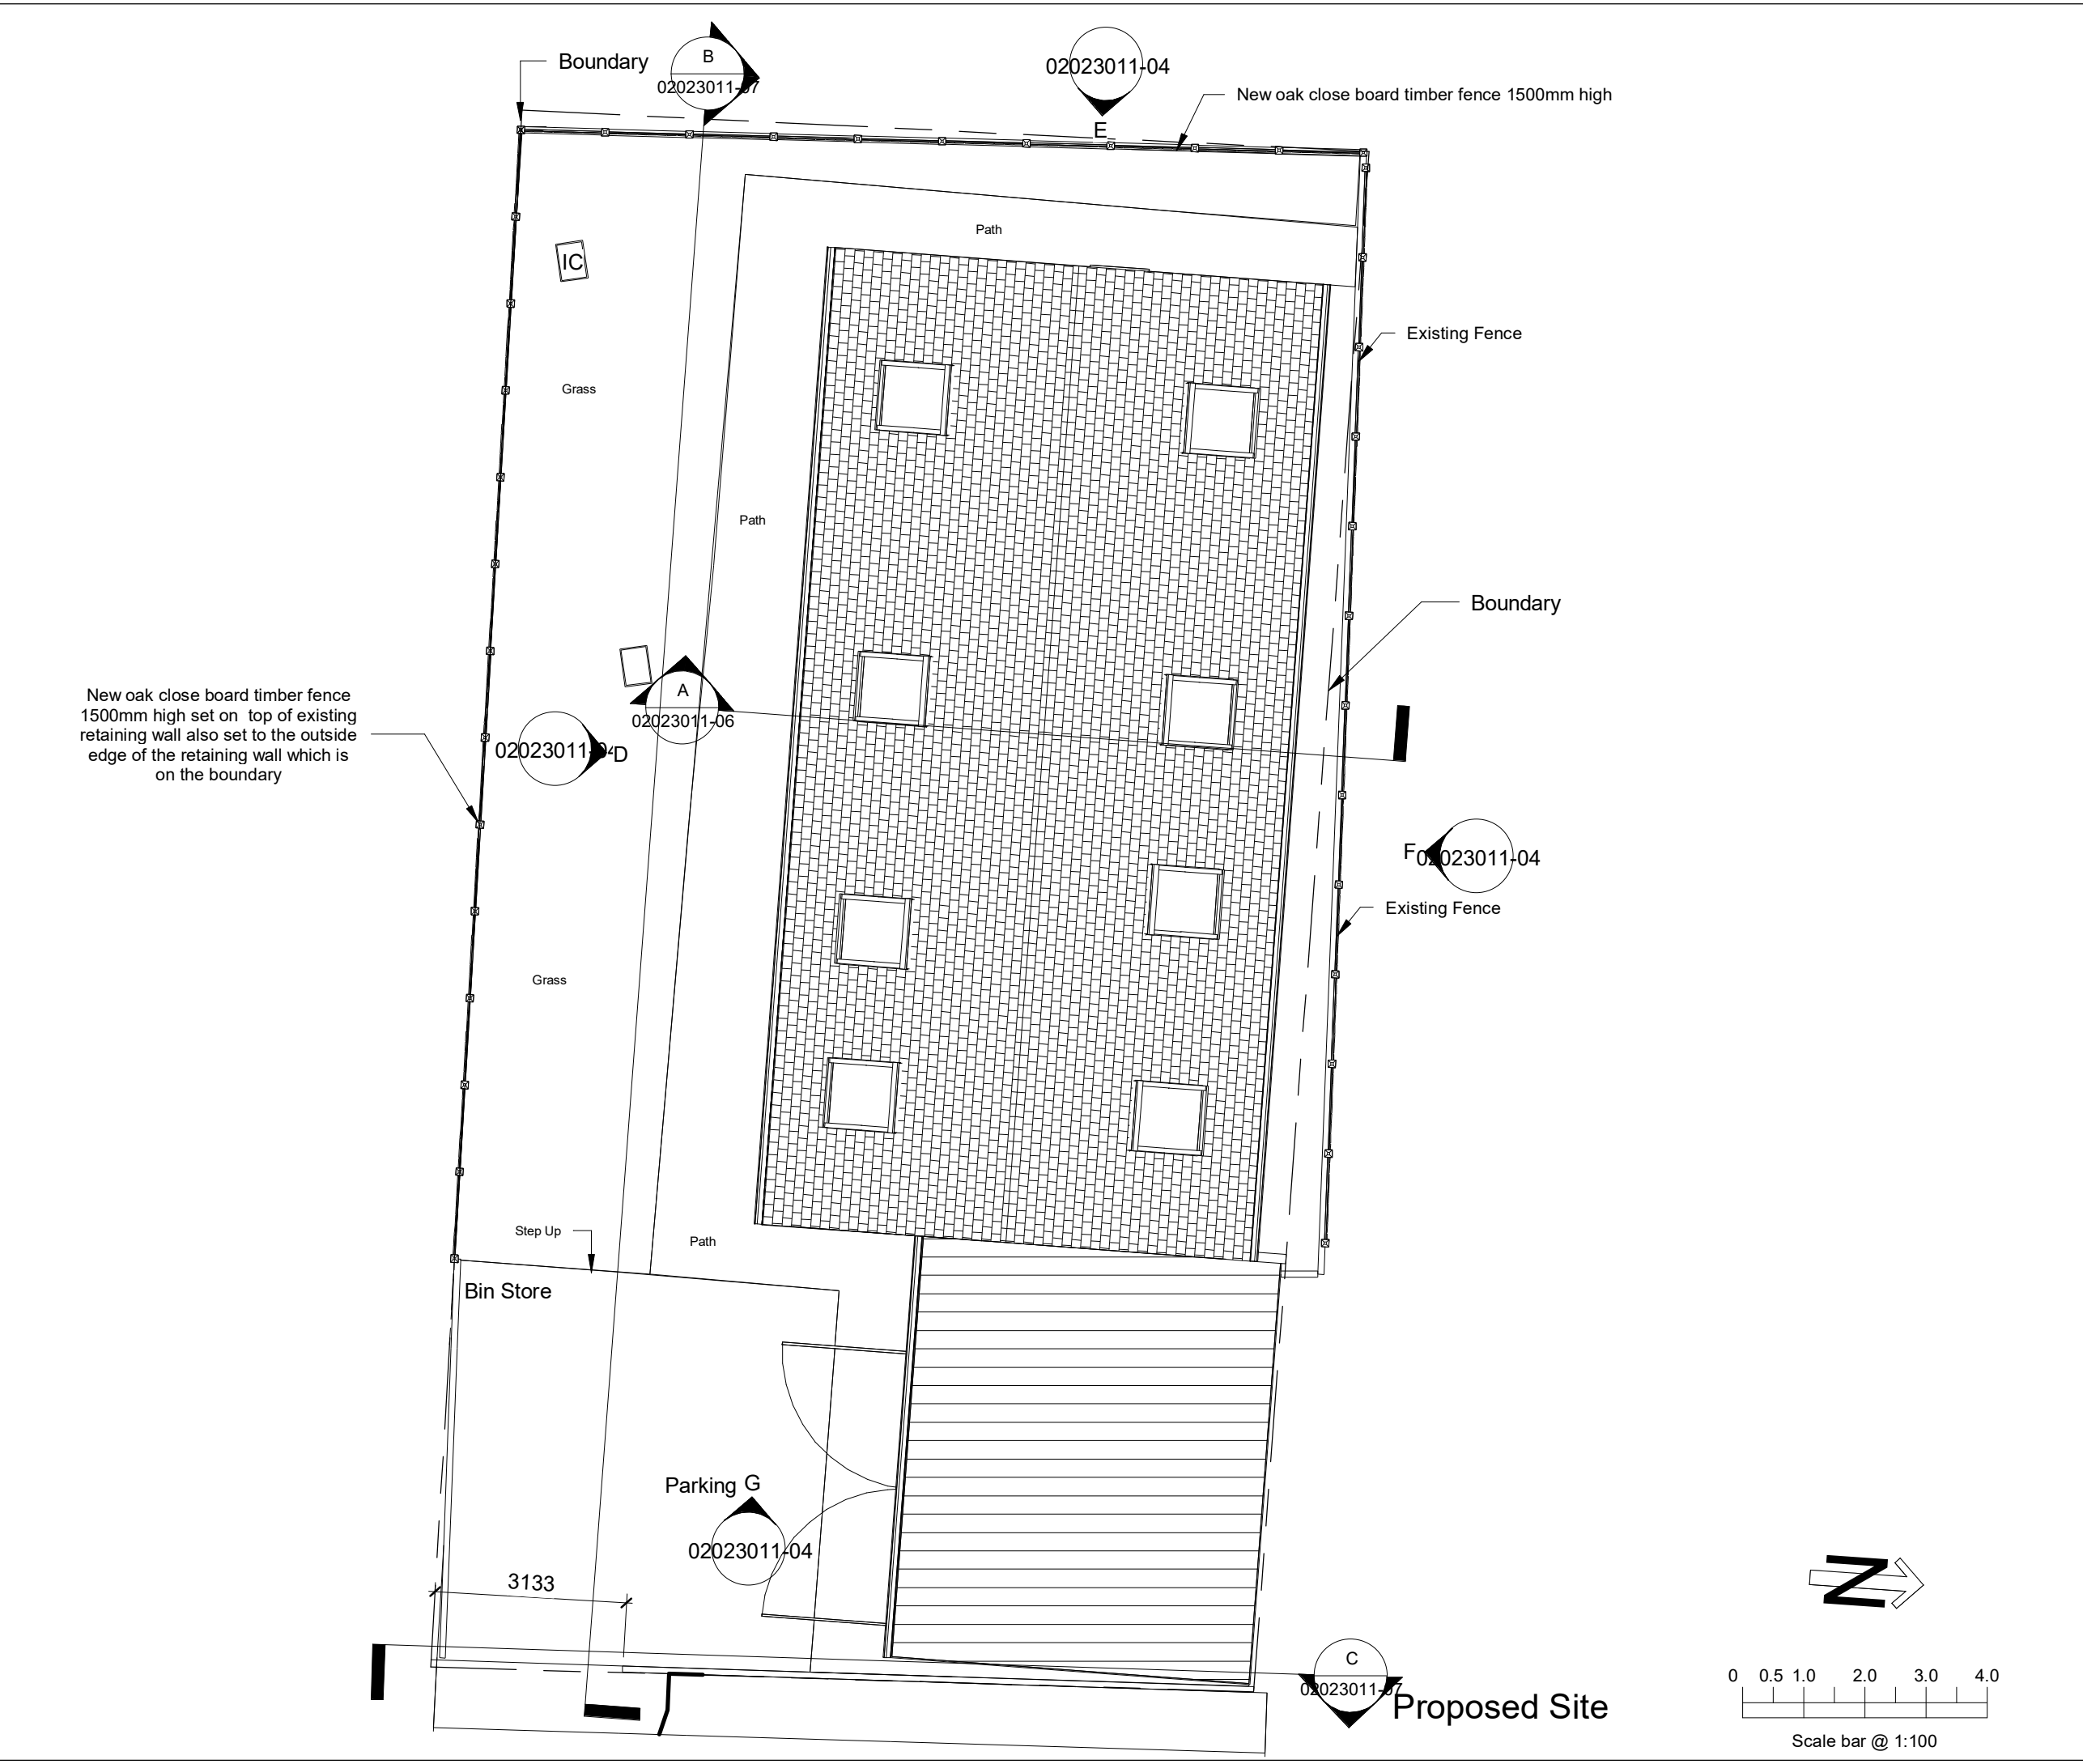

INDIGO DESIGN (Part of 3dcadwales Ltd) 5 Ashlea Drive,
Merthyr Tydfil, CF47 0NY Tele 01685 385746 Mob -
07940913216 Email: enquiries@indigo-3d-design.co.uk

This Drawing is Copyright,
Dimensions to be checked
on site and not scaled from
this drawing



PURPOSE OF ISSUE	DRWAING NUMBER
Planning Approval	02023011-03



PROJECT	New House
---------	-----------


SHEET	Proposed Site Plan
-------	--------------------

Address	2 Somerset Lane, Cefn Coed, Merthyr Tydfil. CF48 2PA
---------	--


Checked by	Drawn by	Scale (@ A3)
JH	PH	1 : 100

Rev No	Description	Date
A	Issue	24/11/2020

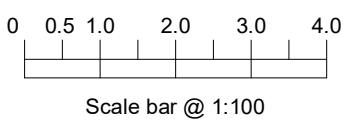 

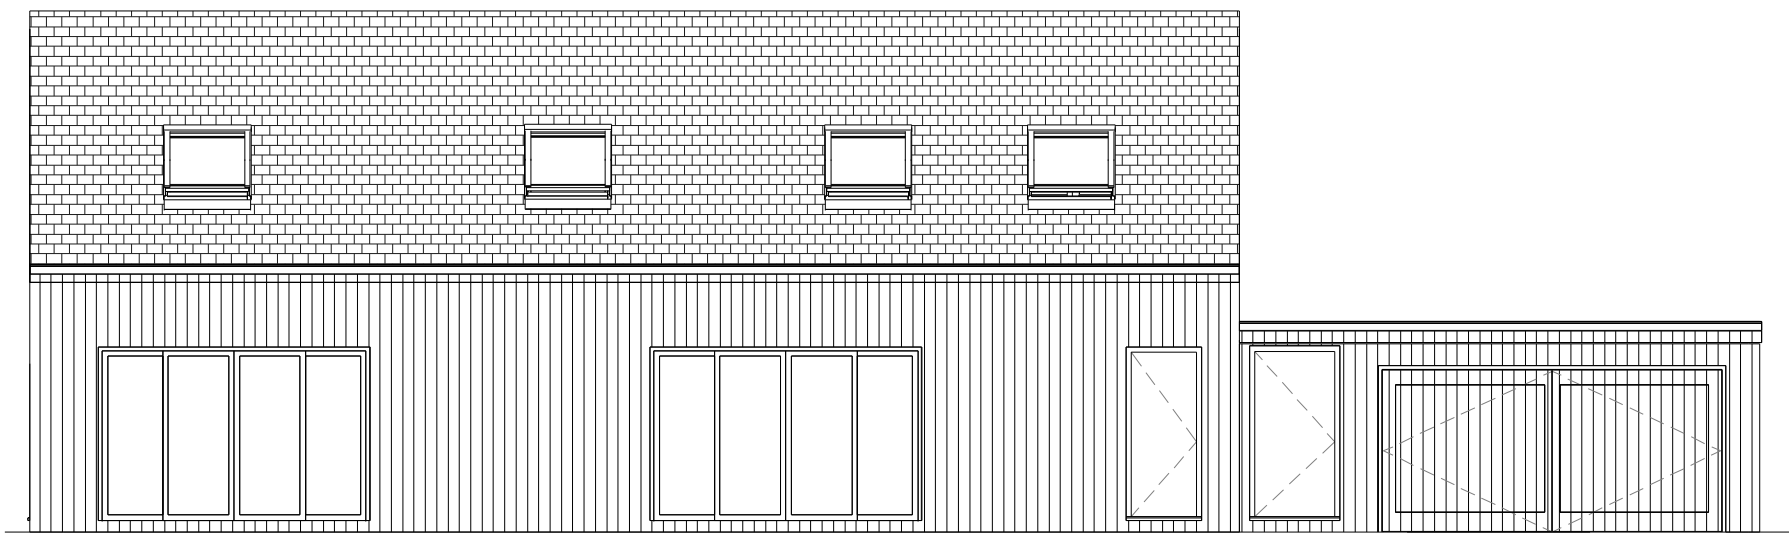


D Proposed North Elevation
1 : 100

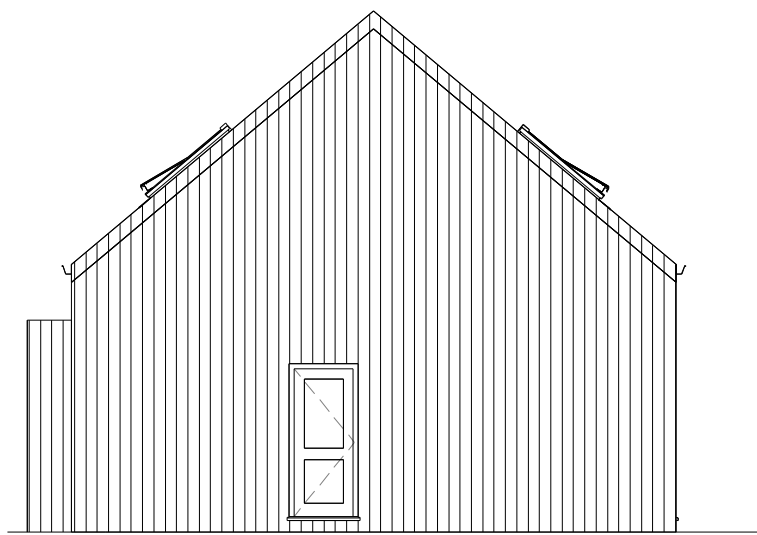


E Proposed West Elevation
1 : 100

Proposed Element	Materials and finishes
Roof	Slate
Walls	Timber Cladding
Doors	Black Aluminium
Windows	Black Aluminium
Garage Door	Timber Clad
Gutter	Black Aluminium
Boundary	Timber fence & Block wall

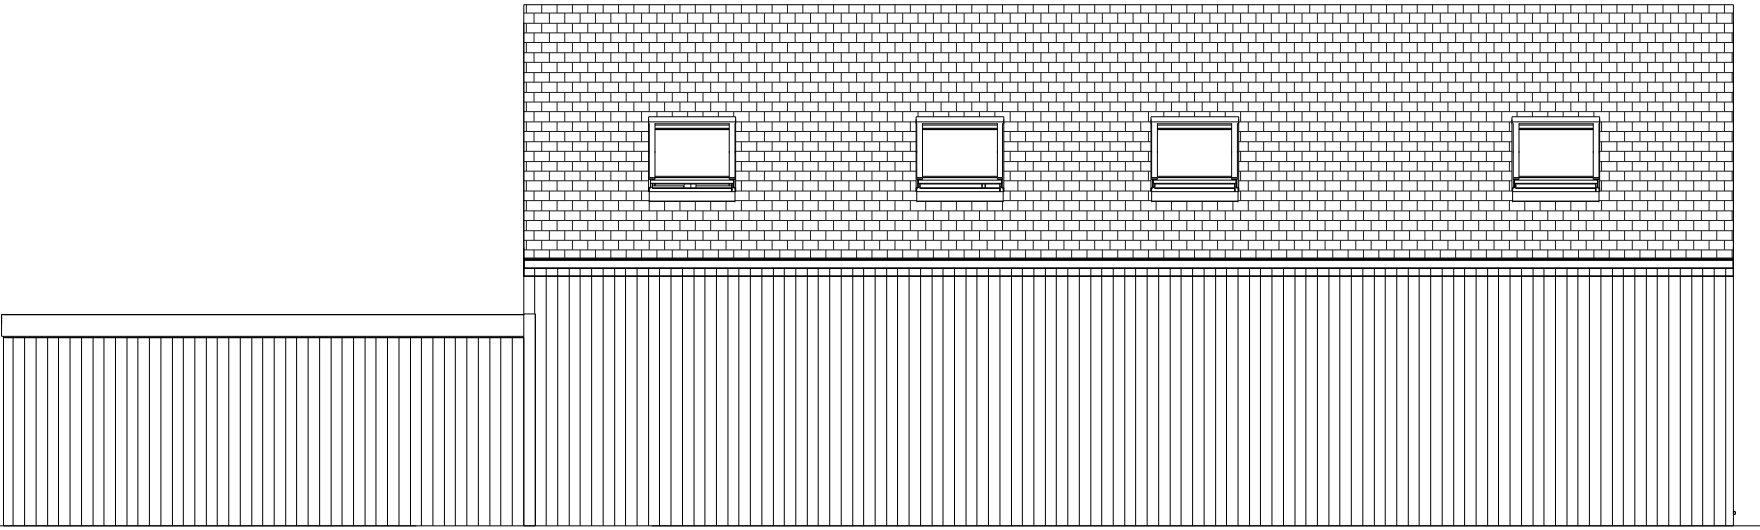

F Proposed South Elevation
1 : 100

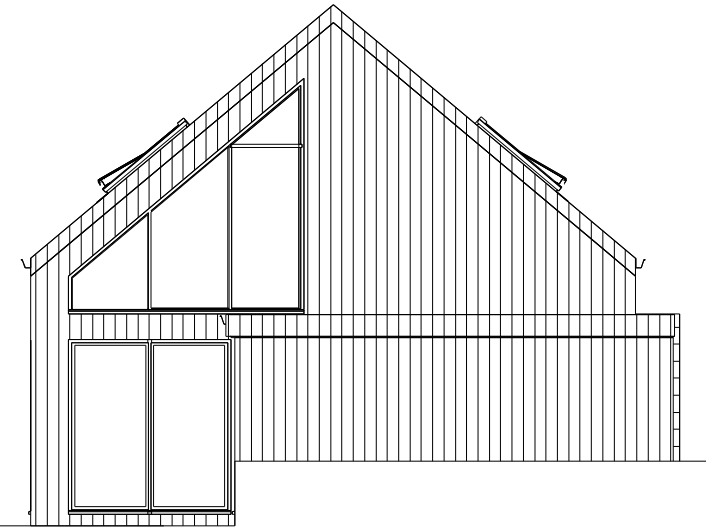

G Proposed East Elevation
1 : 100

INDIGO DESIGN (Part of 3dcadwales Ltd) 5 Ashlea Drive,
Merthyr Tydfil, CF47 0NY Tele 01685 385746 Mob -
07940913216 Email: enquiries@indigo-3d-design.co.uk

This Drawing is Copyright,
Dimensions to be checked
on site and not scaled from
this drawing



PURPOSE OF ISSUE
Planning Approval

DRWAING NUMBER
02023011-04

PROJECT
New House

SHEET
Proposed Elevations


Address
2 Somerset Lane, Cefn Coed, Merthyr
Tydfil. CF48 2PA

Checked by
JH


Drawn by
PH

Scale (@ A3)
1 : 100

Rev No	Description	Date
A	Issue	24/11/2020

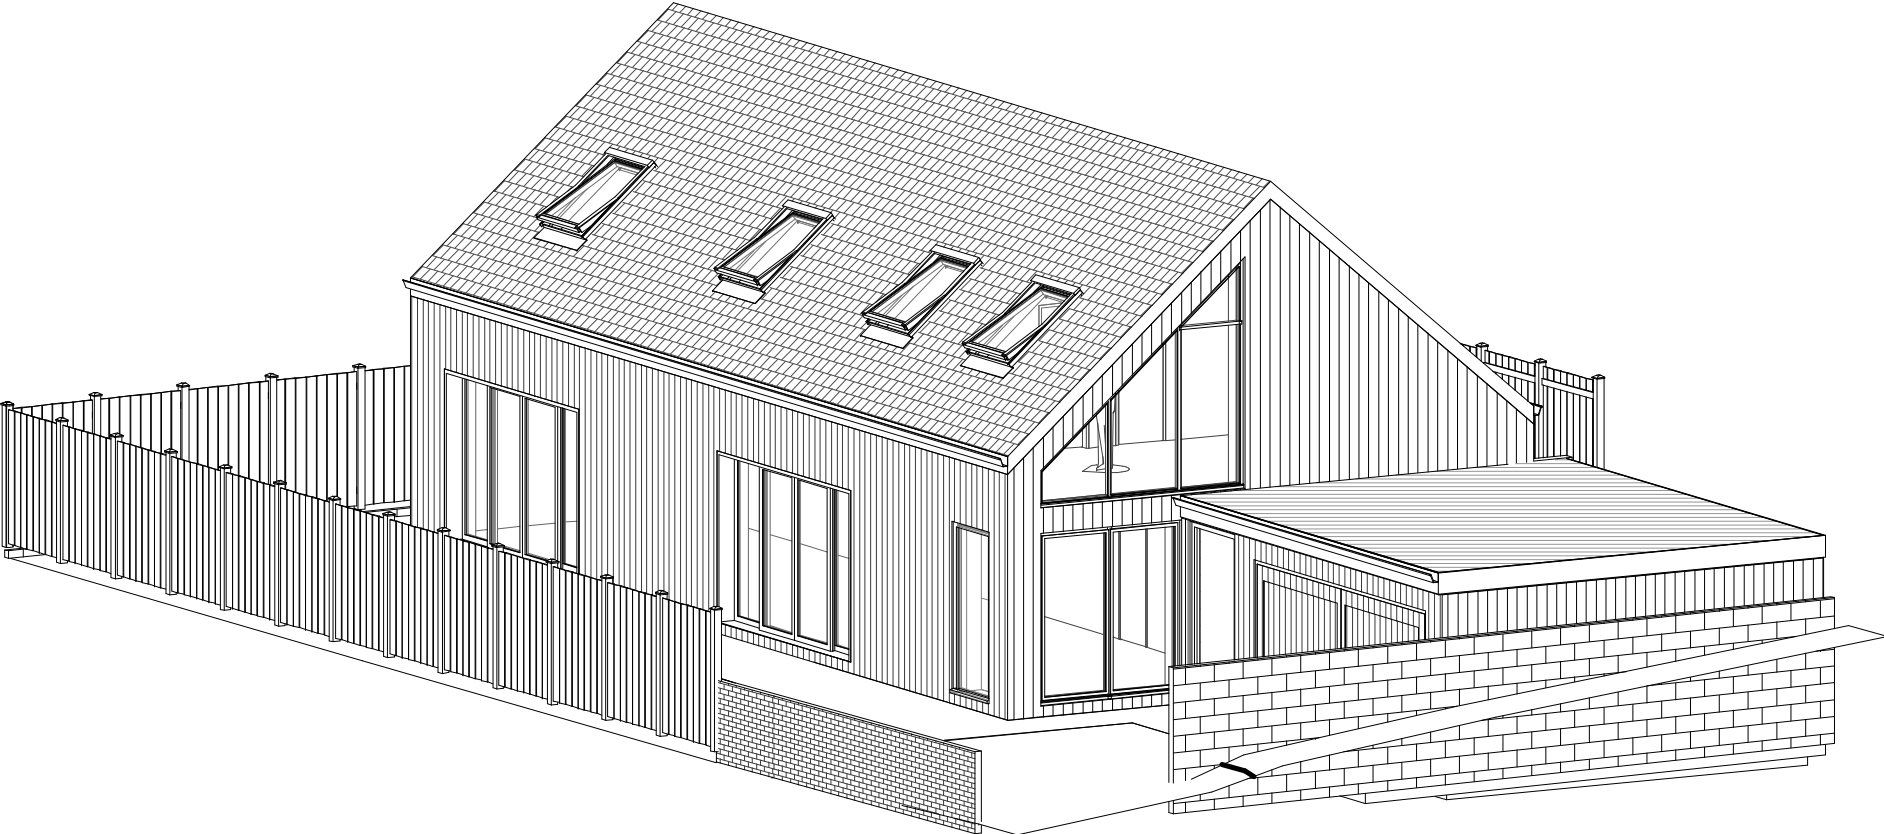


Front Illustration

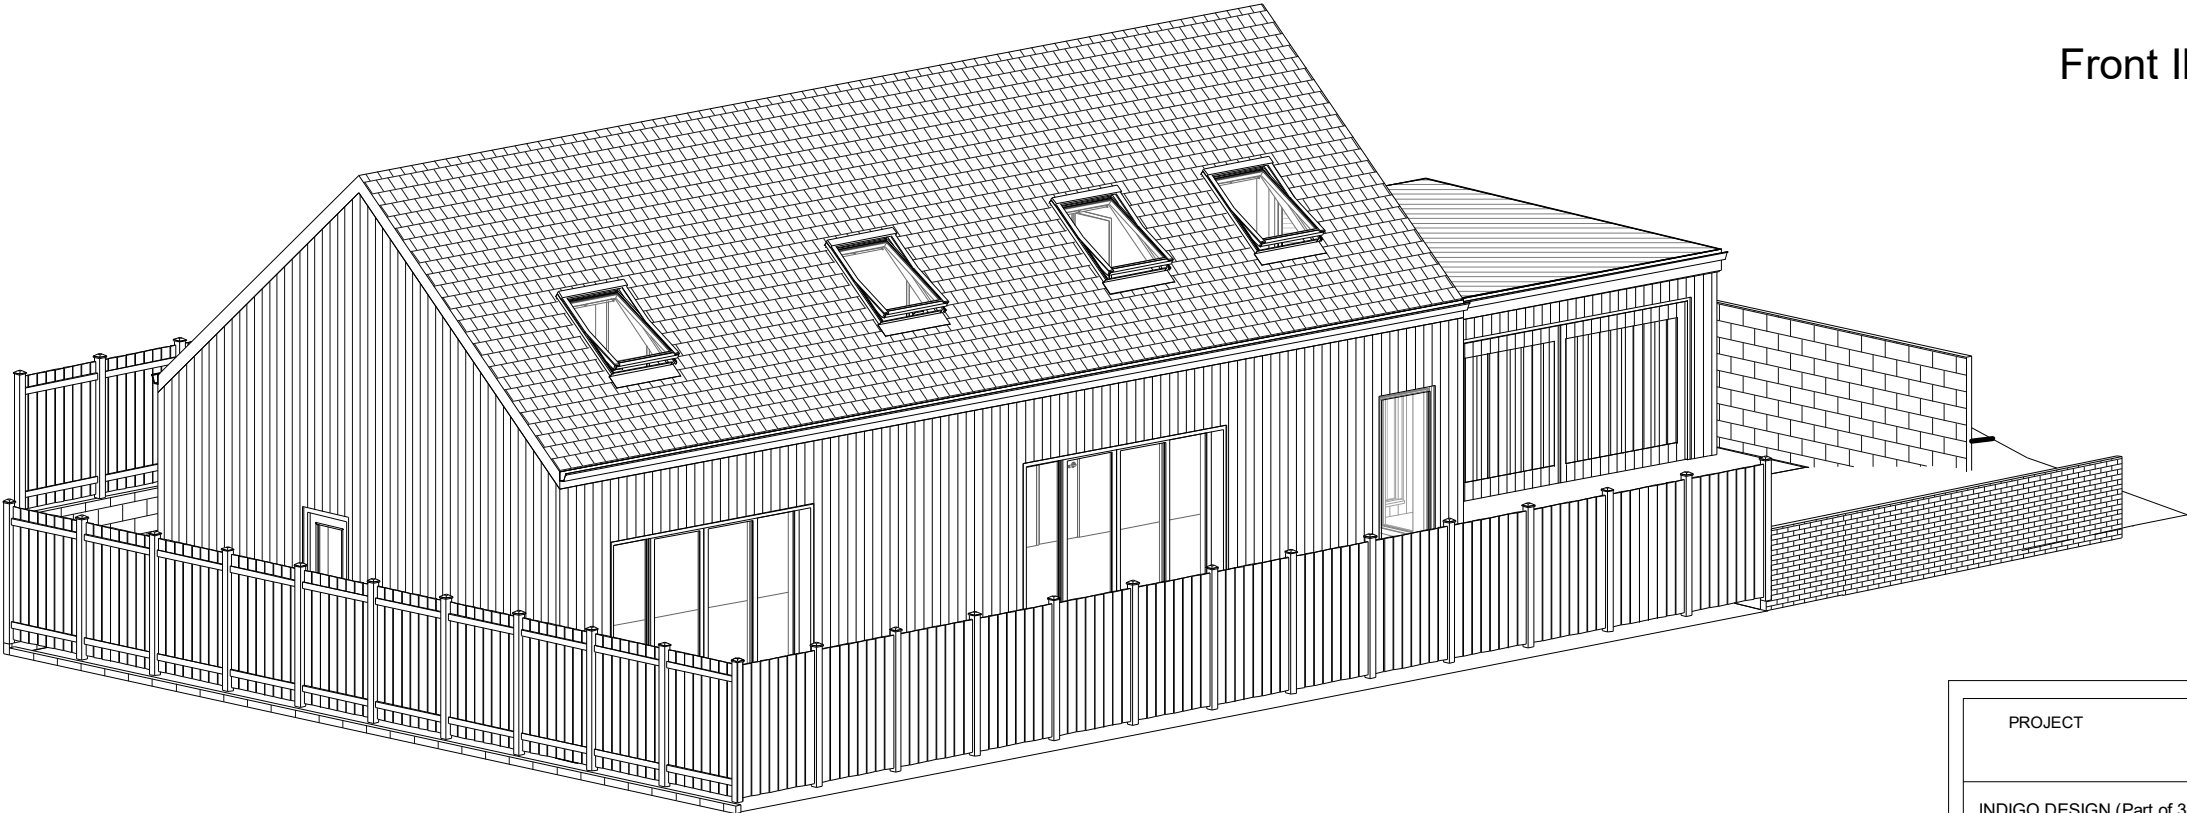


Rear Illustration


PROJECT New House		SHEET Illustrations		
INDIGO DESIGN (Part of 3dcadwales Ltd) 5 Ashlea Drive, Merthyr Tydfil, CF47 0NY Tele 01685 385746 Mob - 07940913216 Email: enquiries@indigo-3d-design.co.uk		Address 2 Somerset Lane, Cefn Coed, Merthyr Tydfil. CF48 2PA		
This Drawing is Copyright, Dimensions to be checked on site and not scaled from this drawing		Checked by SH	Drawn by JH	Scale (@ A3)
		Rev No A	Description Issue	Date 24/11/2020
PURPOSE OF ISSUE Planning Approval	DRWAING NUMBER 02023011-05			

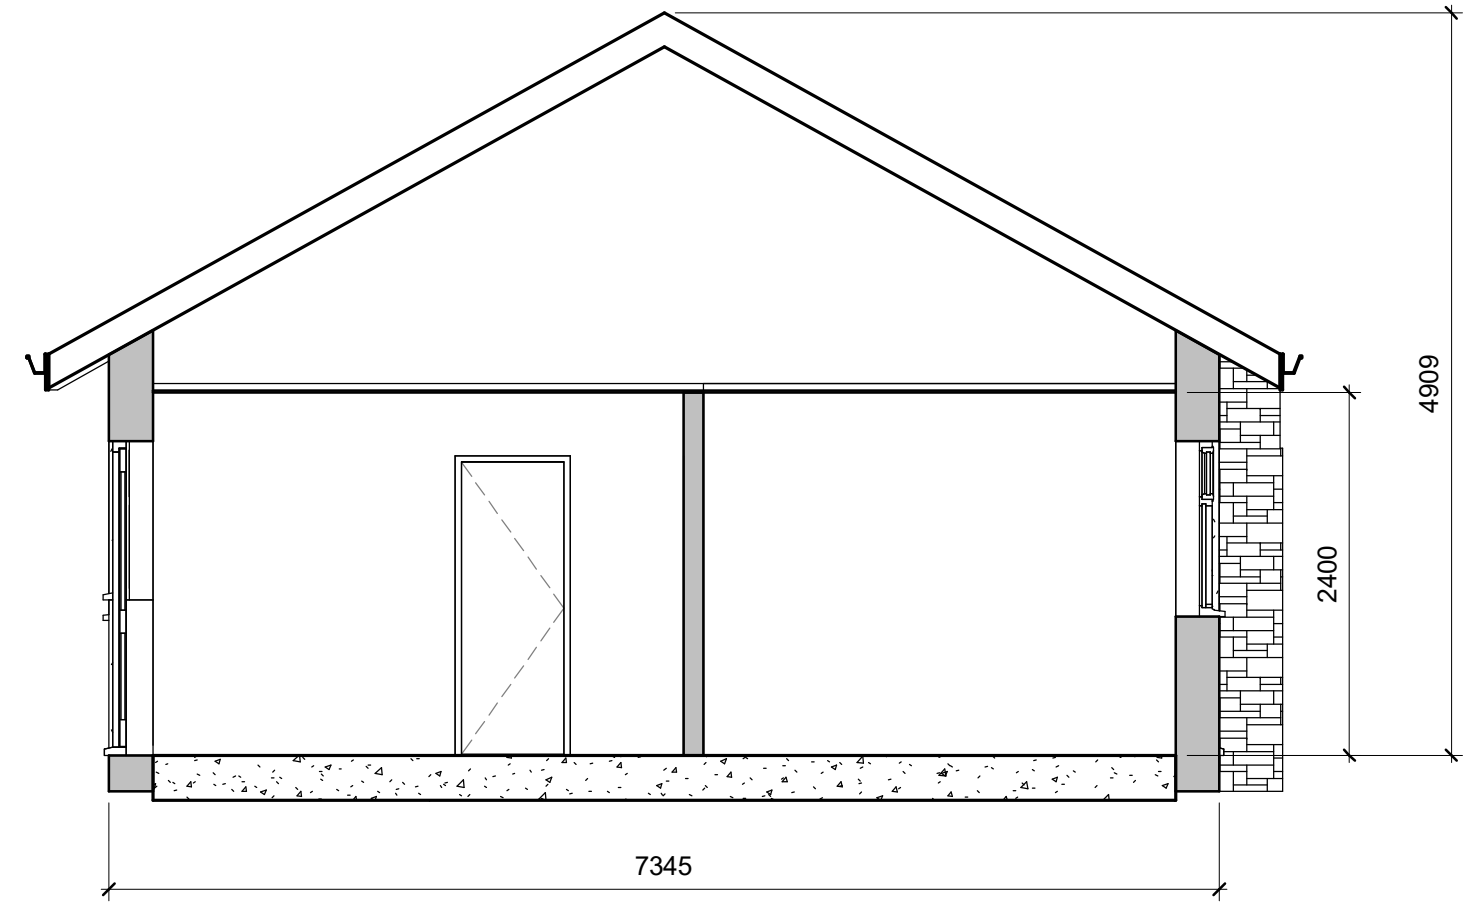

1 Existing House Section
1 : 50

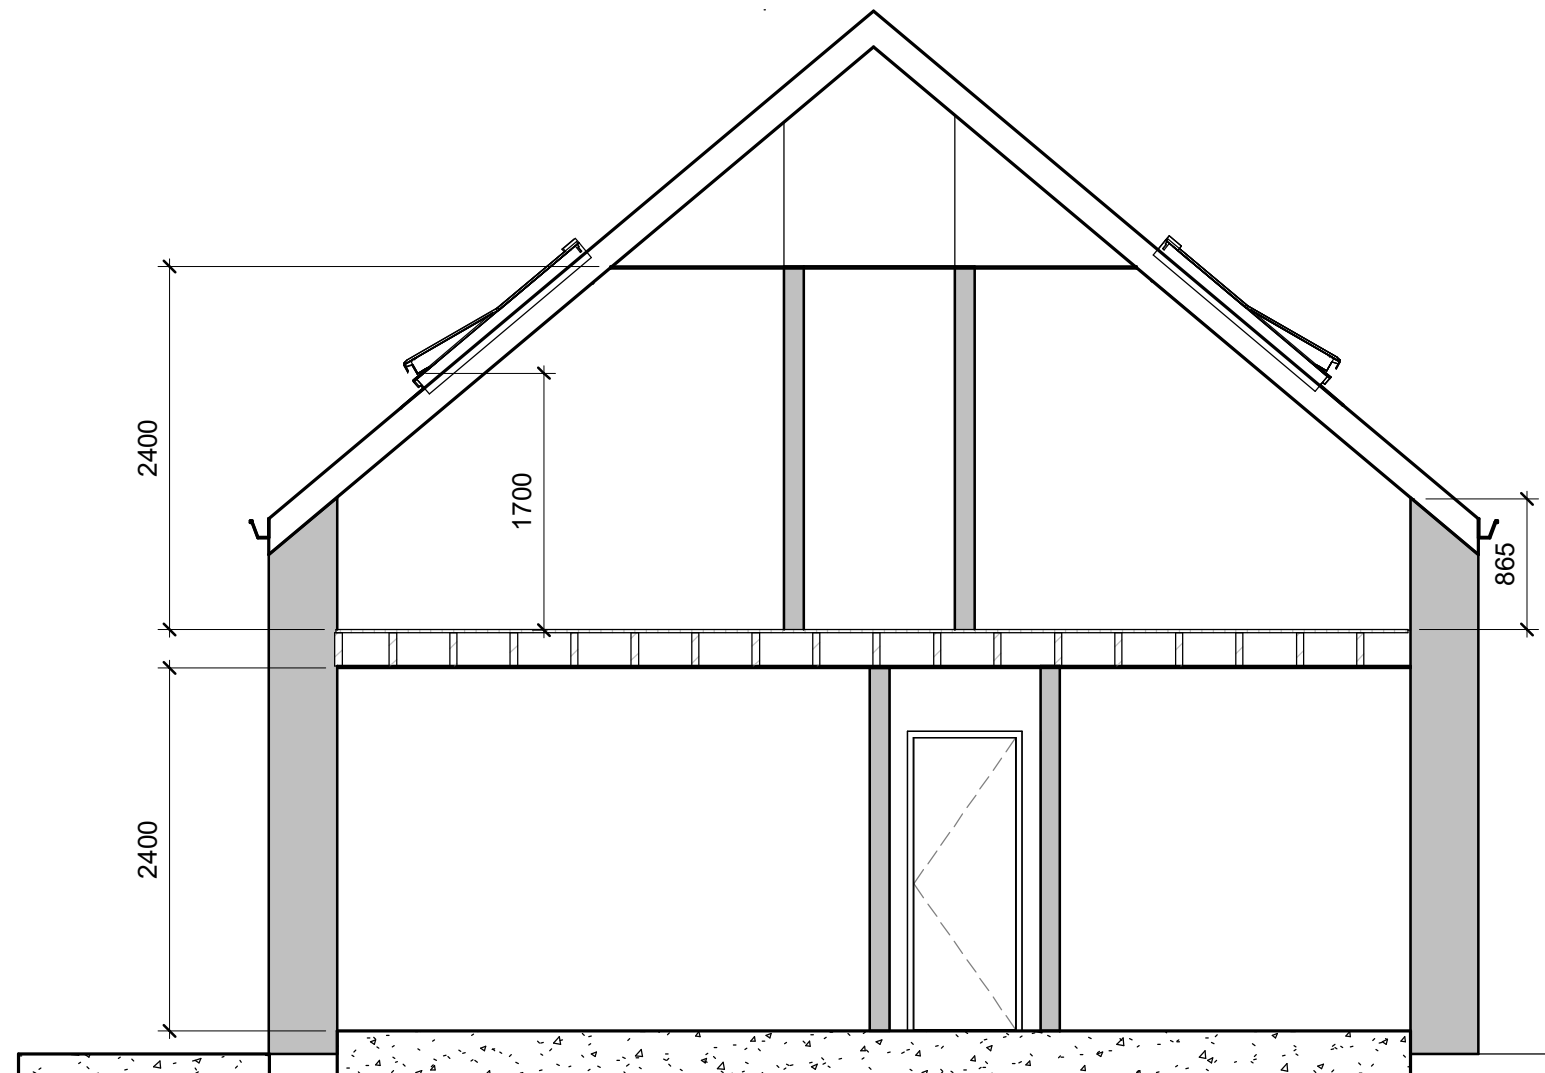


A Proposed House Section
1 : 50

 

Scale bar @ 1:50


PROJECT New House		SHEET Sections		
INDIGO DESIGN (Part of 3dcadwales Ltd) 5 Ashlea Drive, Merthyr Tydfil, CF47 0NY Tele 01685 385746 Mob - 07940913216 Email: enquiries@indigo-3d-design.co.uk		Address 2 Somerset Lane, Cefn Coed, Merthyr Tydfil. CF48 2PA		
This Drawing is Copyright, Dimensions to be checked on site and not scaled from this drawing		Checked by SH	Drawn by JH	Scale (@ A3) 1 : 50
		Rev No A	Description Issue	Date 24/11/2020
PURPOSE OF ISSUE Planning Approval	DRWAING NUMBER 02023011-06			

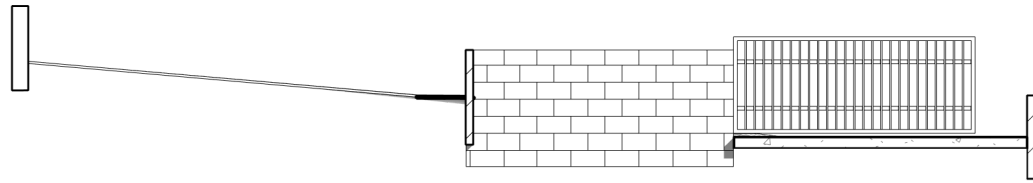


3 Existing Section
1 : 100



2 Existing Site Elevation
1 : 100

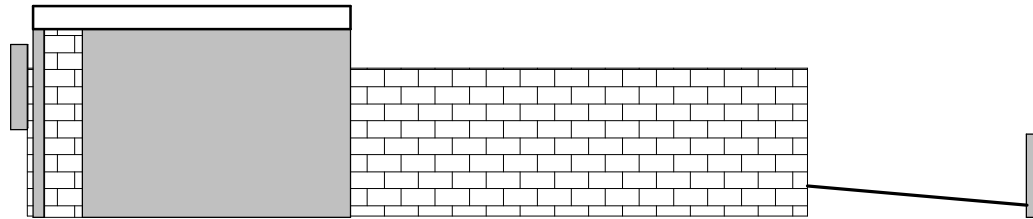

C Proposed Section
1 : 100

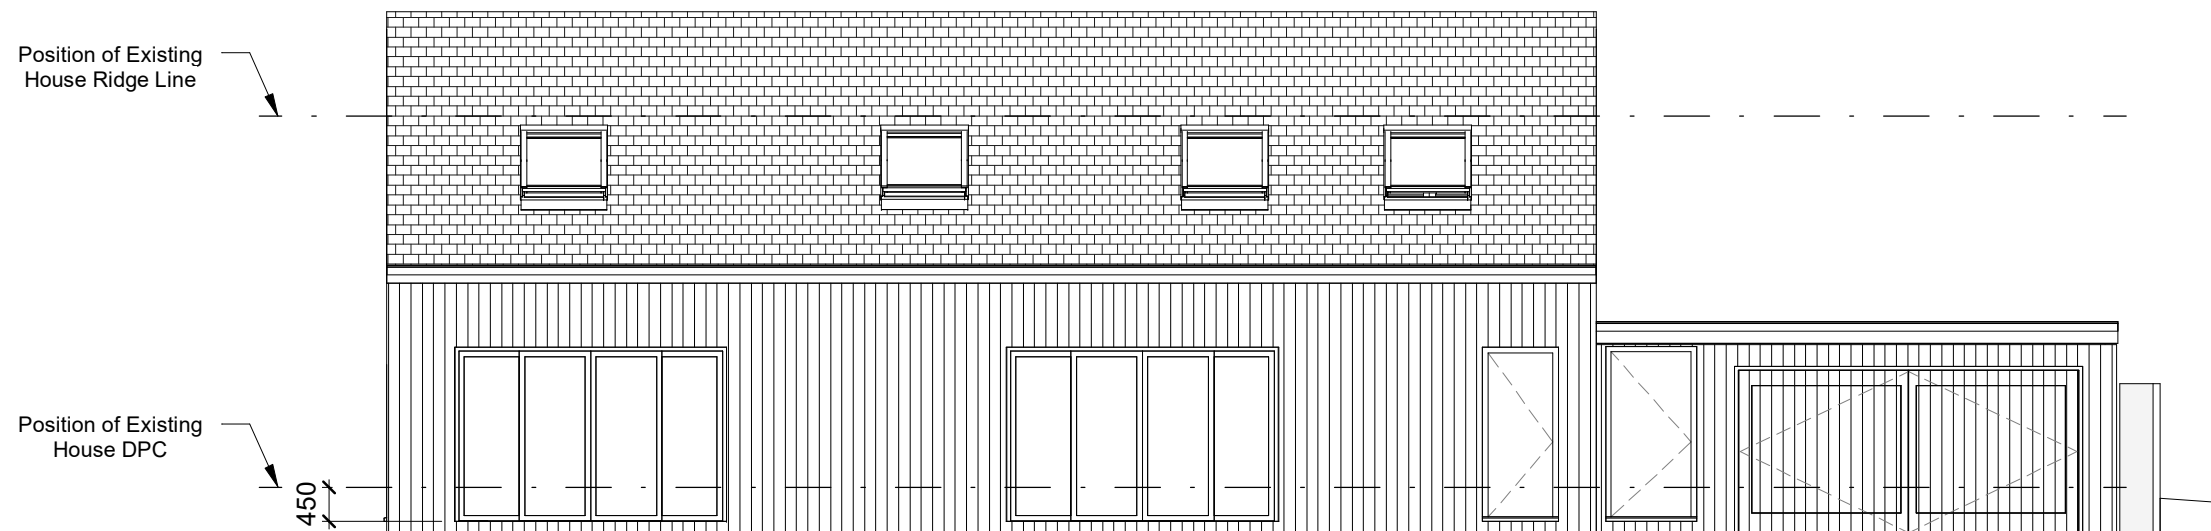

B Proposed Site Elevation
1 : 100

INDIGO DESIGN (Part of 3dcadwales Ltd) 5 Ashlea Drive,
Merthyr Tydfil, CF47 0NY Tele 01685 385746 Mob -
07940913216 Email: enquiries@indigo-3d-design.co.uk

This Drawing is Copyright,
Dimensions to be checked
on site and not scaled from
this drawing



PURPOSE OF ISSUE	DRWAING NUMBER
Planning Approval	02023011-07

PROJECT	New House
---------	-----------

SHEET	Site Elevations
-------	-----------------

Address	2 Somerset Lane, Cefn Coed, Merthyr Tydfil. CF48 2PA
---------	--

Checked by	Drawn by	Scale (@ A3)
JH	PH	1 : 100

Rev No	Description	Date
A	Issue	24/11/2020