




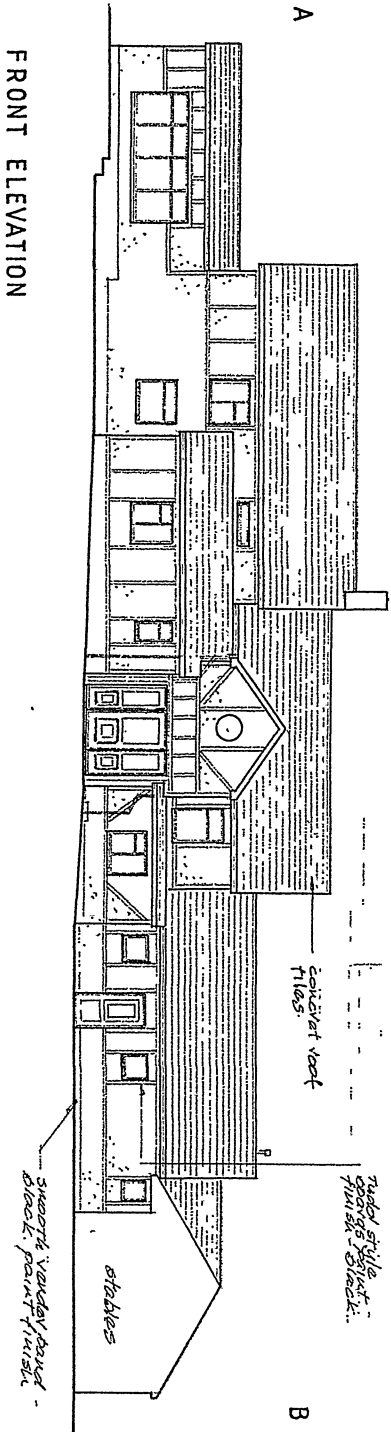


FRONT ELEVATION

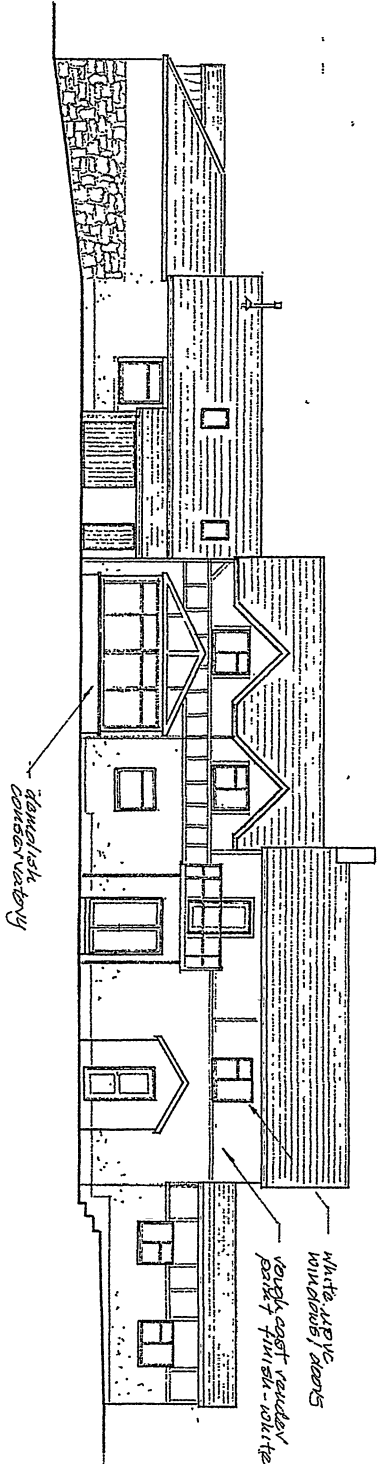


REAR ELEVATION

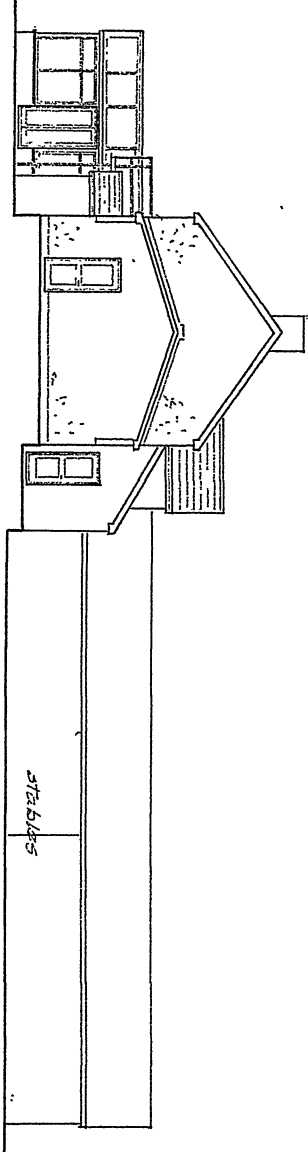


ELEVATION A

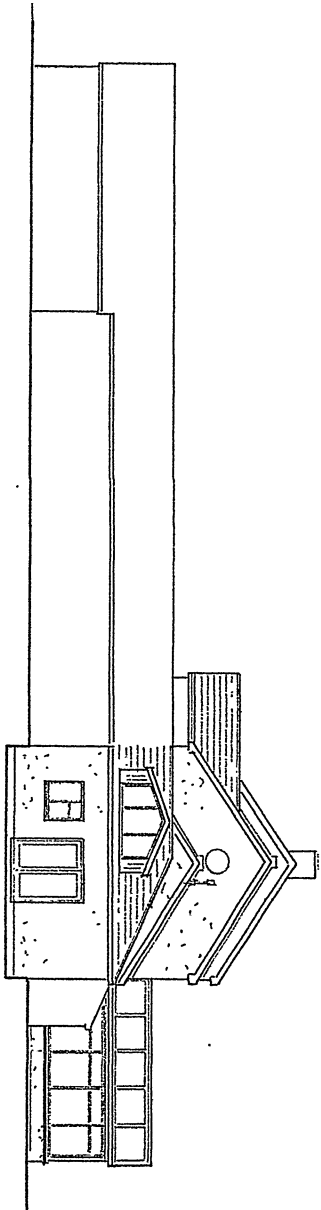


ELEVATION B

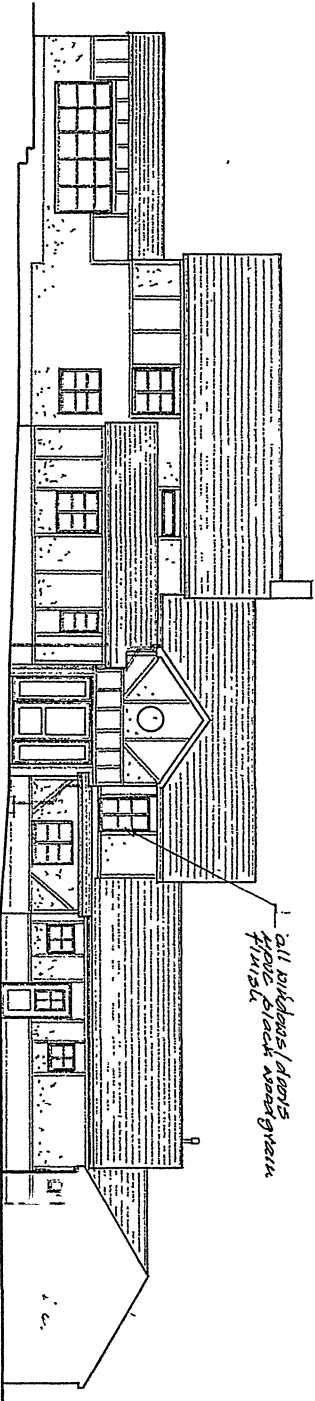


FRONT ELEVATION

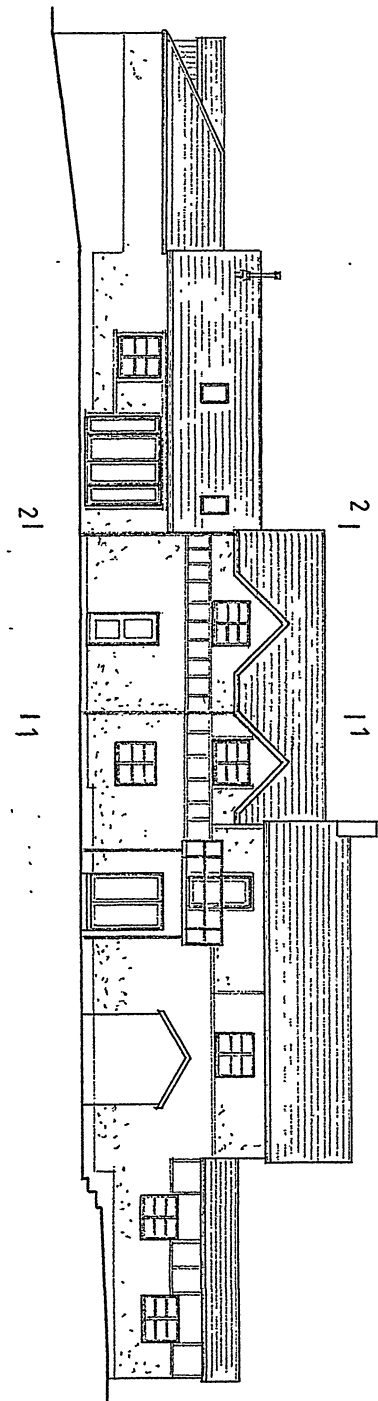

REAR ELEVATION

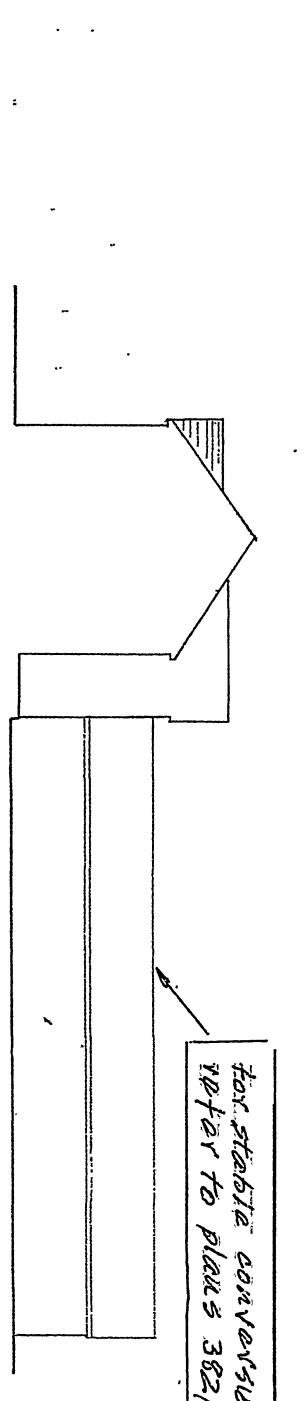

SECTIONAL ELEVATION 1-1

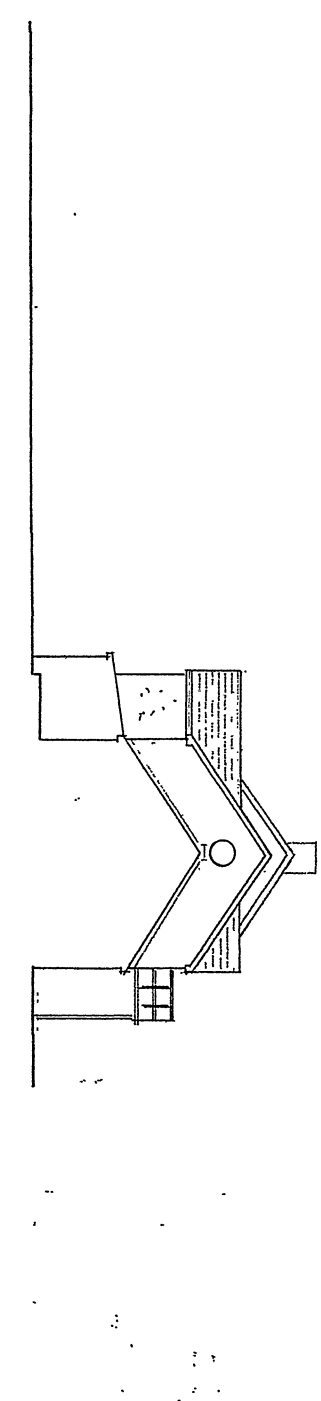

SECTIONAL ELEVATION 2-2

REV B Not to stable conversion added
03-08-21 TM
KEY A: Extension of rear verandah. 16-2-21 TM

Agent	Project
Trinity Clifford House Blairstown Blairstown	Development, design, construction, and operation of the project. Drawing title Existing and proposed elevations
Drawn by 01/09/2020	Scale 1:200
01/09/2020	Drawn by TM

DO NOT SCALE