




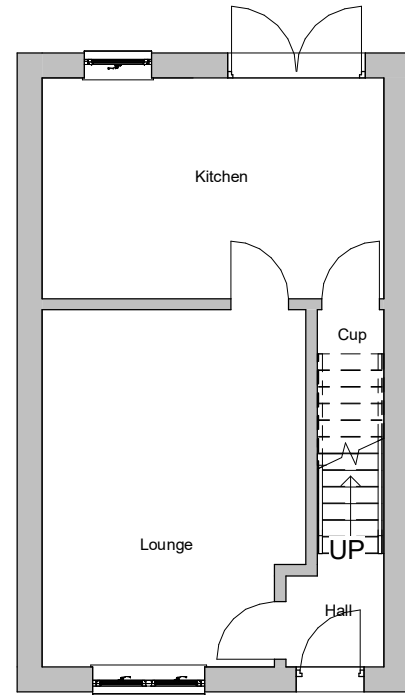


1 Existing Ground Floor
1 : 100

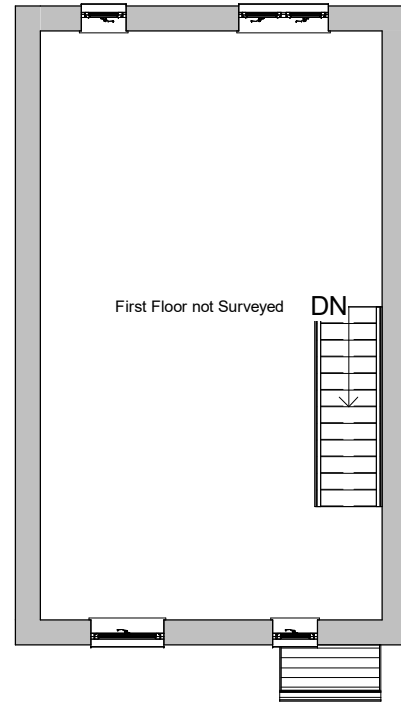


2 Existing First Floor
1 : 100

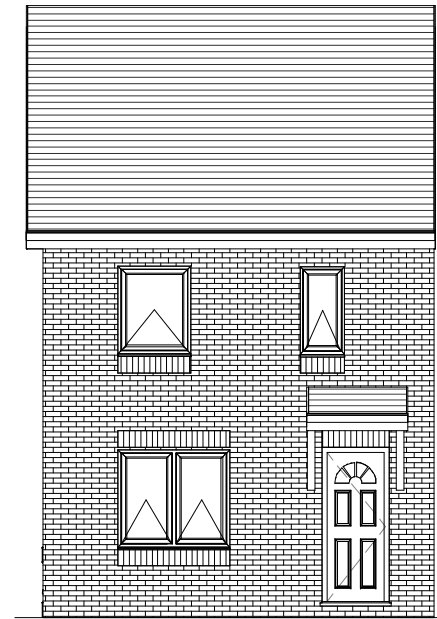


4 Existing Front Elevation
1 : 100

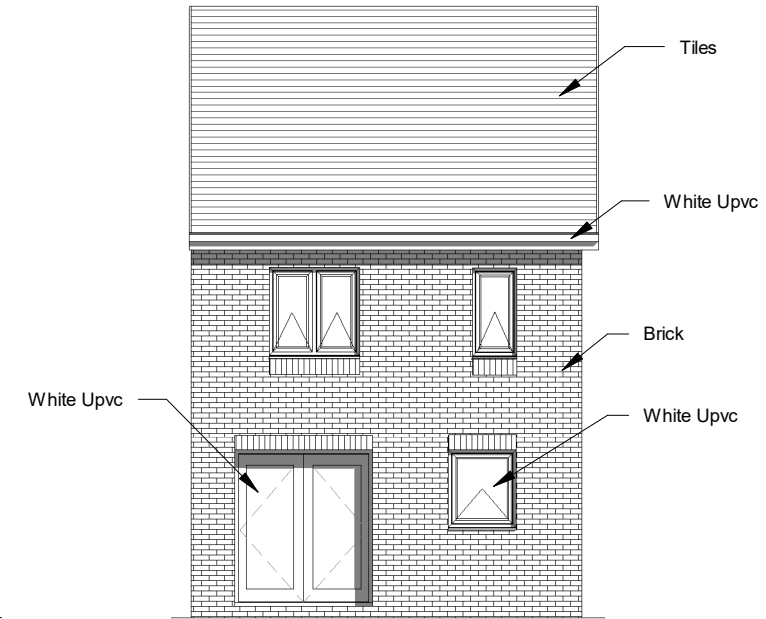


5 Existing Rear Elevation
1 : 100

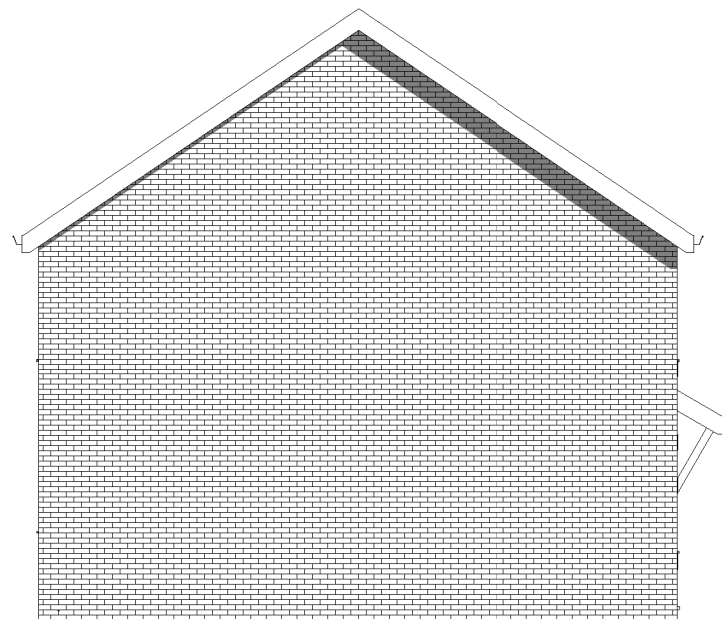

6 Existing Side 1 Elevation
1 : 100

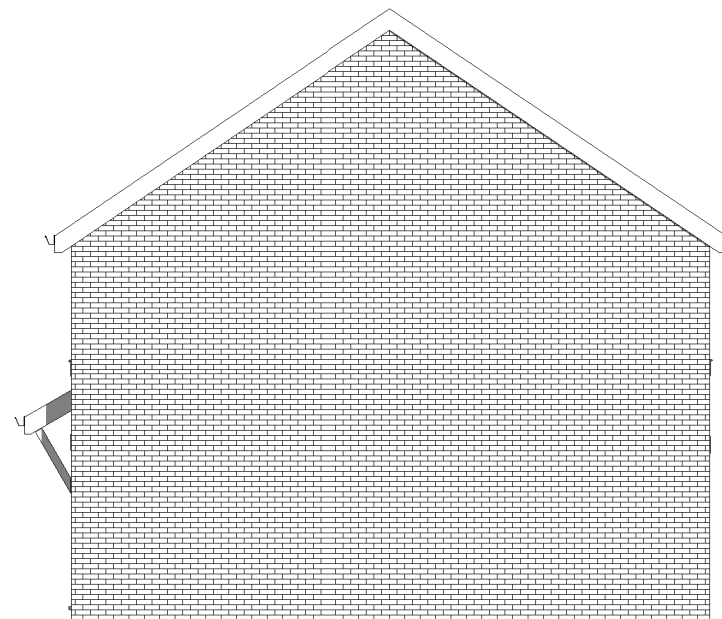

7 Existing Side 2 Elevation
1 : 100

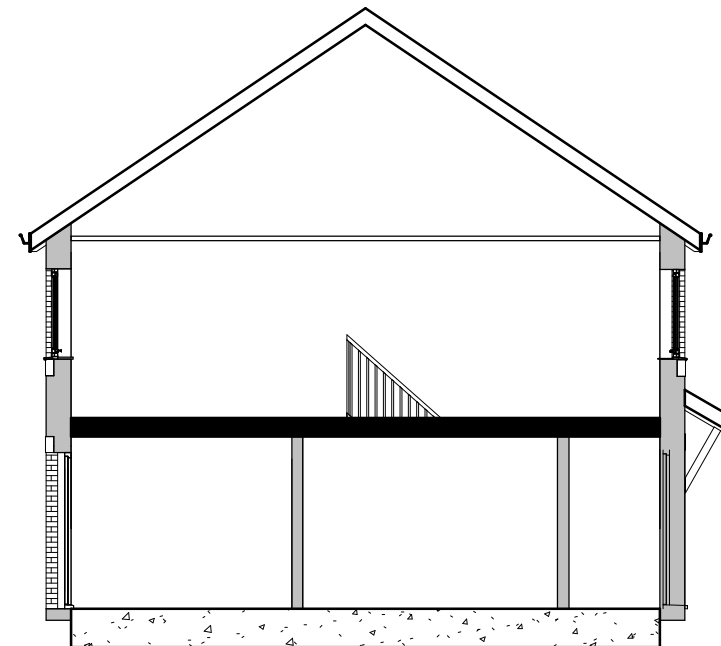

3 Existing Section
1 : 100

INDIGO DESIGN (Part of 3dcadwales Ltd) 5 Ashlea Drive,
Merthyr Tydfil, CF47 0NY Tele 01685 385746 Mob -
07940913216 Email: philip@3dcadwales.co.uk

This Drawing is Copyright,
Dimensions to be checked
on site and not scaled from
this drawing



PURPOSE OF ISSUE	DRWAING NUMBER
Planning Approval	BM-01



PROJECT	Single storey extension to rear and shed to side
---------	---

SHEET	Existing Plans
-------	----------------

Address	26 Briarmead, Penydarren, Merthyr Tydfil CF47 9BZ
---------	--


Checked by	Drawn by	Scale (@ A3)
JH	PH	1 : 100

Rev No	Description	Date
A	Issue	20/03/2022

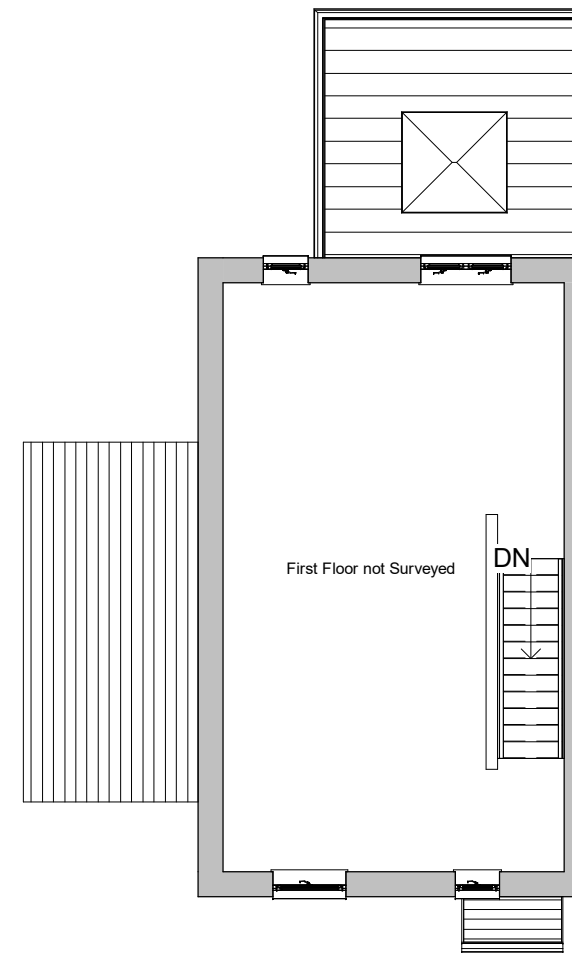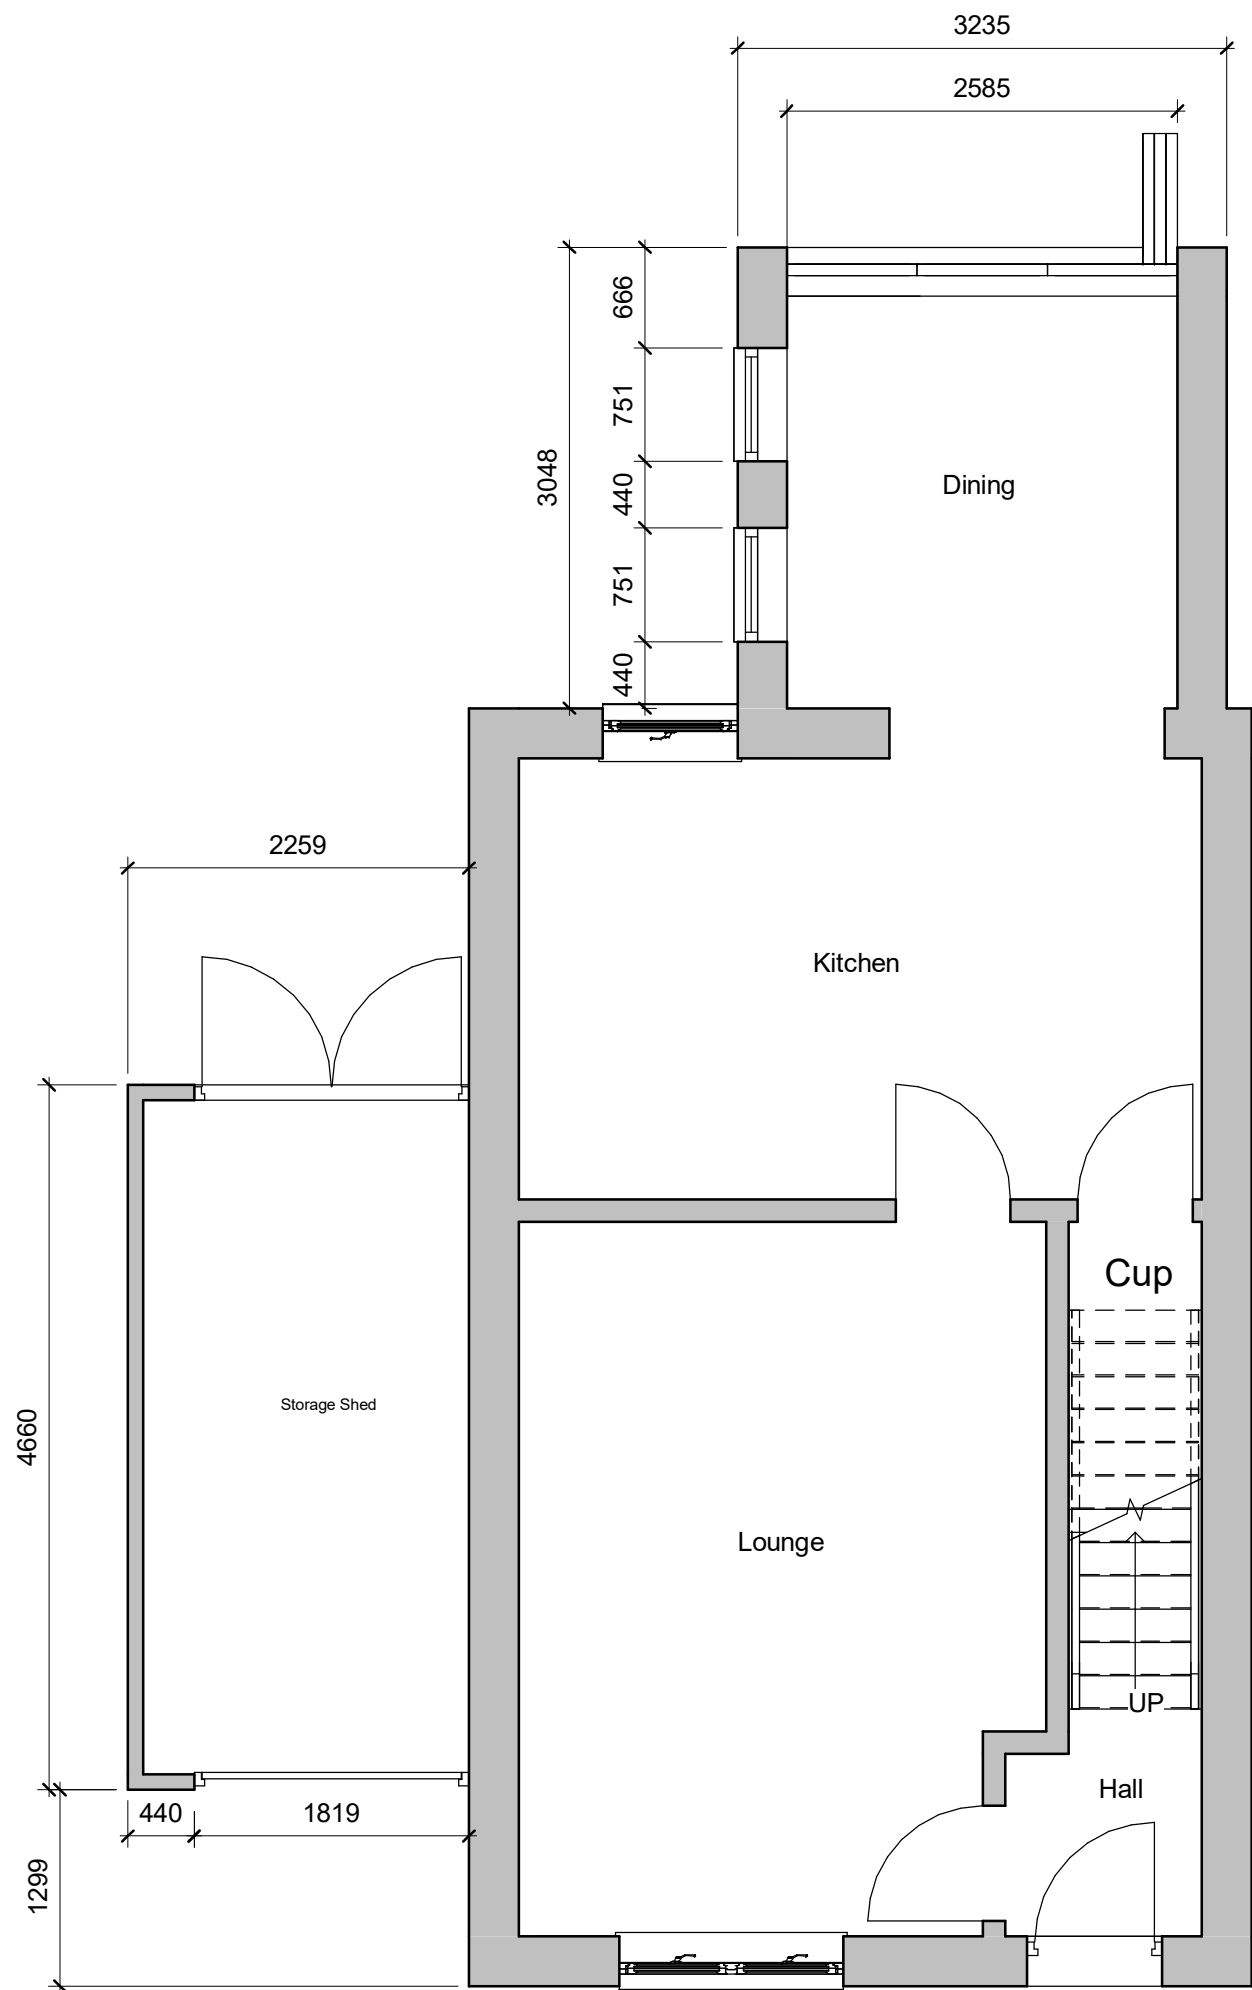


2 Proposed First Floor
1 : 100


INDIGO DESIGN (Part of 3dcadwales Ltd) 5 Ashlea Drive, Merthyr Tydfil, CF47 0NY Tele 01685 385746 Mob - 07940913216 Email: philip@3dcadwales.co.uk		
This Drawing is Copyright, Dimensions to be checked on site and not scaled from this drawing		
PURPOSE OF ISSUE Planning Approval	DRAWING NUMBER BM-02	
PROJECT	Single storey extension to rear and shed to side	
SHEET	Proposed Plans	
Address	26 Briarmead, Penydarren, Merthyr Tydfil CF47 9BZ	
Checked by JH	Drawn by PH	Scale (@ A3) As indicated
Rev No A	Description Issue	Date 20/03/2022

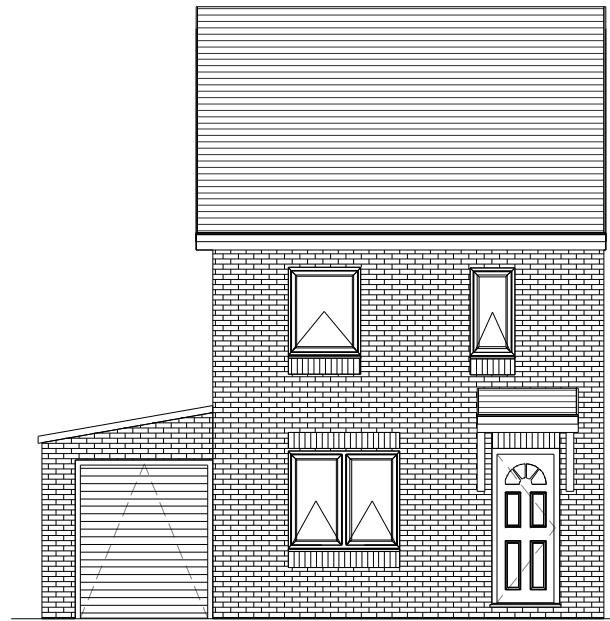


1 Proposed Front Elevation
1 : 100

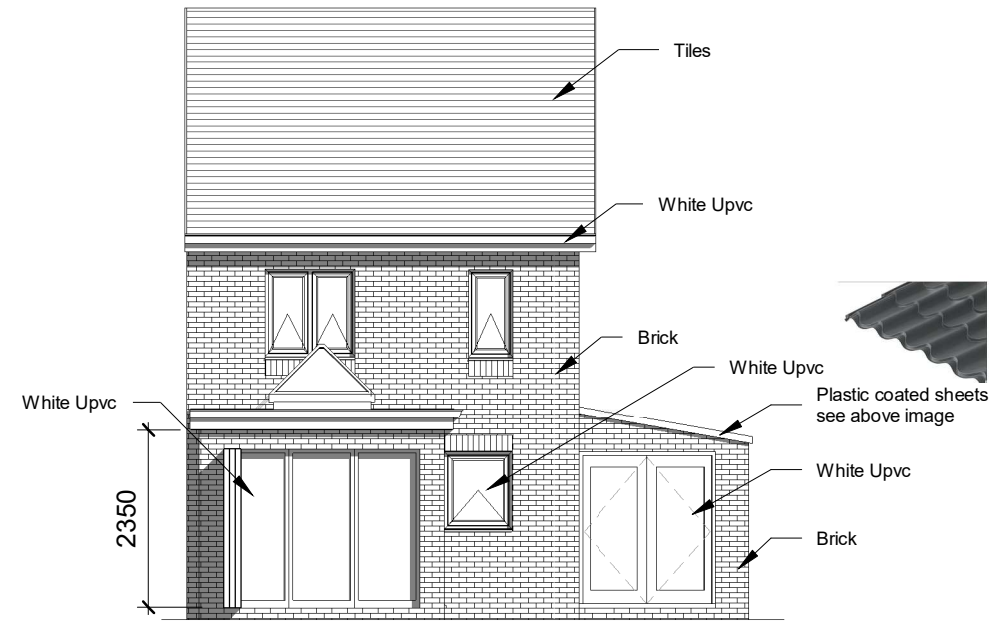

2 Proposed Rear Elevation
1 : 100

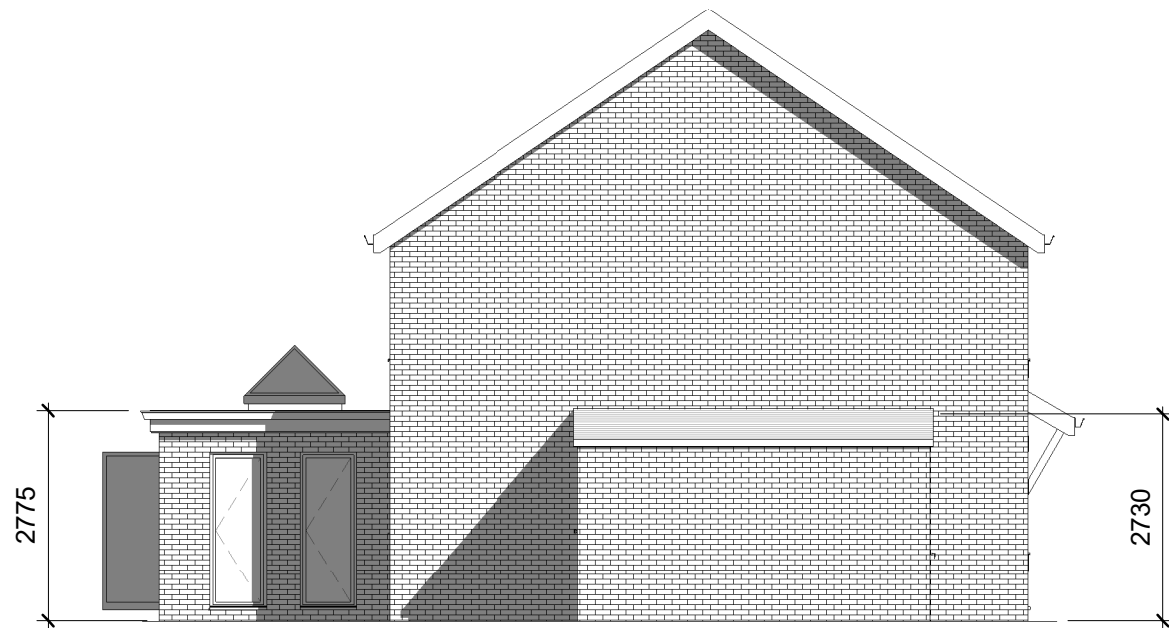

3 Proposed Side 1 Elevation
1 : 100

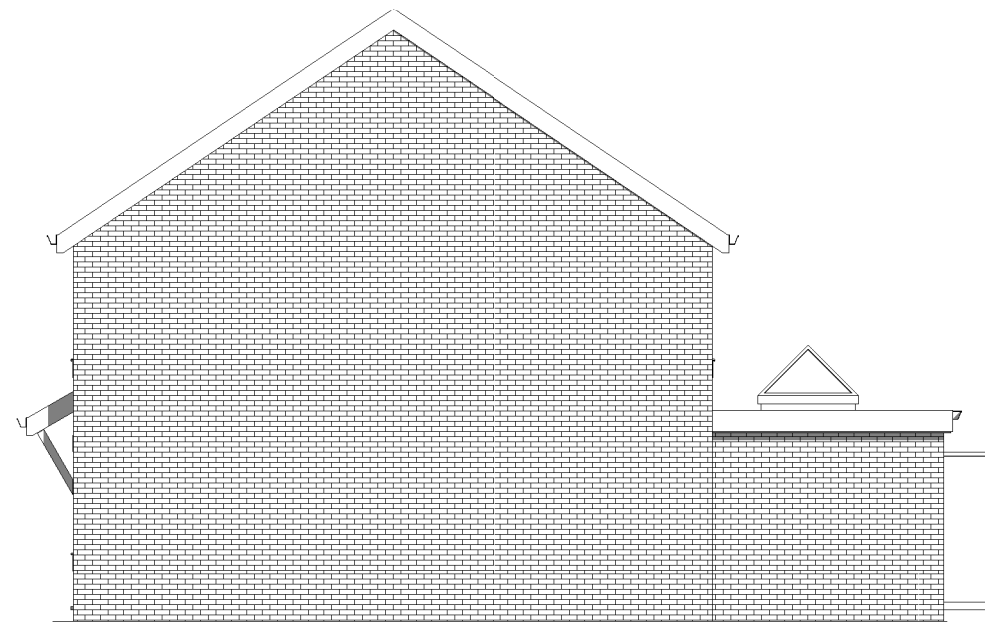

4 Proposed Side 2 Elevation
1 : 100

INDIGO DESIGN (Part of 3dcadwales Ltd) 5 Ashlea Drive,
Merthyr Tydfil, CF47 0NY Tele 01685 385746 Mob -
07940913216 Email: philip@3dcadwales.co.uk

This Drawing is Copyright,
Dimensions to be checked
on site and not scaled from
this drawing



PURPOSE OF ISSUE	DRWAING NUMBER
Planning Approval	BM-03


PROJECT	Single storey extension to rear and shed to side
---------	---

SHEET	Proposed Elevations
-------	---------------------


Address	26 Briarmead, Penydarren, Merthyr Tydfil CF47 9BZ
---------	--

Checked by JH	Drawn by PH	Scale (@ A3) 1 : 100
------------------	----------------	-------------------------

Rev No	Description	Date
A	Issue	20/03/2022

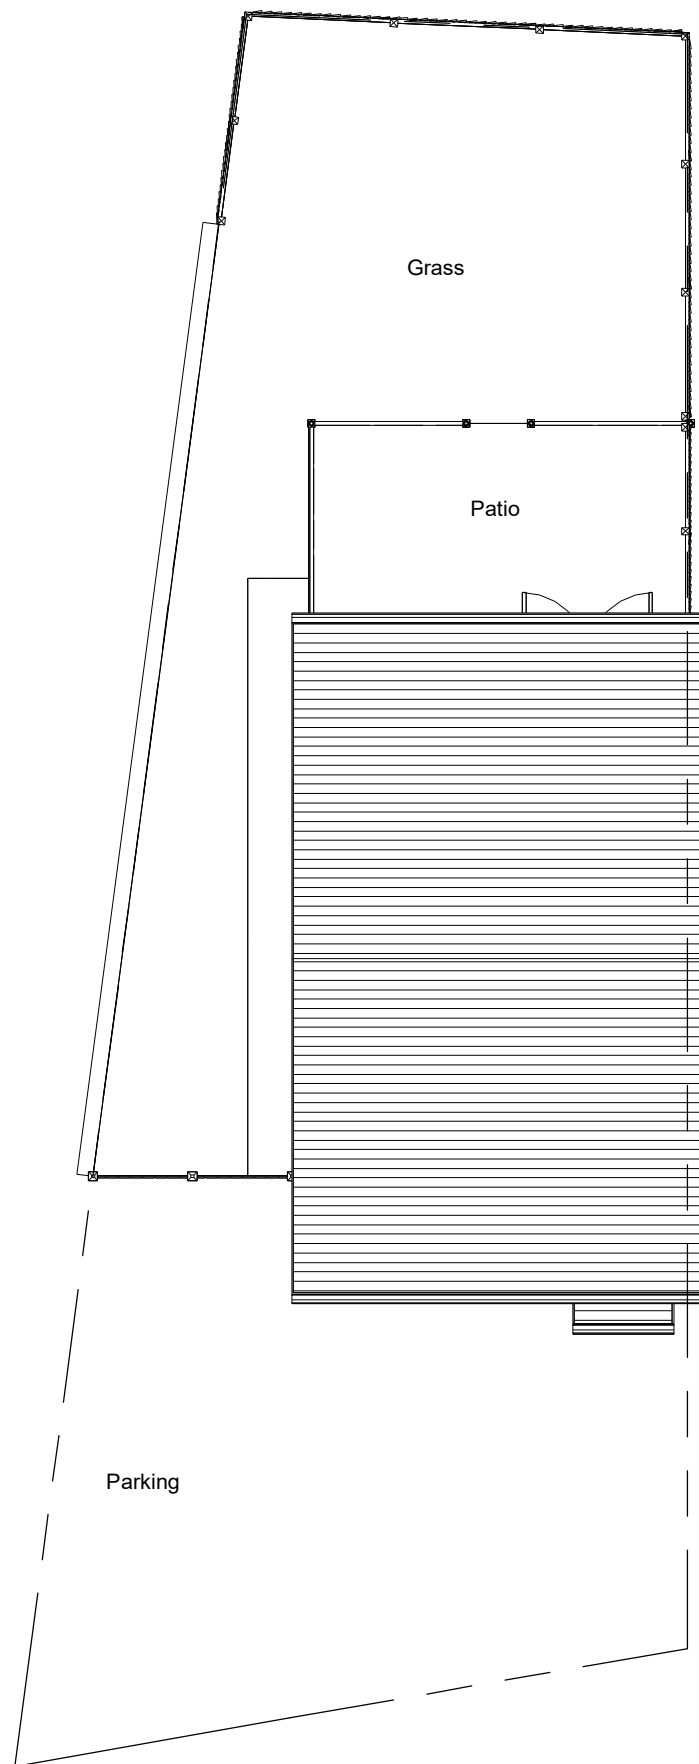


1 Existing Site
1 : 100

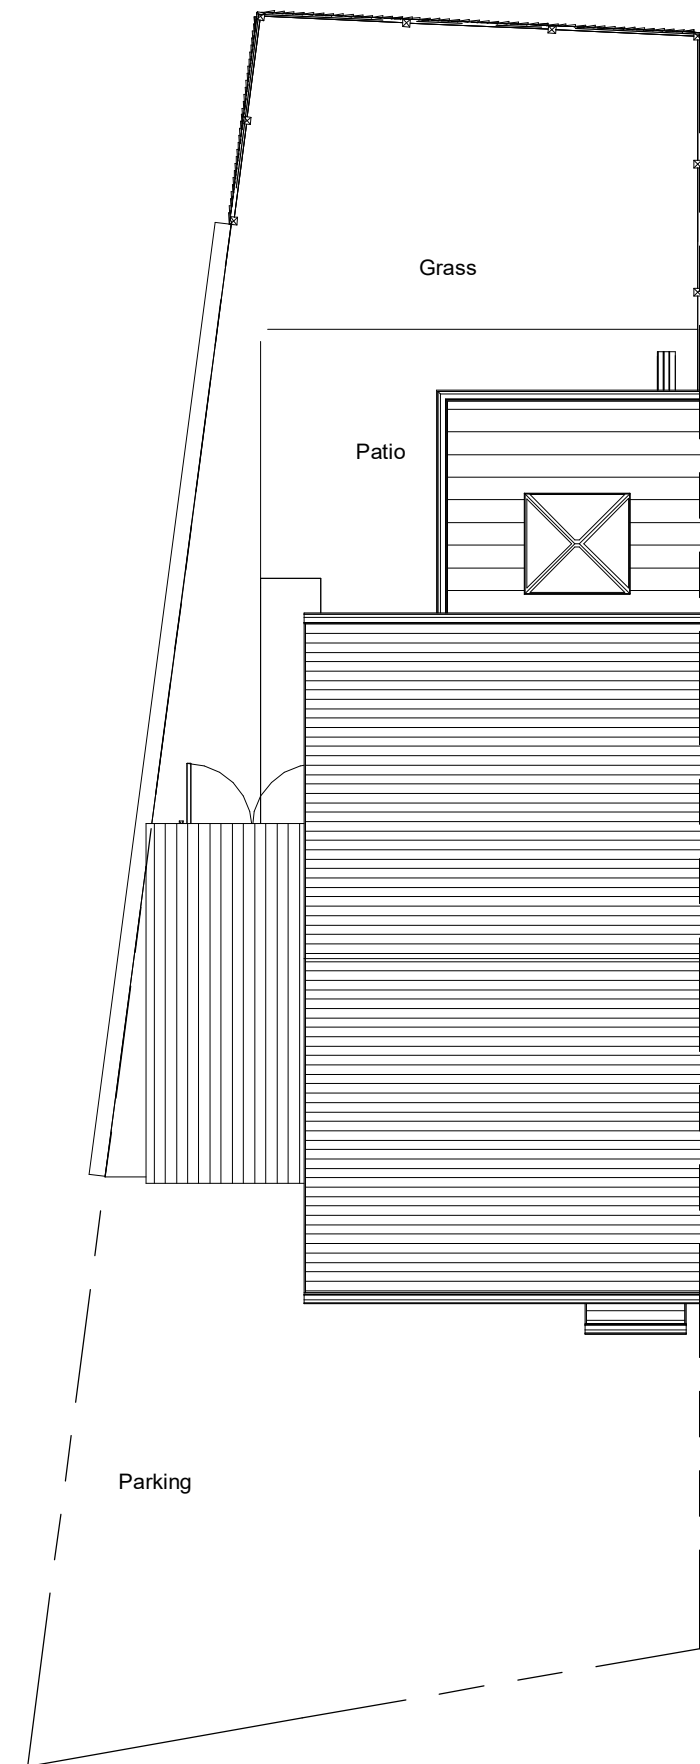


2 Proposed Site
1 : 100


INDIGO DESIGN (Part of 3dcadwales Ltd) 5 Ashlea Drive, Merthyr Tydfil, CF47 0NY Tele 01685 385746 Mob - 07940913216 Email: philip@3dcadwales.co.uk		
This Drawing is Copyright, Dimensions to be checked on site and not scaled from this drawing		
PURPOSE OF ISSUE Planning Approval		DRWAING NUMBER BM-04
PROJECT Single storey extension to rear and shed to side		
SHEET Site Plans		
Address 26 Briarmead, Penydarren, Merthyr Tydfil CF47 9BZ		
Checked by JH	Drawn by PH	Scale (@ A3) 1 : 100
Rev No A	Description Issue	Date 20/03/2022

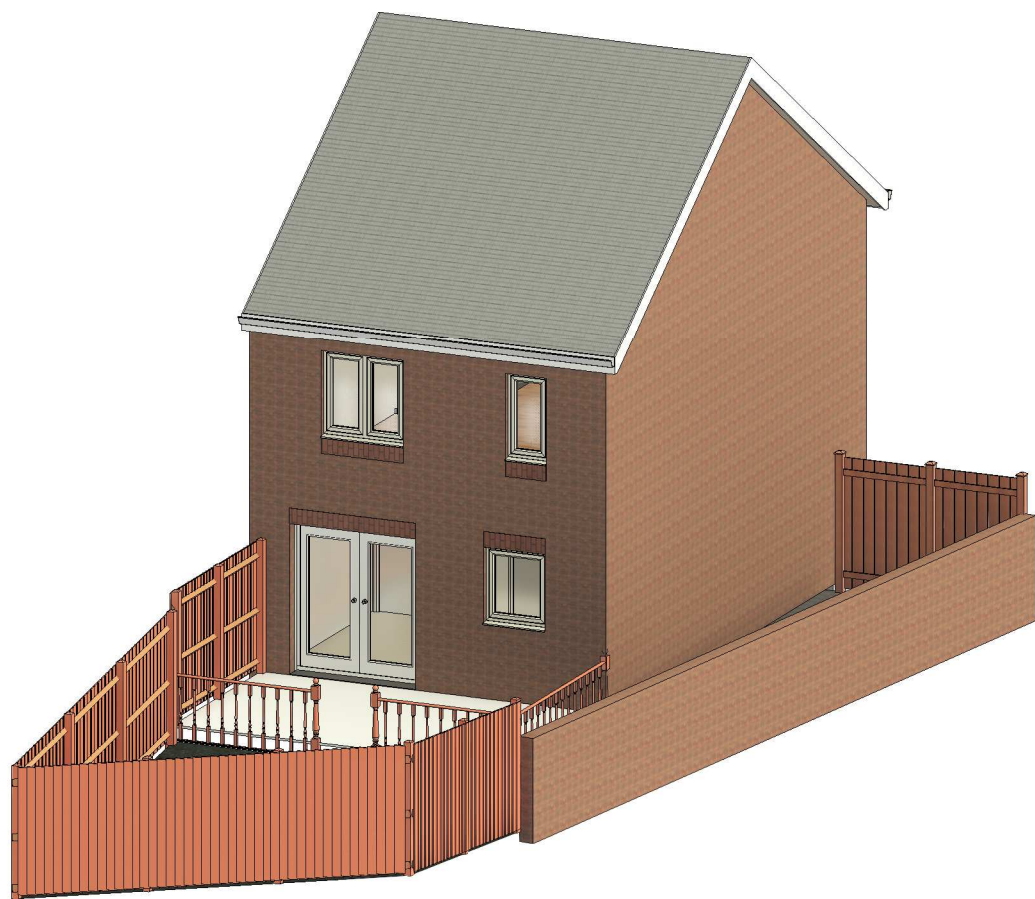

1 Existing Illustration A

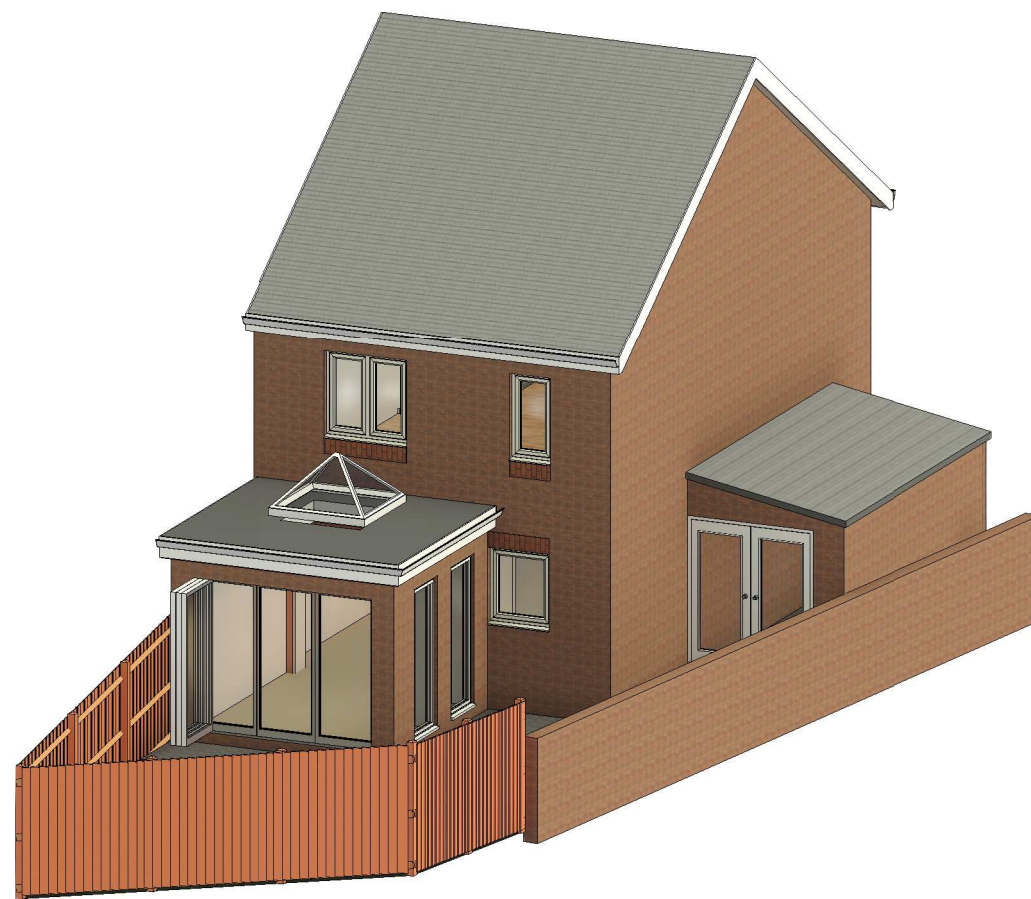

2 Proposed Illustration A

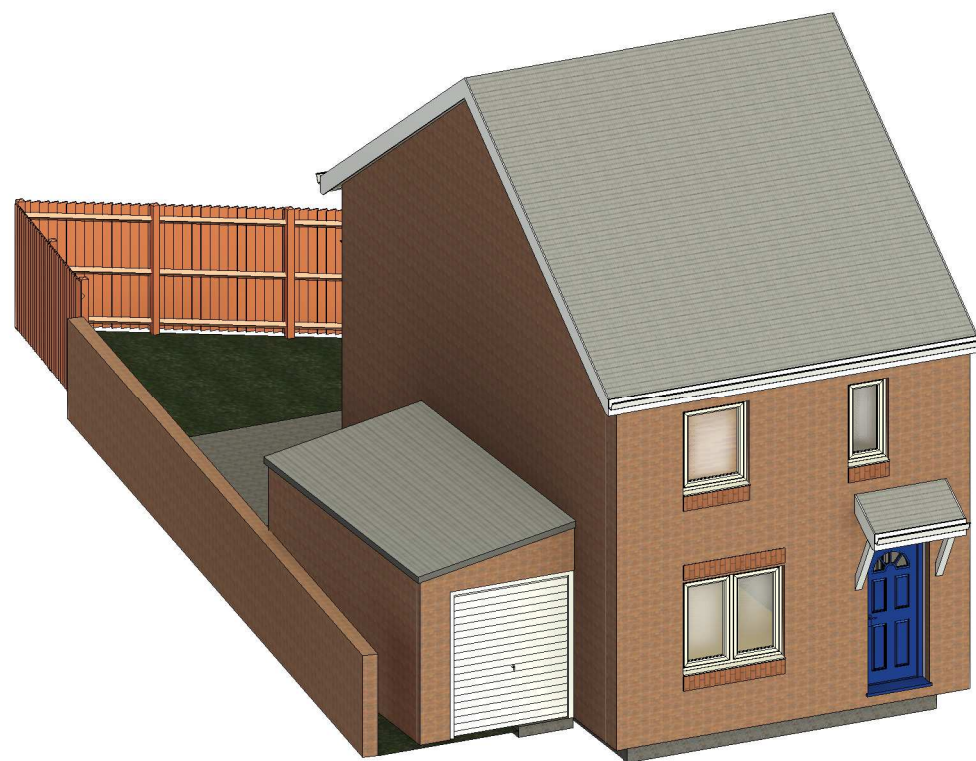

3 Proposed Illustration B

INDIGO DESIGN (Part of 3dcadwales Ltd) 5 Ashlea Drive,
Merthyr Tydfil, CF47 0NY Tele 01685 385746 Mob -
07940913216 Email: philip@3dcadwales.co.uk

This Drawing is Copyright,
Dimensions to be checked
on site and not scaled from
this drawing



PURPOSE OF ISSUE	DRWAING NUMBER
Planning Approval	BM-05

PROJECT	Single storey extension to rear and shed to side
---------	---

SHEET	Illustrations
-------	---------------

Address	26 Briarmead, Penydarren, Merthyr Tydfil CF47 9BZ
---------	--

Checked by	Drawn by	Scale (@ A3)
JH	PH	

Rev No	Description	Date
A	Issue	20/03/2022