




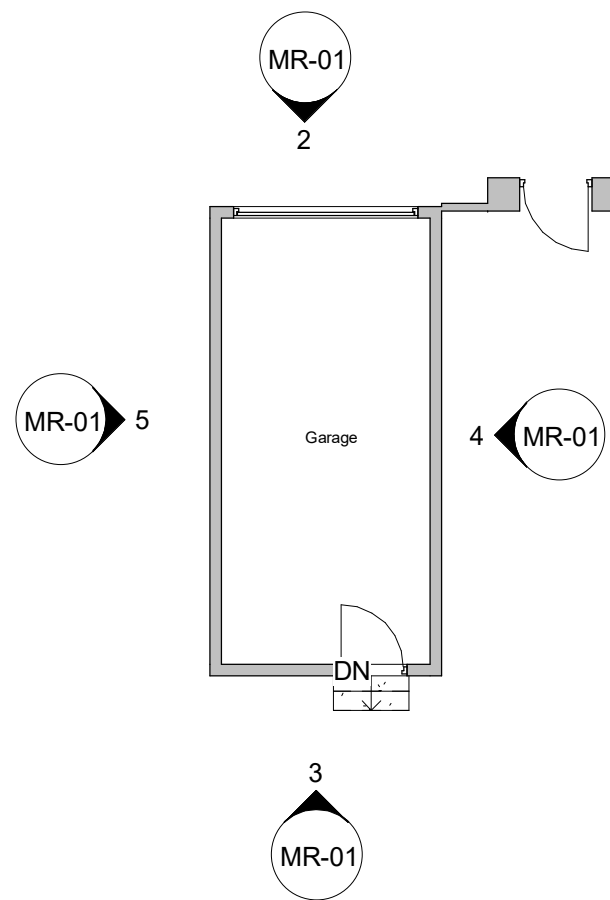


1 Existing Ground Floor
1 : 100

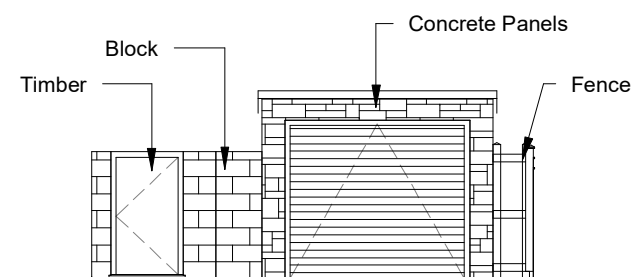


2 Existing Front Elevation
1 : 100

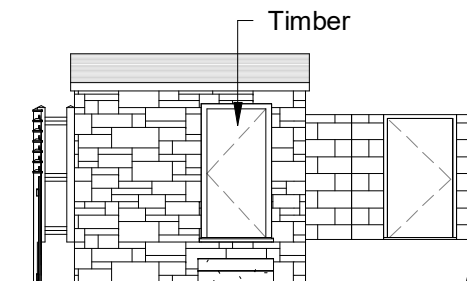

3 Existing Rear Elevation
1 : 100

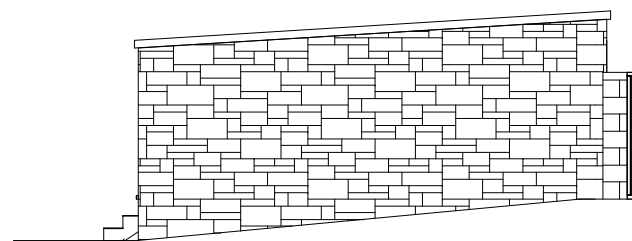

4 Existing Side 1 Elevation
1 : 100

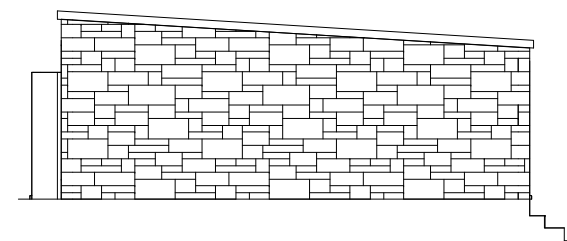

5 Existing Side 2 Elevation
1 : 100

INDIGO DESIGN (Part of 3dcadwales Ltd) 5 Ashlea Drive,
Merthyr Tydfil, CF47 0NY Tele 01685 385746 Mob -
07940913216 Email: philip@3dcadwales.co.uk

This Drawing is Copyright.
Dimensions to be checked
on site and not scaled from
this drawing



PURPOSE OF ISSUE

Planning Approval

DRWAING NUMBER

MR-01

PROJECT

Detached garage in rear garden

SHEET

Existing Plans & Elevations

Address

2 Melrose Houses, Troedryhiw,
Merthyr Tydfil. CF48 4LQ

Checked by

JH


Drawn by

PH


Scale (@ A3)

1 : 100

Rev No	Description	Date
A	Issue	19/10/2021

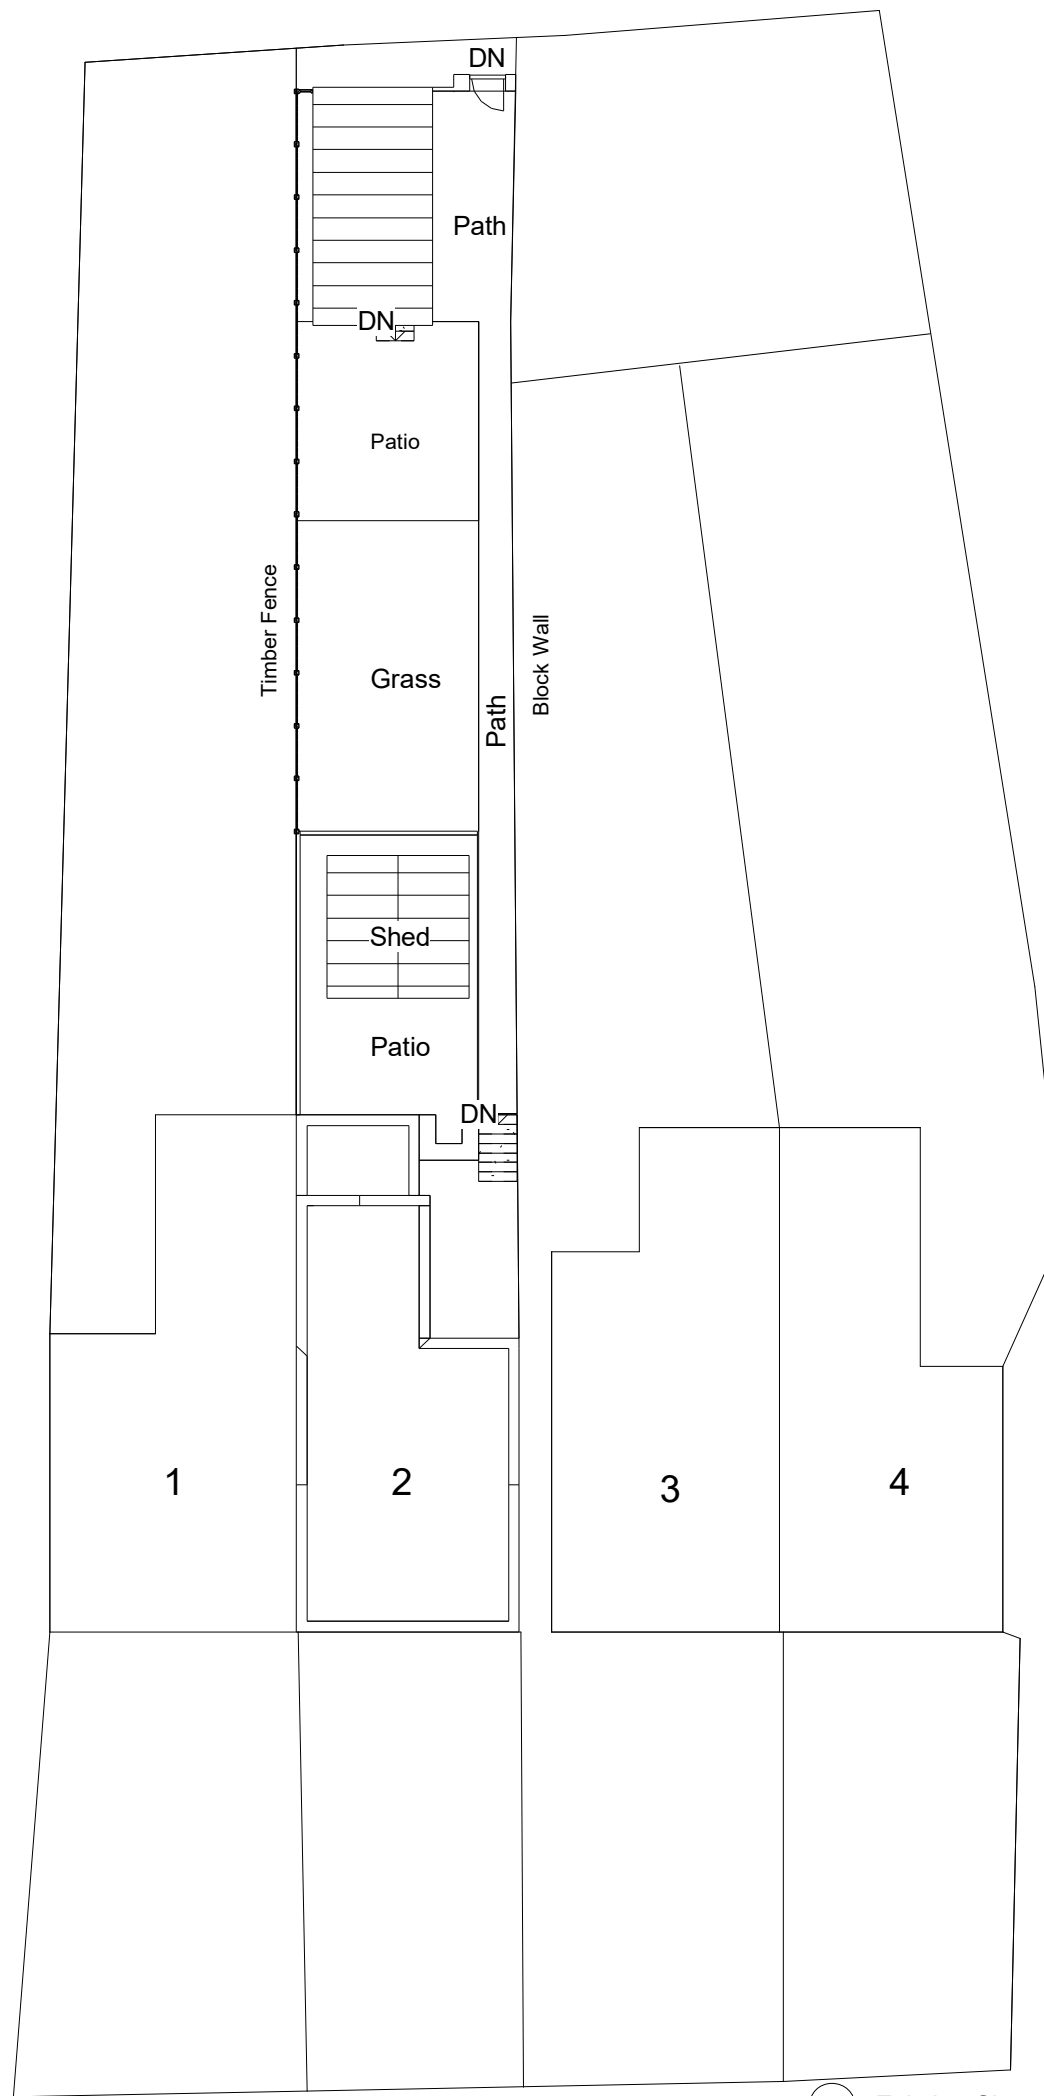

1 Existing Site
1 : 200

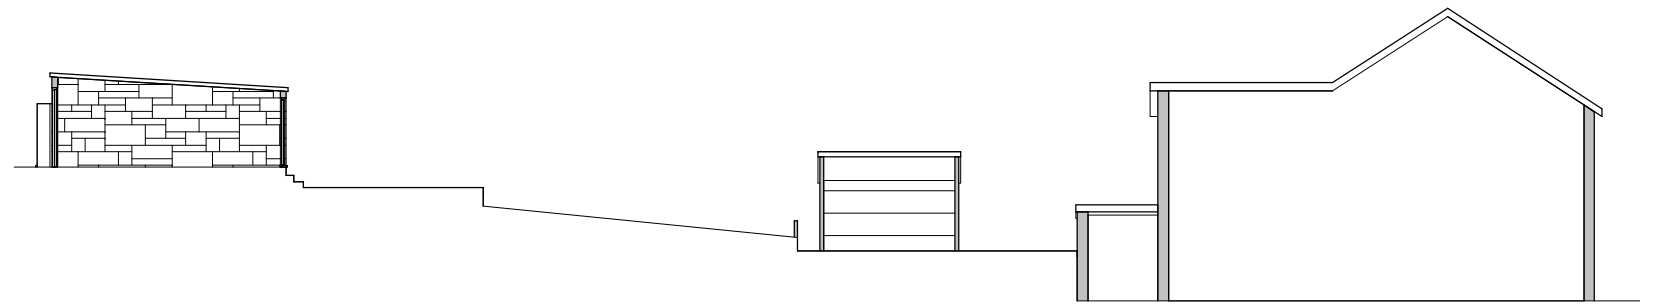

2 Existing Section
1 : 200

INDIGO DESIGN (Part of 3dcadwales Ltd) 5 Ashlea Drive,
Merthyr Tydfil, CF47 0NY Tele 01685 385746 Mob -
07940913216 Email: philip@3dcadwales.co.uk

This Drawing is Copyright,
Dimensions to be checked
on site and not scaled from
this drawing



PURPOSE OF ISSUE

DRWAING NUMBER

Planning Approval

MR-02

PROJECT

Detached garage in rear garden

SHEET

Existing Site Plan & Section

Address


2 Melrose Houses, Troedyrhiw,
Merthyr Tydfil. CF48 4LQ

Checked by
JH


Drawn by
PH

Scale (@ A3)
1 : 200


Rev No	Description	Date
A	Issue	19/10/2021

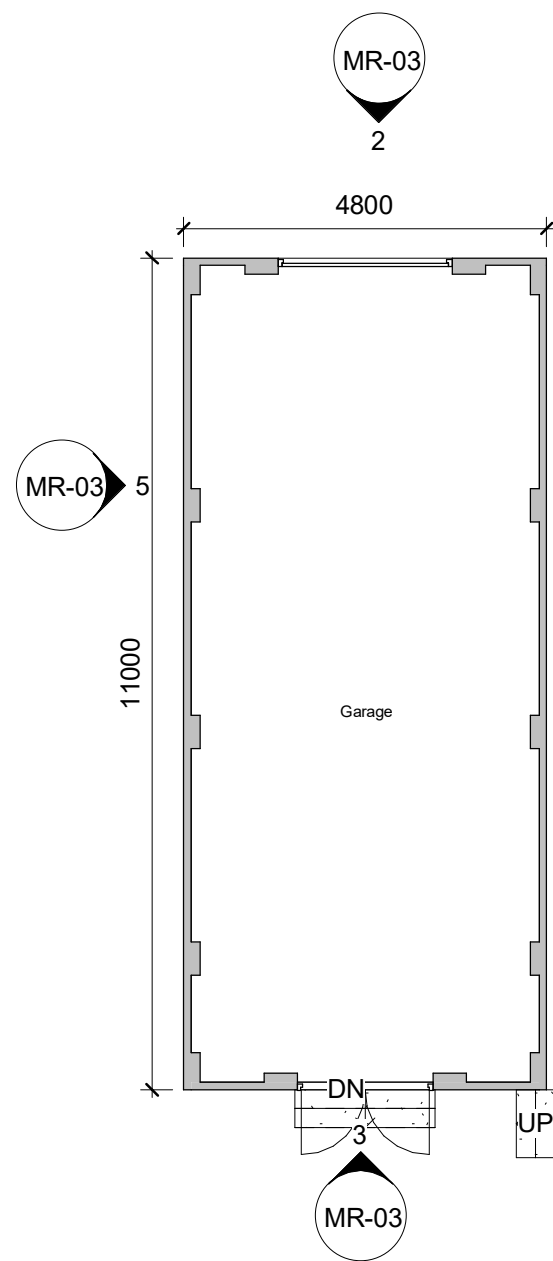


1 Proposed Ground Floor
1 : 100

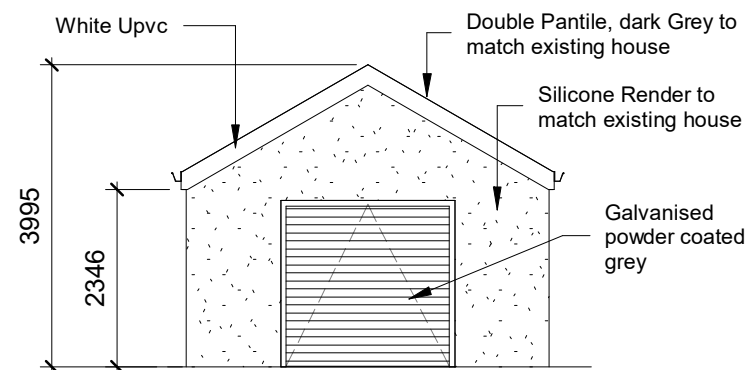


2 Proposed Front Elevation
1 : 100

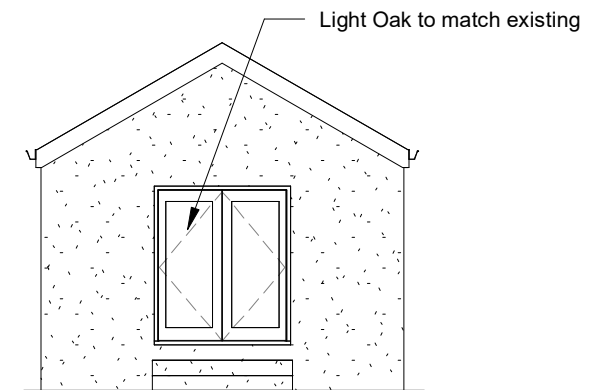

3 Proposed Rear Elevation
1 : 100

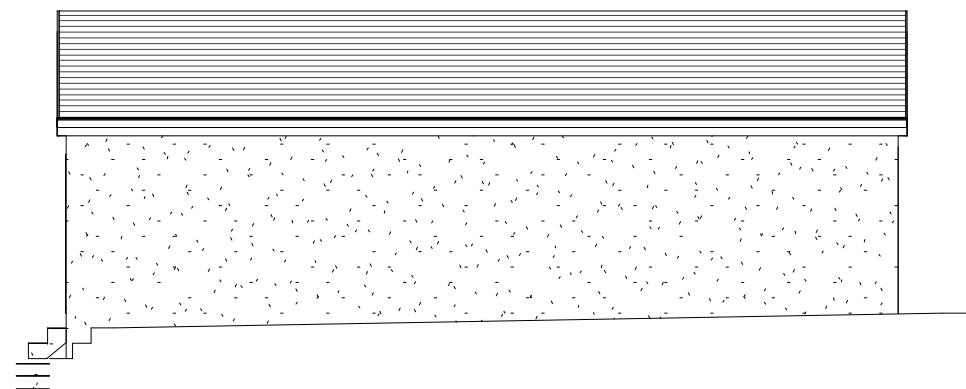

4 Proposed Side 1 Elevation
1 : 100

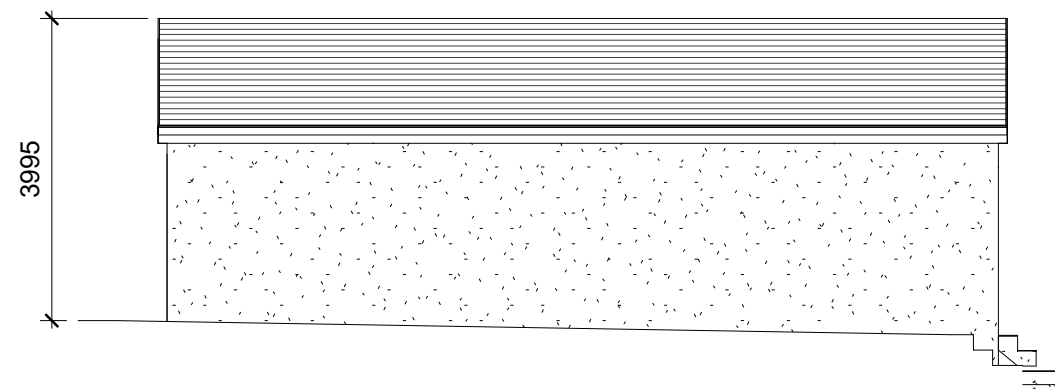

5 Proposed Side 2 Elevation
1 : 100

INDIGO DESIGN (Part of 3dcadwales Ltd) 5 Ashlea Drive,
Merthyr Tydfil, CF47 0NY Tele 01685 385746 Mob -
07940913216 Email: philip@3dcadwales.co.uk

This Drawing is Copyright,
Dimensions to be checked
on site and not scaled from
this drawing



PURPOSE OF ISSUE	DRWAING NUMBER
Planning Approval	MR-03


PROJECT	Detached garage in rear garden
---------	--------------------------------

SHEET	Existing Plans and Elevations
-------	-------------------------------


Address	2 Melrose Houses, Troedyrhiw, Merthyr Tydfil. CF48 4LQ
---------	---

Checked by	Drawn by	Scale (@ A3)
JH	PH	1 : 100

Rev No	Description	Date
A	Issue	19/10/2021

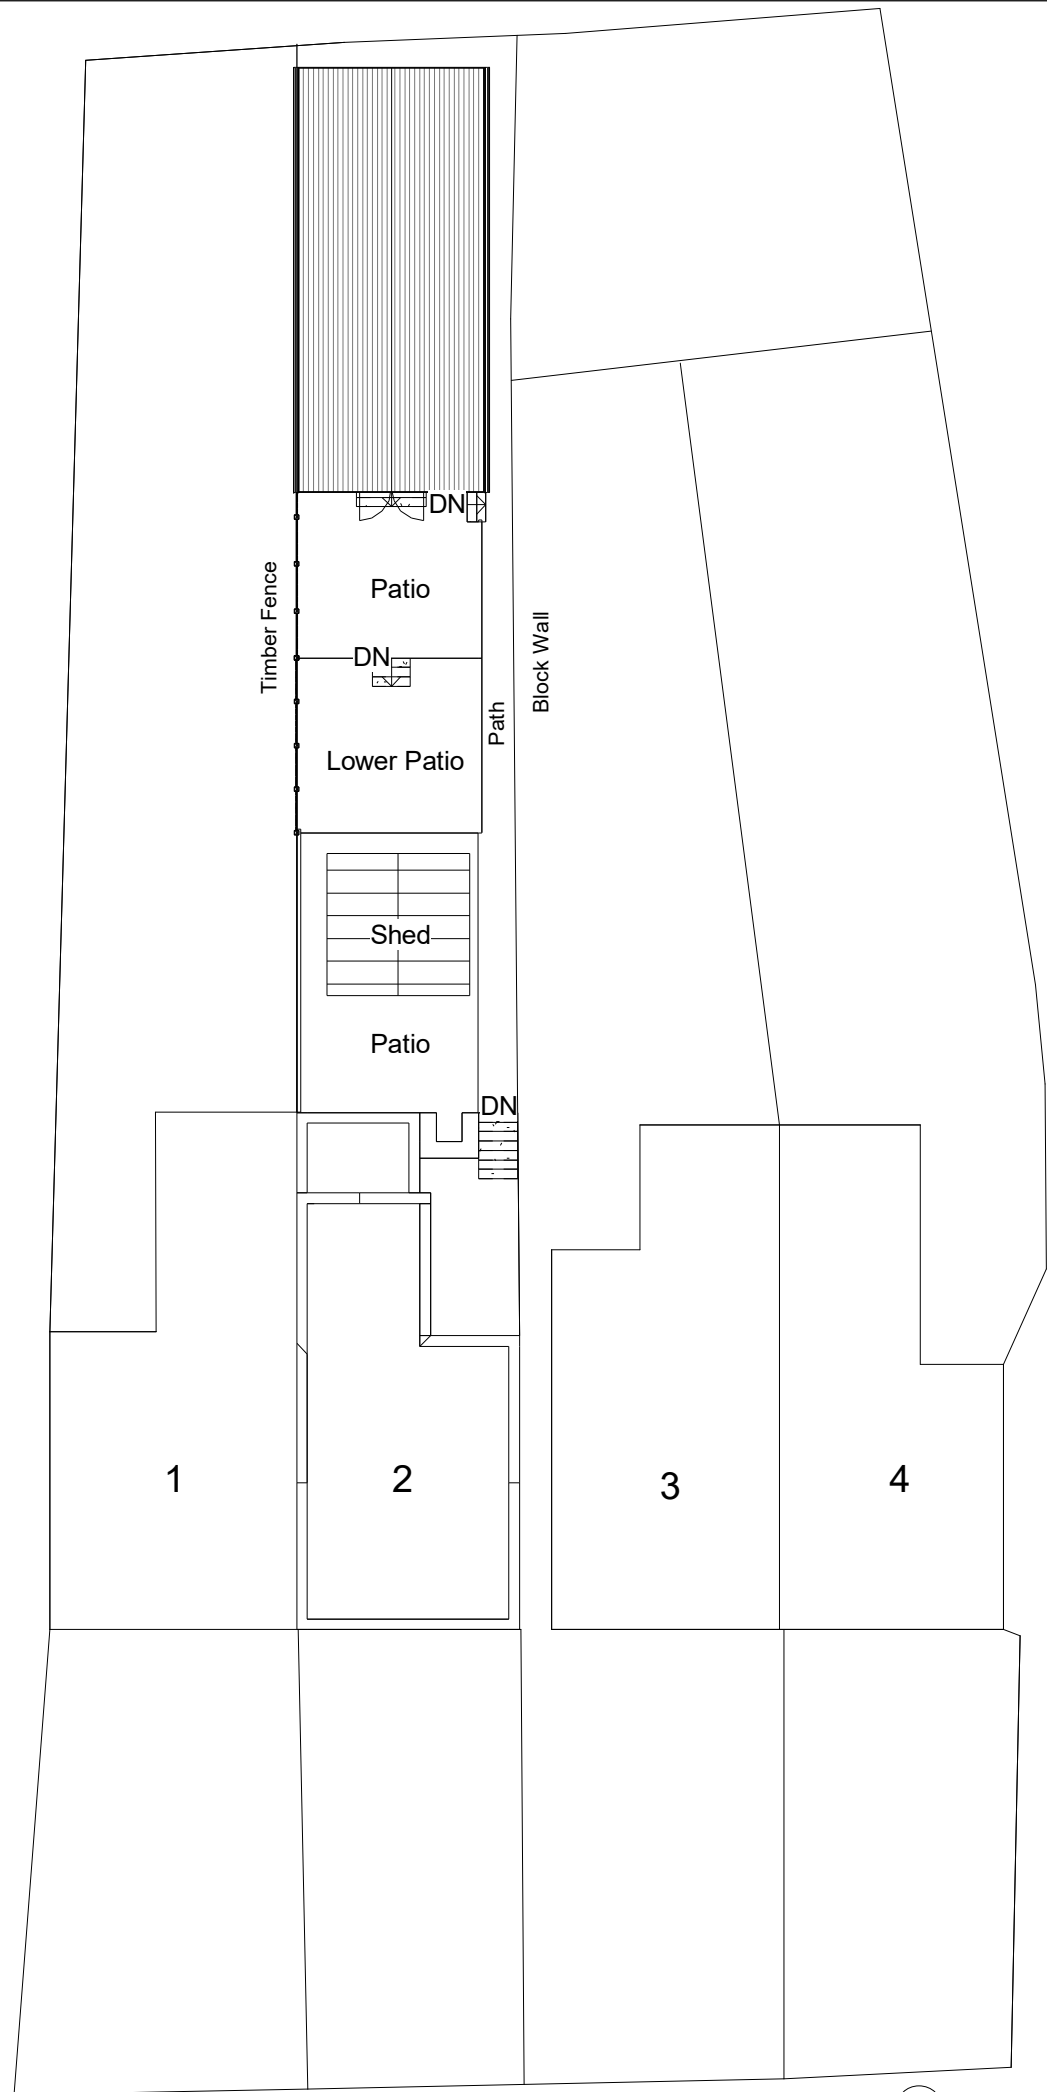

1 Proposed Site
1 : 200

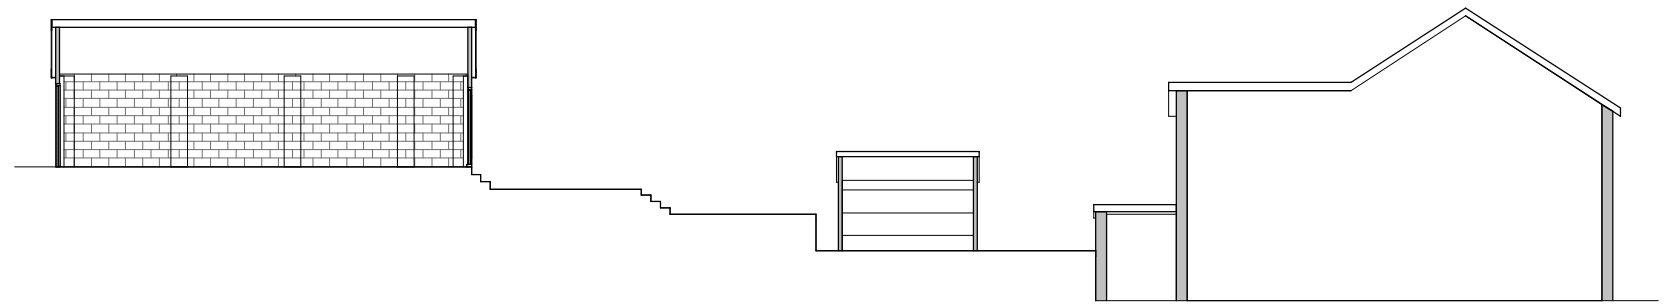

2 Proposed Section
1 : 200

INDIGO DESIGN (Part of 3dcadwales Ltd) 5 Ashlea Drive,
Merthyr Tydfil, CF47 0NY Tele 01685 385746 Mob -
07940913216 Email: philip@3dcadwales.co.uk

This Drawing is Copyright,
Dimensions to be checked
on site and not scaled from
this drawing



PURPOSE OF ISSUE
Planning Approval

DRWAING NUMBER
MR-04

PROJECT
Detached garage in rear garden

SHEET
Proposed Site Plan & Section


Address
2 Melrose Houses, Troedyrhiw,
Merthyr Tydfil. CF48 4LQ

Checked by
JH


Drawn by
PH

Scale (@ A3)
1 : 200

Rev No	Description	Date
A	Issue	19/10/2021

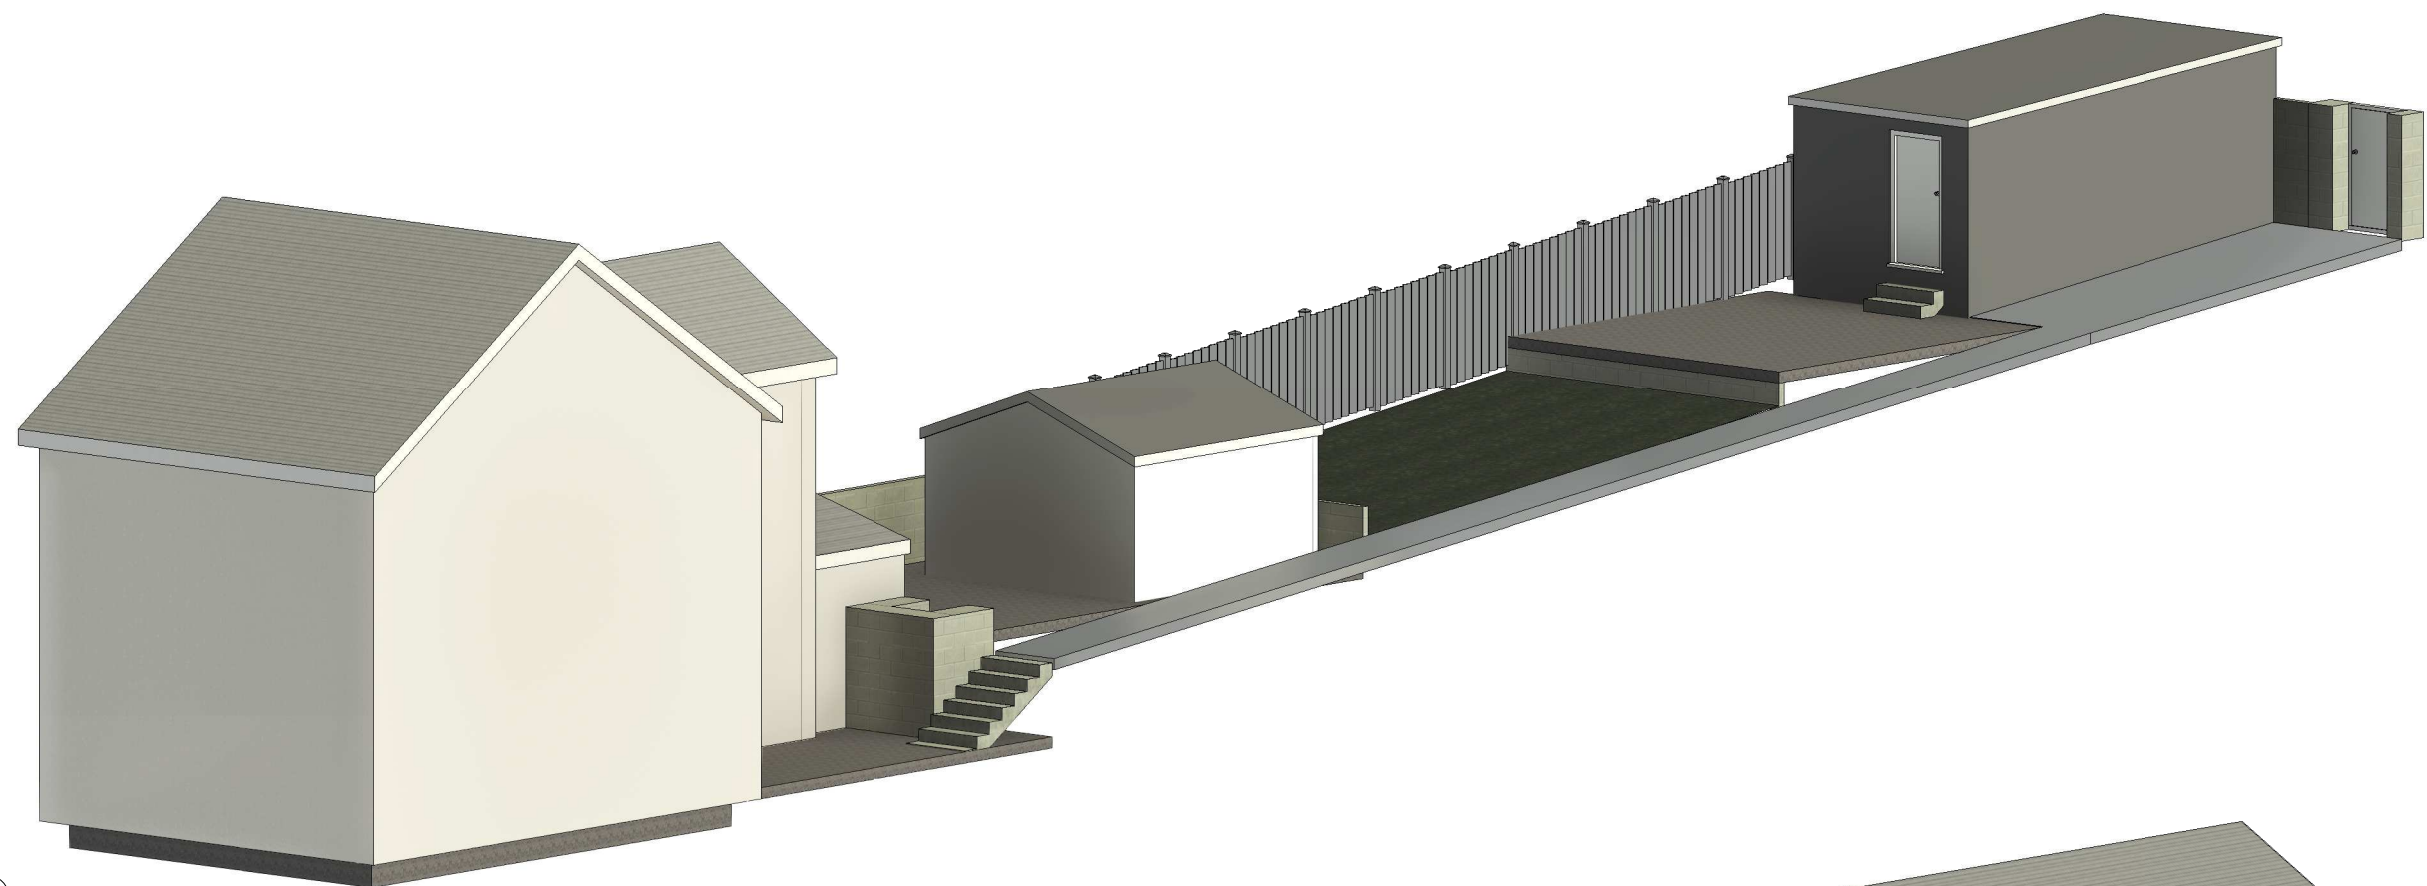

1 Existing Illustration

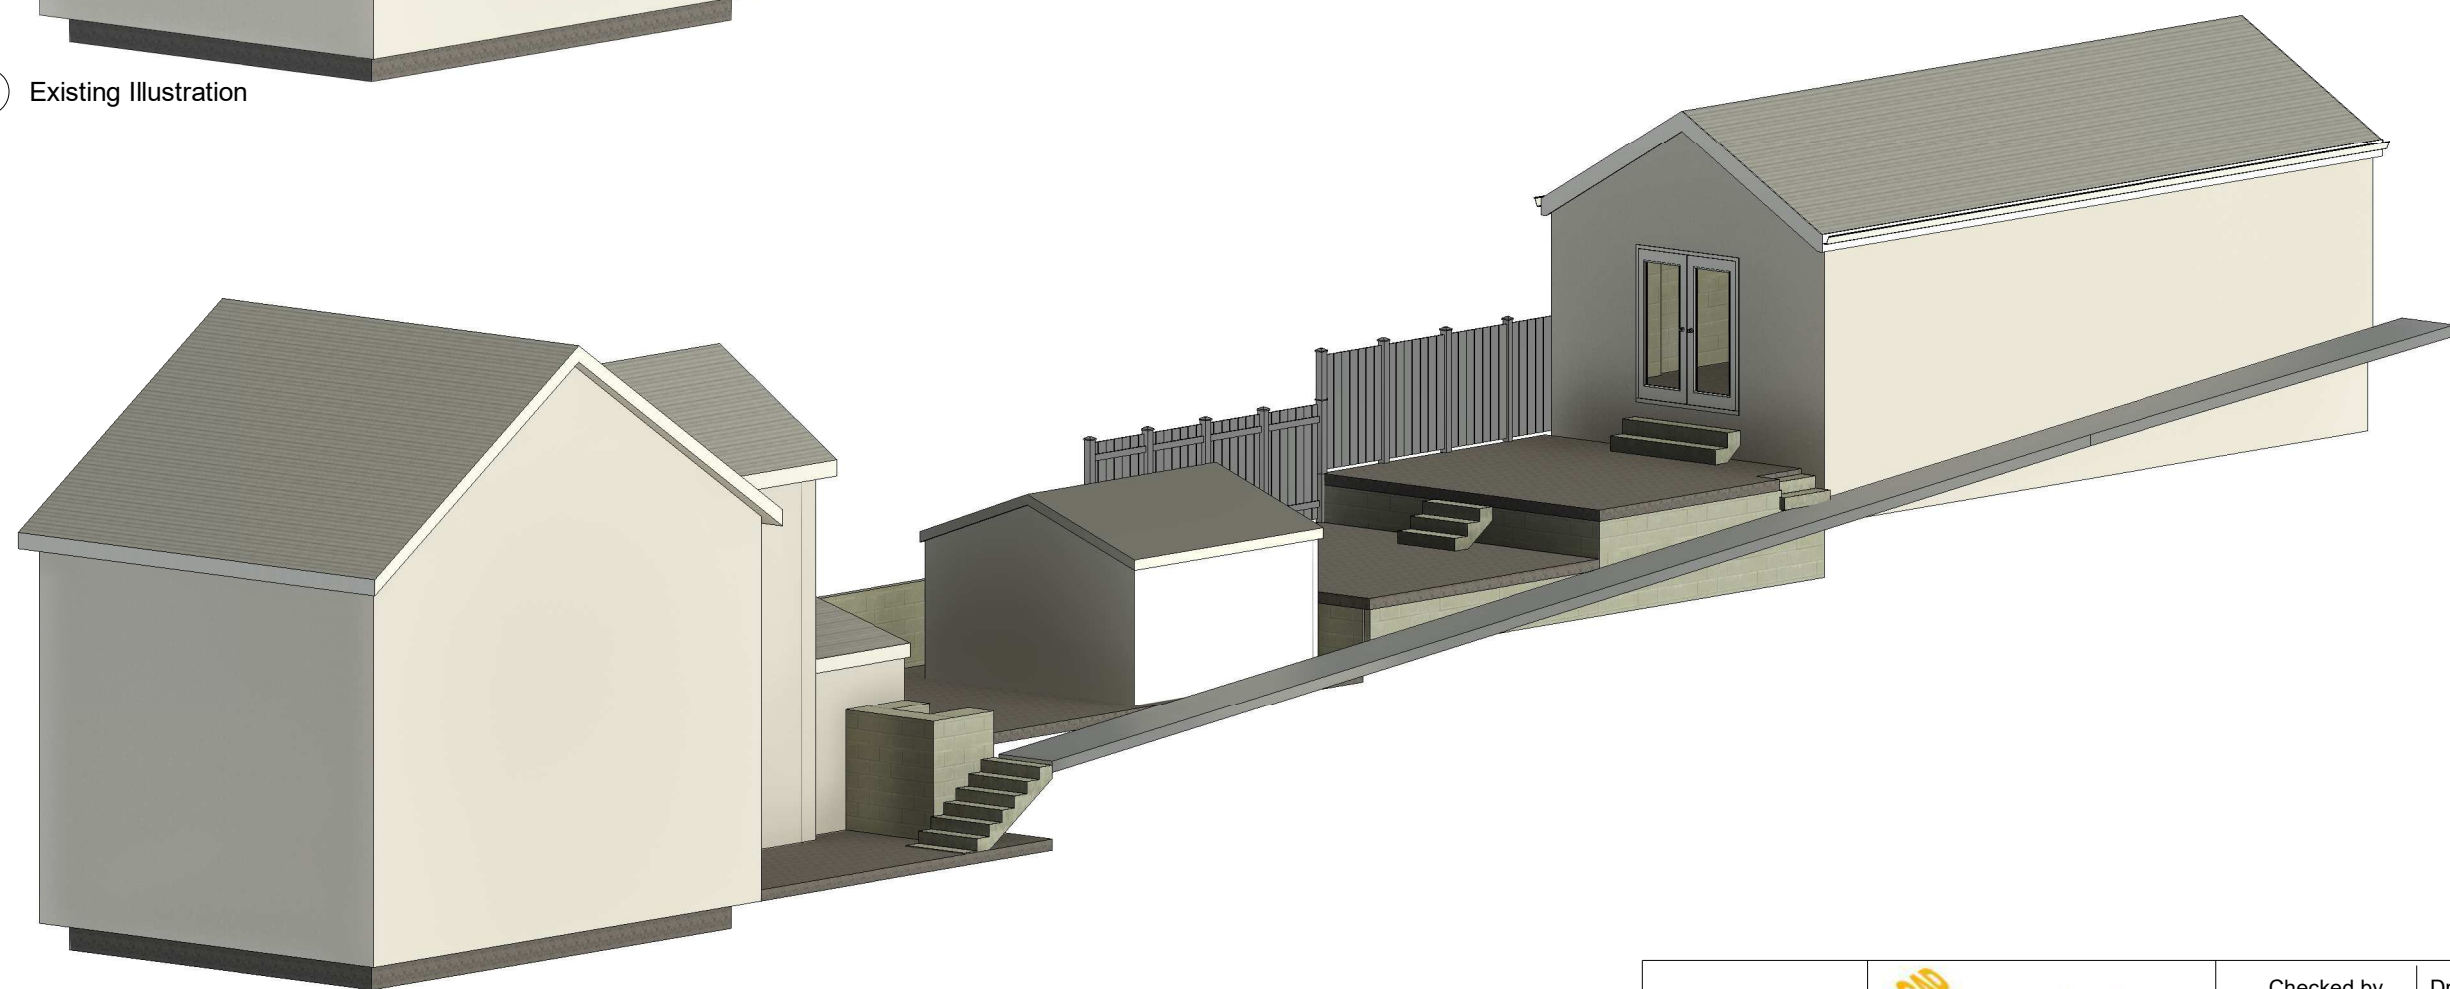

2 Proposed Illustration

PROJECT
Detached garage in rear garden
INDIGO DESIGN (Part of 3dcadwales Ltd) 5 Ashlea Drive, Merthyr Tydfil, CF47 0NY Tele 01685 385746 Mob - 07940913216 Email: philip@3dcadwales.co.uk

SHEET
Illustrations
Address
2 Melrose Houses, Troedyrhiw, Merthyr Tydfil. CF48 4LQ

This Drawing is Copyright, Dimensions to be checked on site and not scaled from this drawing
PURPOSE OF ISSUE
Planning Approval


DRWAING NUMBER
MR-05

Checked by
JH
Drawn by
PH
Scale (@ A3)
Rev No
A
Issue
Description
Date
19/10/2021