



Existing North-West Elevation

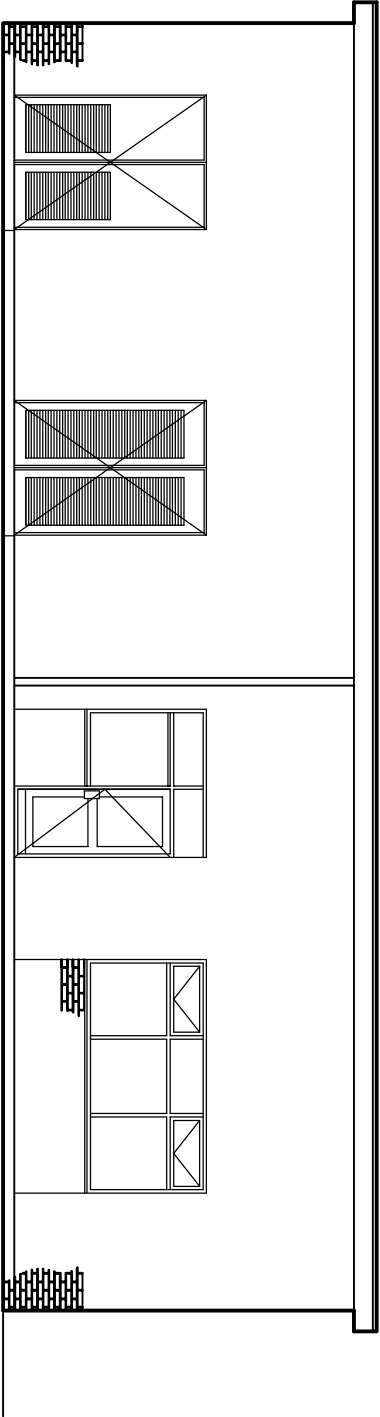

Existing North-East Elevation

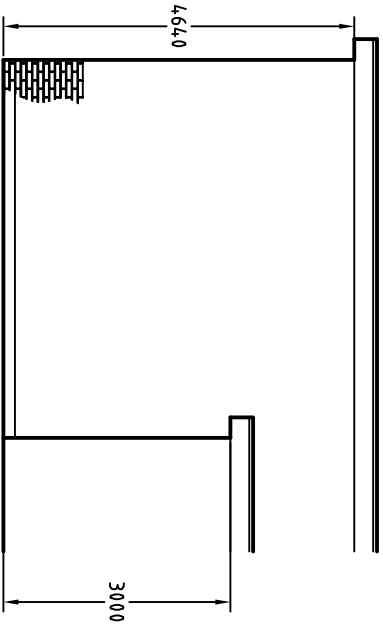

Existing South-West Elevation

Job	Title			Notes	
New 2 Classroom Porakabin Greenfield School Dyffryn Road Merthyr Tydfil, CF48 4BJ	Existing Elevations				
	Scale	1/100	@	A3	
	Date	May 2021			
Drawn					
Checked					
Job. Ref.	Dwg. No.	Rev.			
2020-084	05PP				
				Roof - Felt flat roof.	
				Walls - Red brickwork.	
				Doors - White Powder coated aluminium.	
				Windows - White Powder coated metal windows	
				Rainwater goods - Black upvc.	