




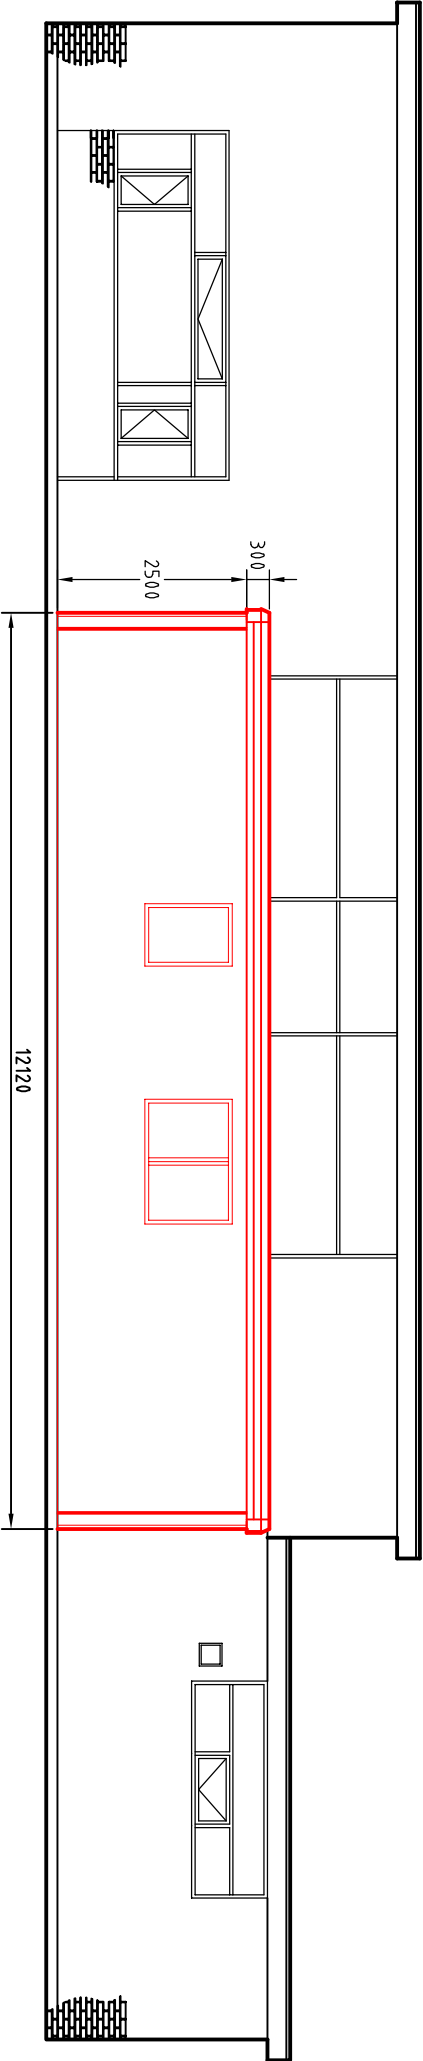

Proposed North-West Elevation

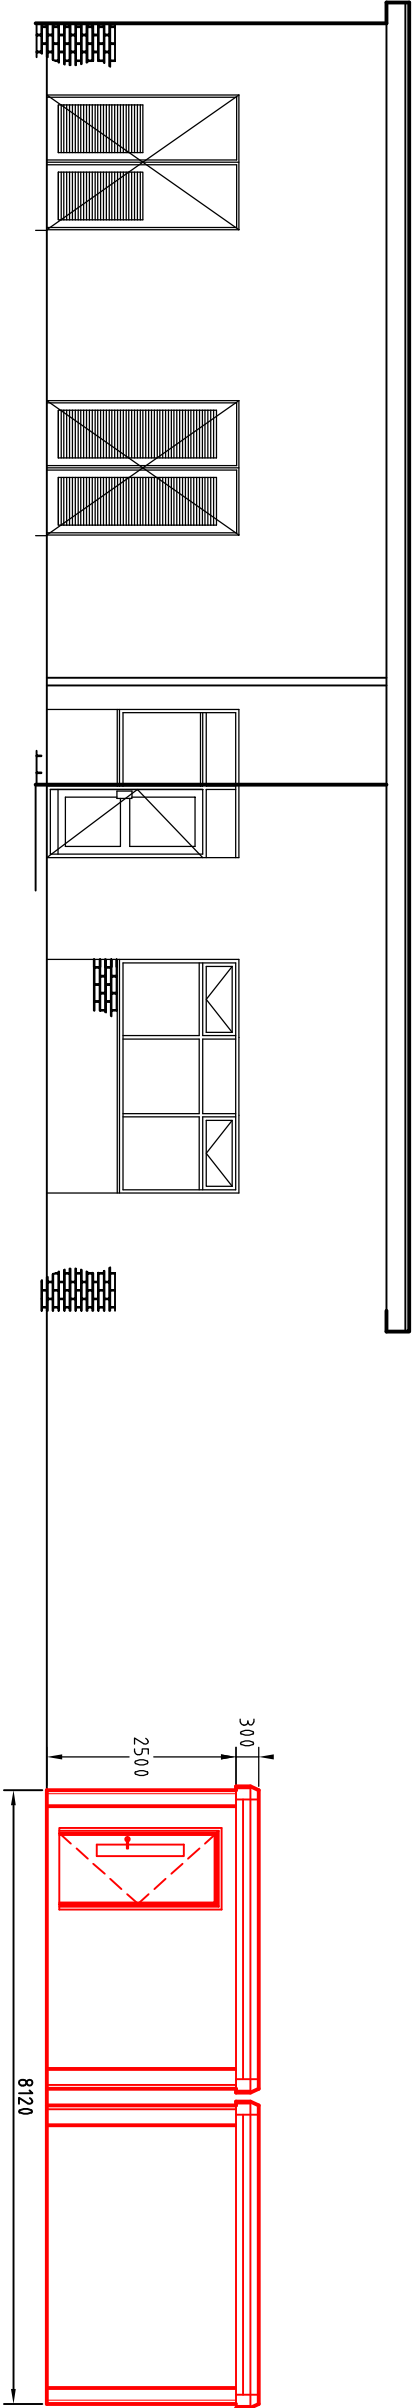

Proposed North-East Elevation

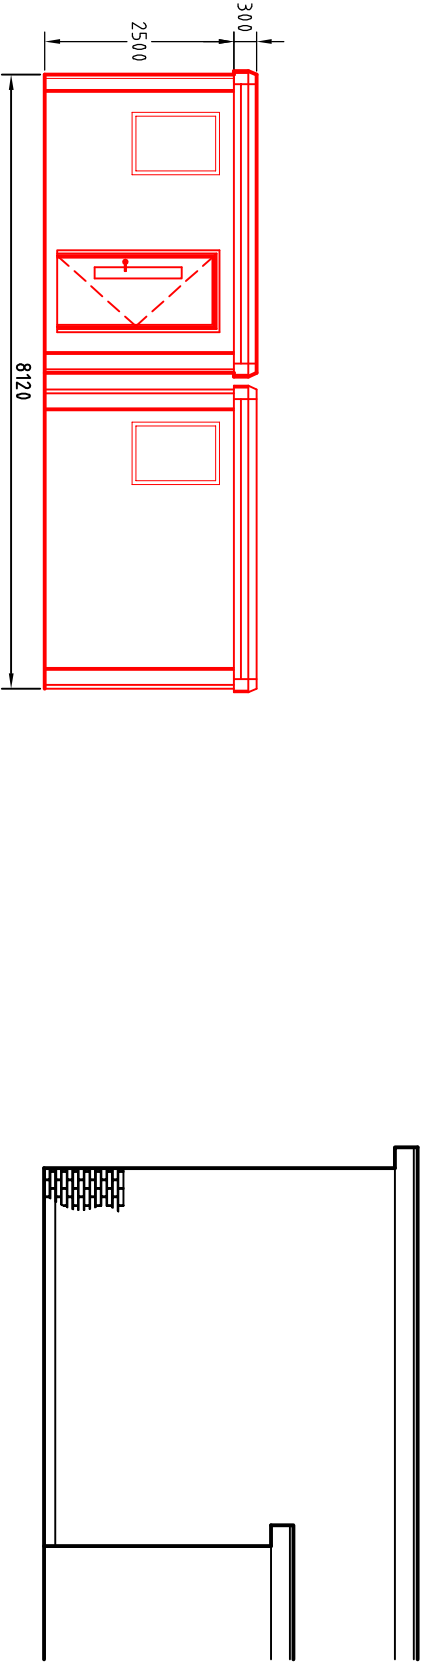

Proposed South-West Elevation

Job	Title	Notes		
New 2 Classroom Porakabin Greenfield School Dyffryn Road Merthyr Tydfil, CF48 4BJ	Existing Elevations	Scale	1/100	@ A3
		Date	April 2021	
		Drawn		
		Checked		
		Please see the attached Titan Building System Technical Specification and Tata Steel Colourcoat LG		
Job. Ref.	Dwg. No.	Rev.	<u>Roof</u> - Profiled plasticol-coated galvanised steel. <u>Building and Legs</u> - Plasticol-coated galvanised steel cladding. Colour of Building and Legs - Honesty or Albatross on Colourcoat LG <u>Doors</u> - Steel faced <u>Windows</u> - White PVC-U <u>Rainwater goods</u> - Black upvc.	
2020-084	06PP			