

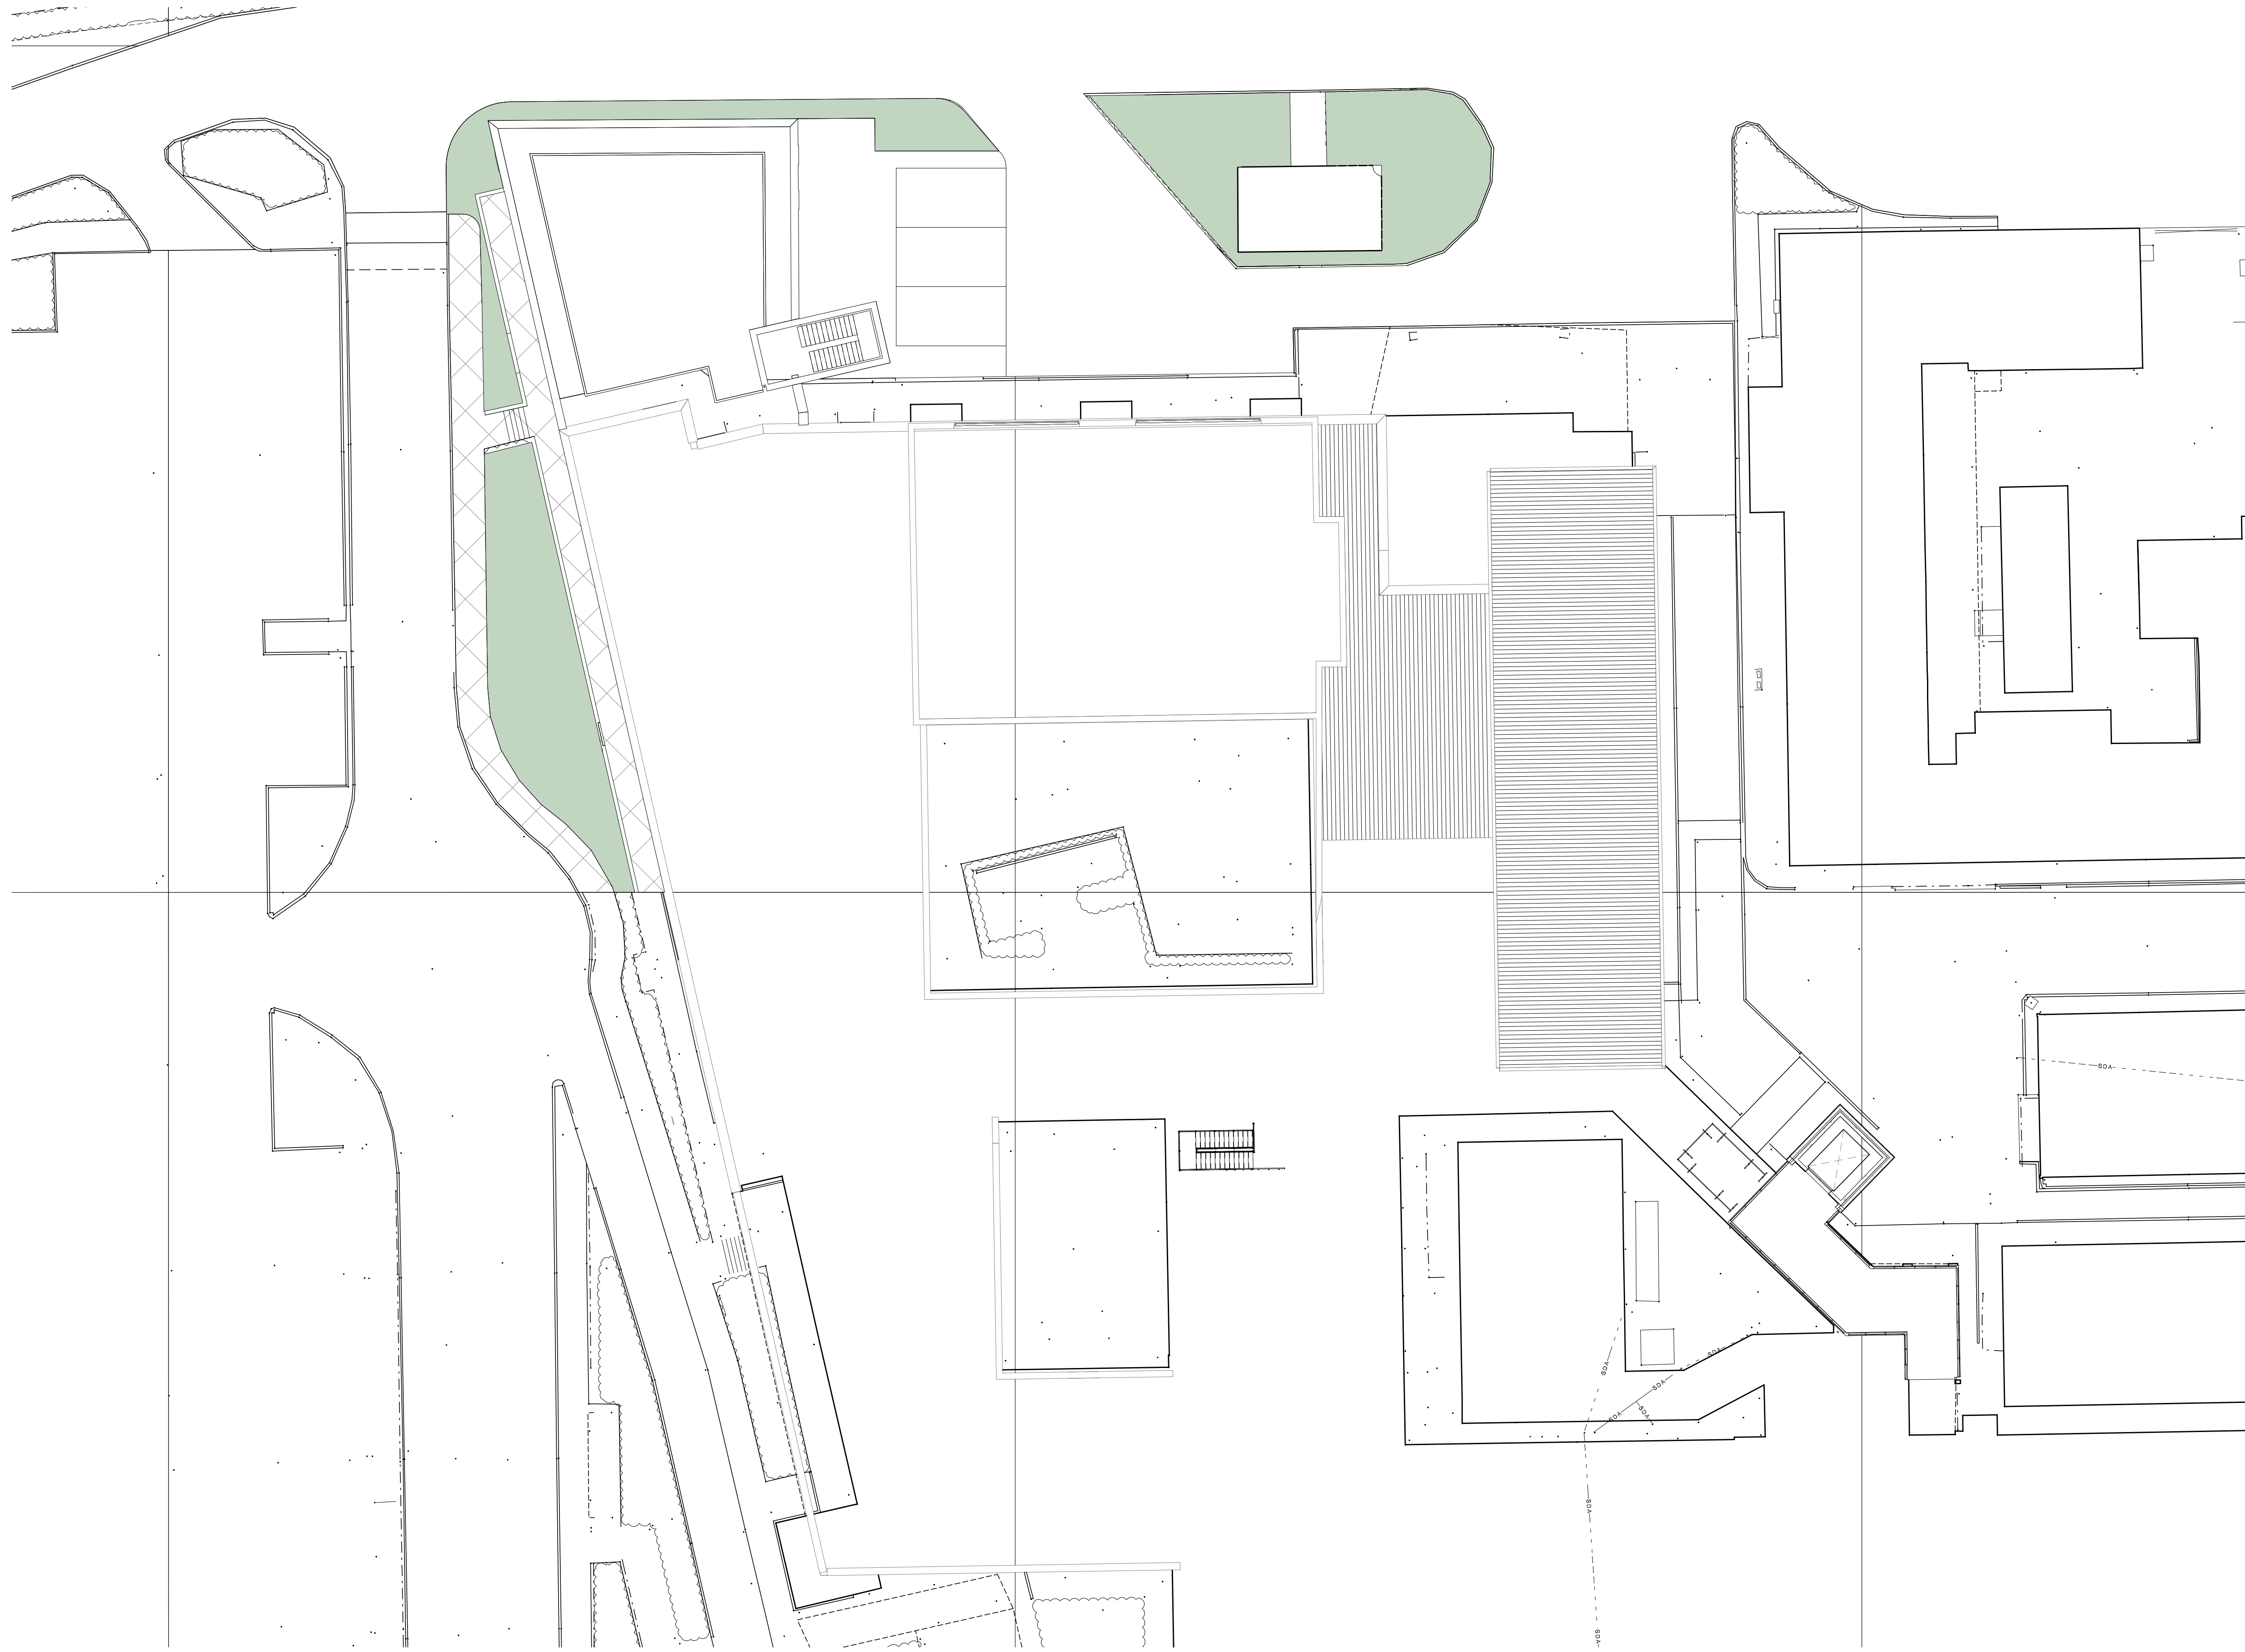


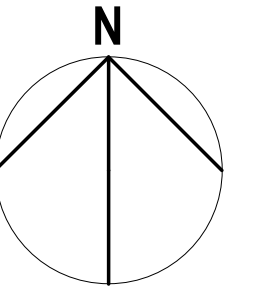

02 - Proposed Roof Plan
Scale: 1 : 200

 

SCALE 1:200 @ A1

[illegible]