

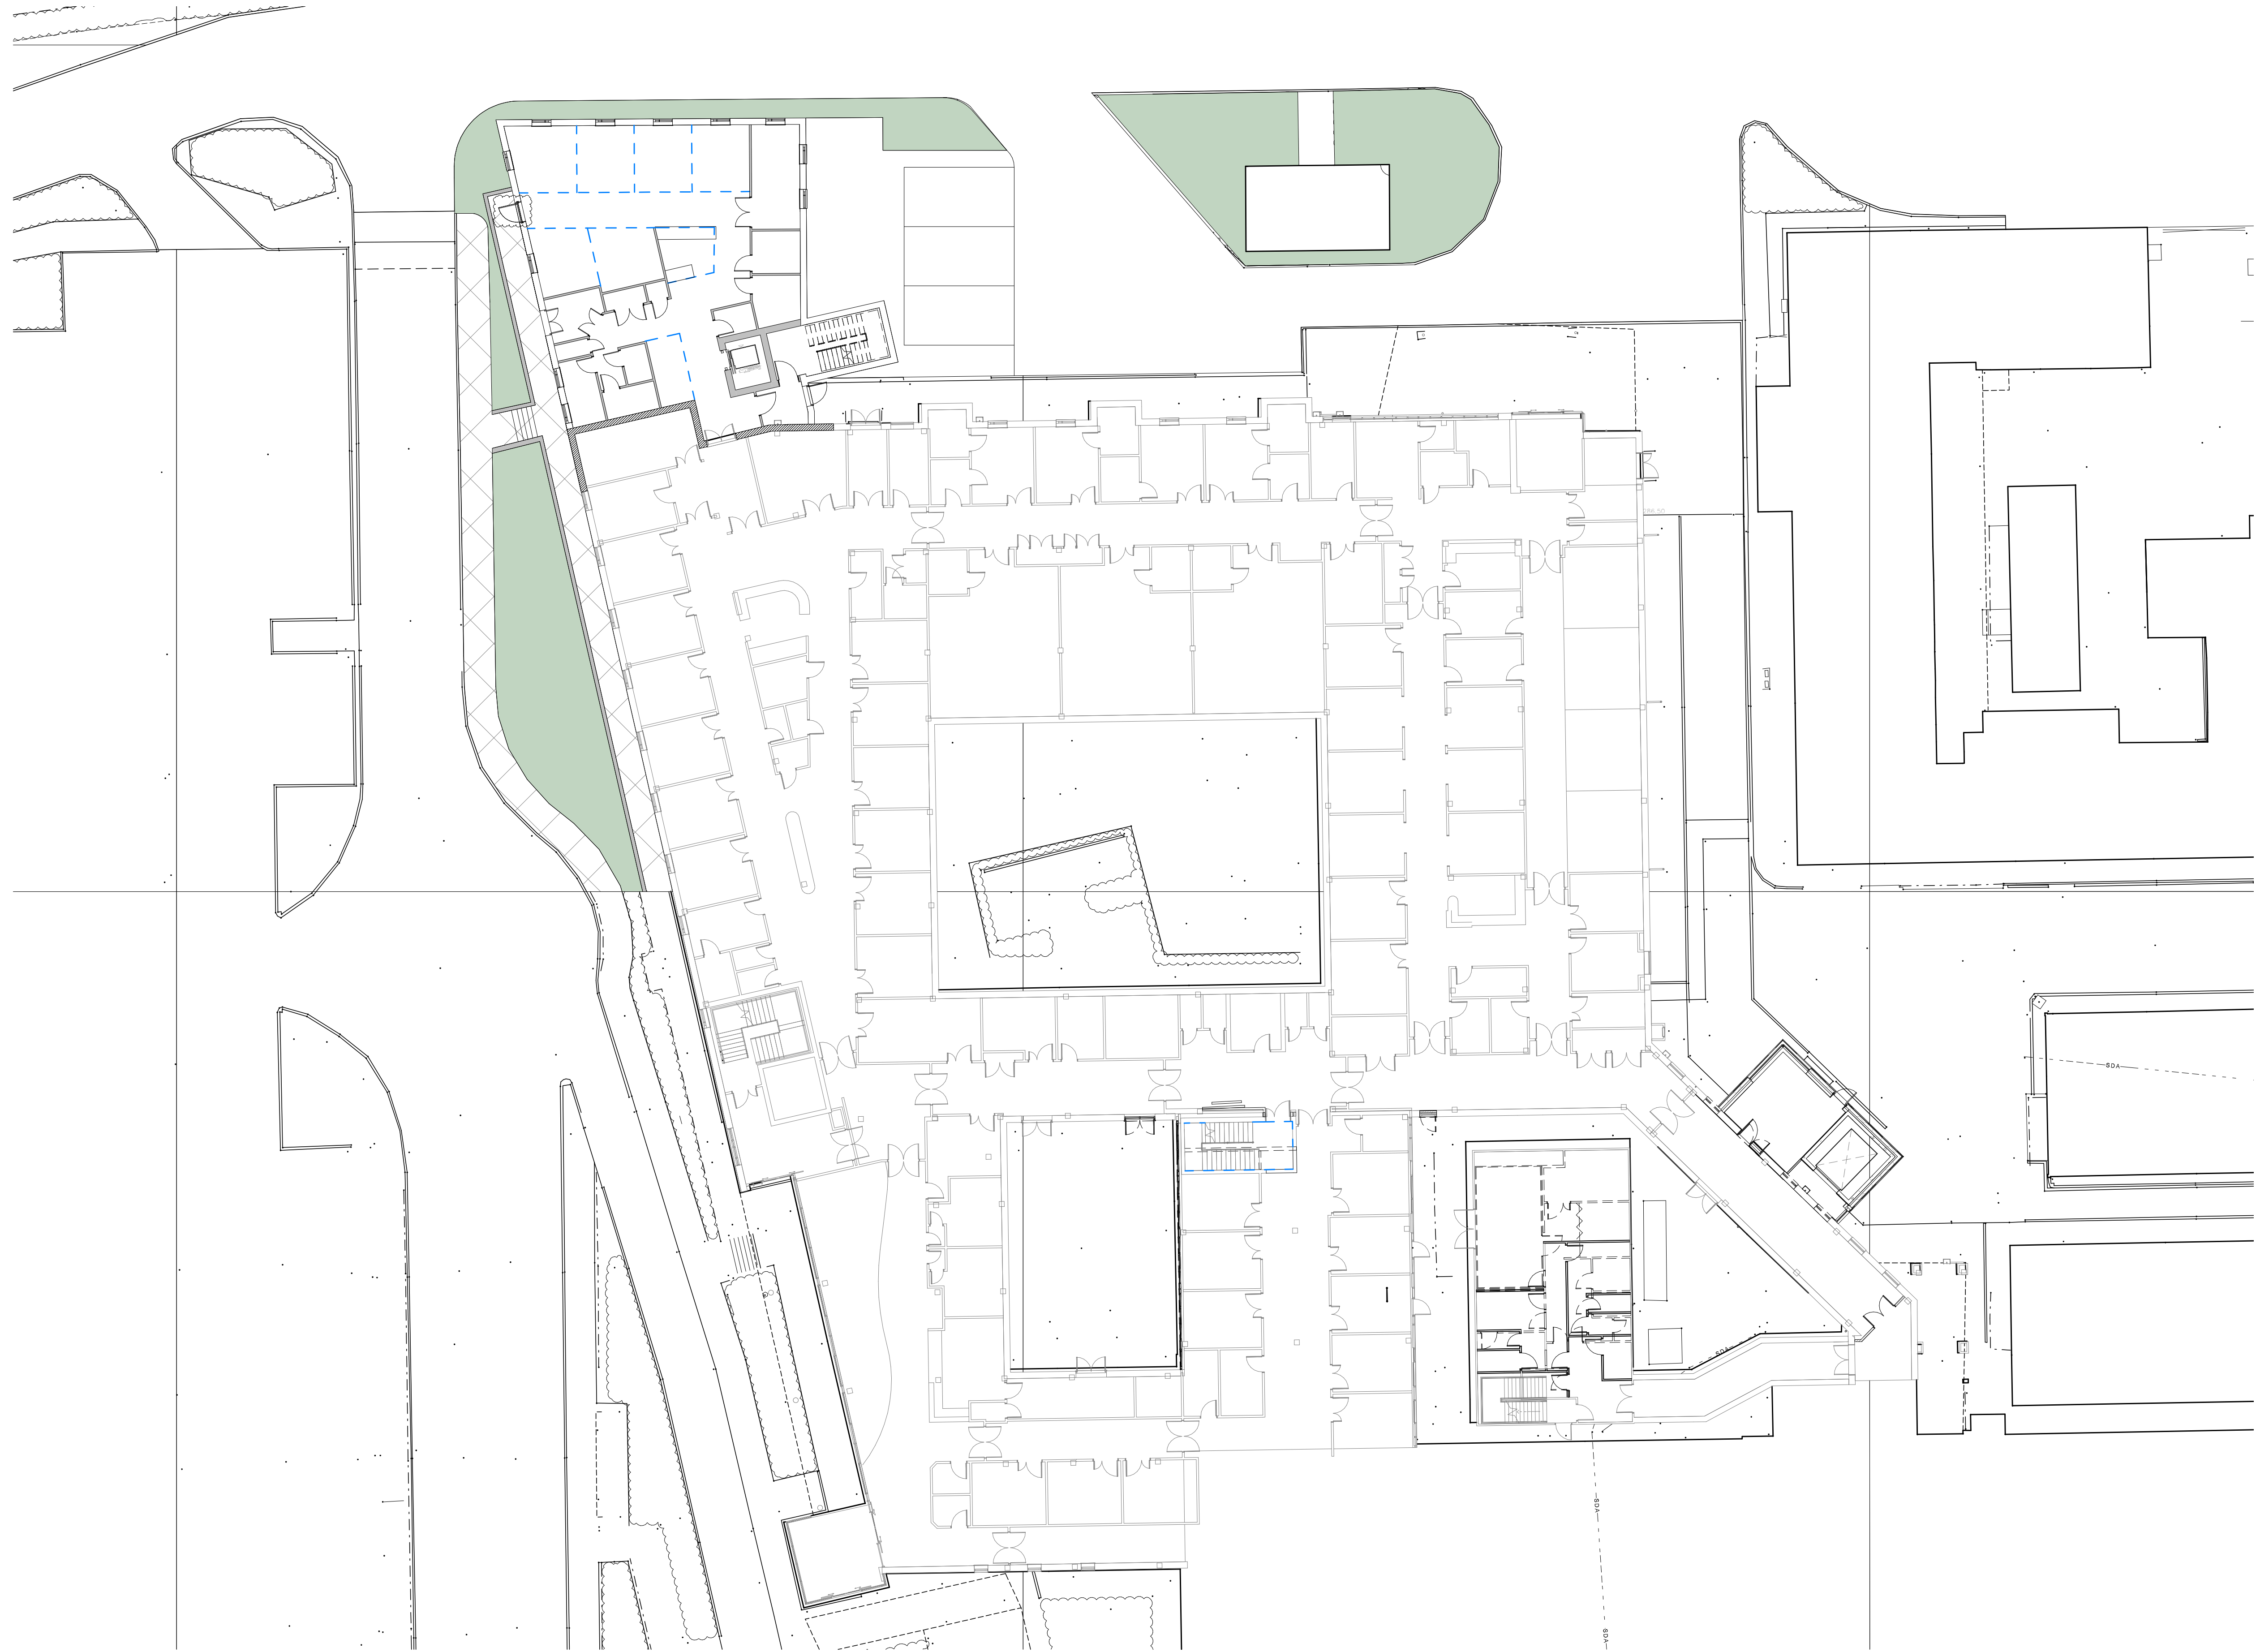


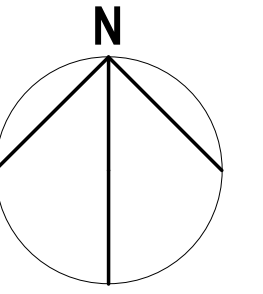

00 - Proposed Ground Floor Plan
Scale: 1 : 200

 

SCALE 1:200 @ A1

P02	13/12/2019	Additional fire exit indicated to front of building							WW
P01	05/12/2019	Pre-application issue							WW
Mark	Date	Details							By
REVISIONS									
Health Board:									
				Bwrdd Iechyd Prifysgol Cwm Taf Morgannwg University Health Board		CWM TAF MORGANNWG UHB Prince Charles Hospital Merthyr Tydfil Mid Glamorgan CF47 9DT			
Supply Chain Partner:									
		INTERSERVE CONSTRUCTION LIMITED 138 HEOL-Y-GORS CWMBWRLA SWANSEA SA5 8LT							
Project Title:									
Prince Charles Hospital Merthyr Tydfil Mid Glamorgan CF47 9DT									
Scale: 1 : 200for the original size of A1									
Drawn By: WW		Checked By: ML		Passed By: MU		Date: 12/03/19			
Drawing Status:									
PLANNING ISSUE									
Drawing Originator:									
 © HLM Architects Suite 104 The Creative Quarter Morgan Arcade The Hayes Cardiff CF10 1AF www.hlmarchitects.com T. +44 (0) 29 2039 6070 F. +44 (0) 29 2039 6080 cardiff@hlmarchitects.com									
Drawing Title:									
00 - Proposed Ground Floor Plan									
Job No:		Drawing No:		Revision:					
P003		S005		0108		P02			
		Origin		V06		Level			
		00		Type		DR			
		Discip		Number		Phase:			
		A		02		Workstream:			
Do NOT scale this drawing Refer to Architects for details of current building layouts									