

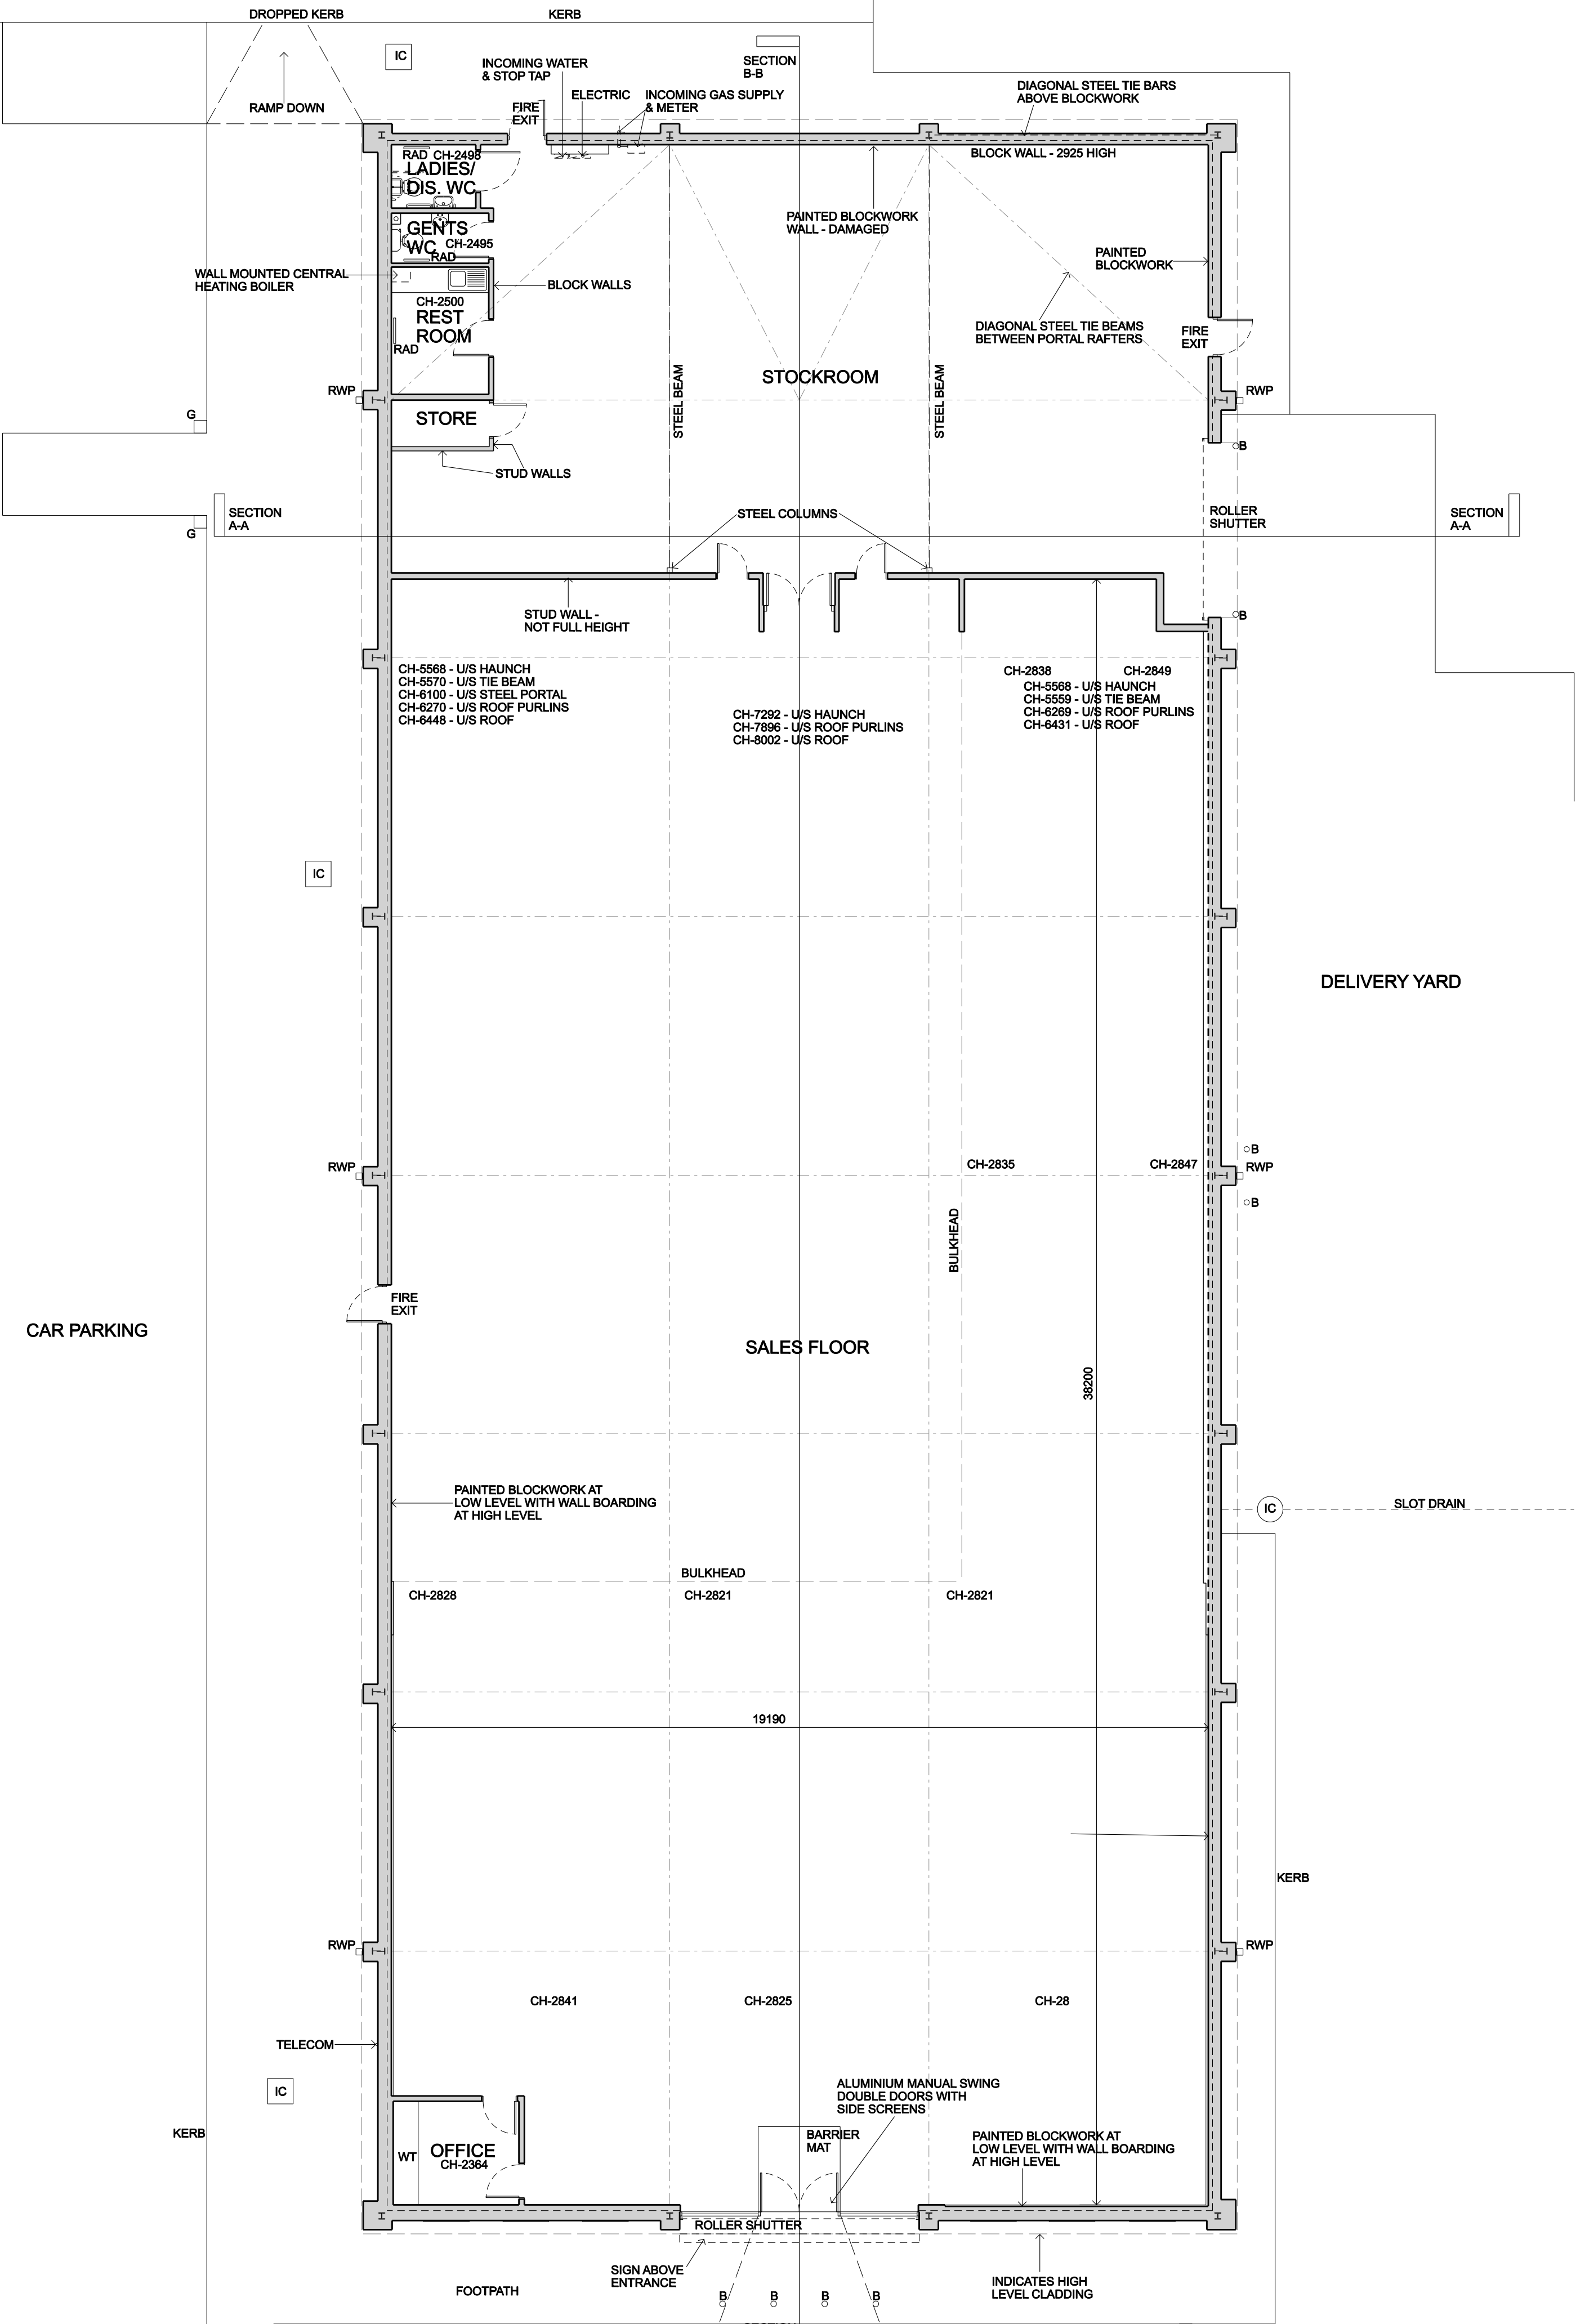
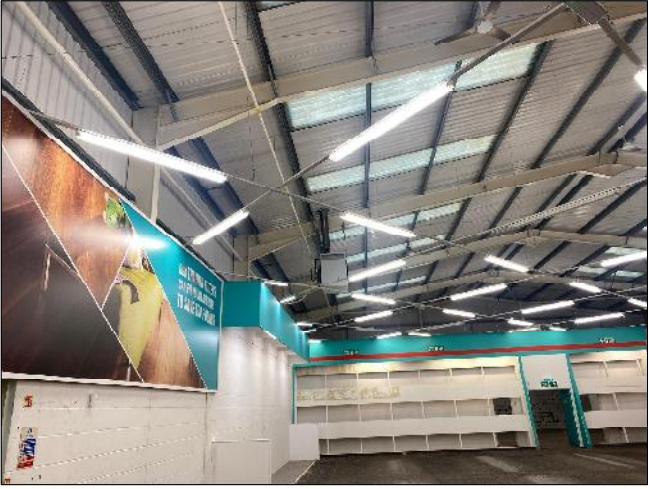
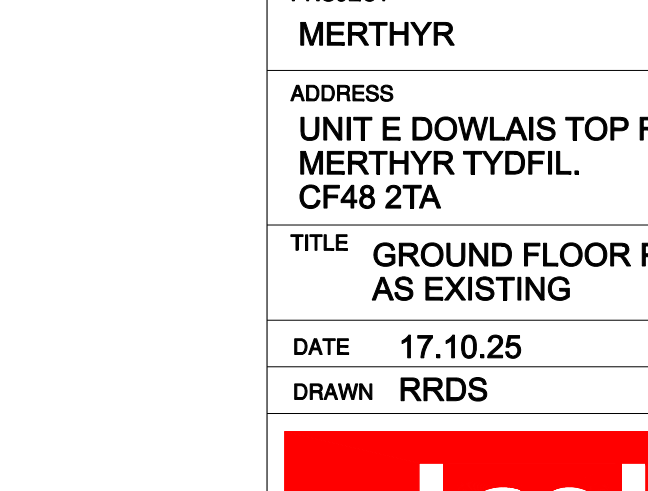
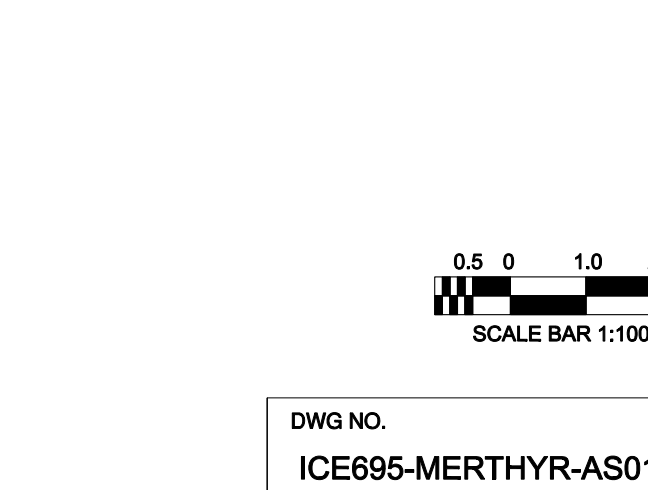
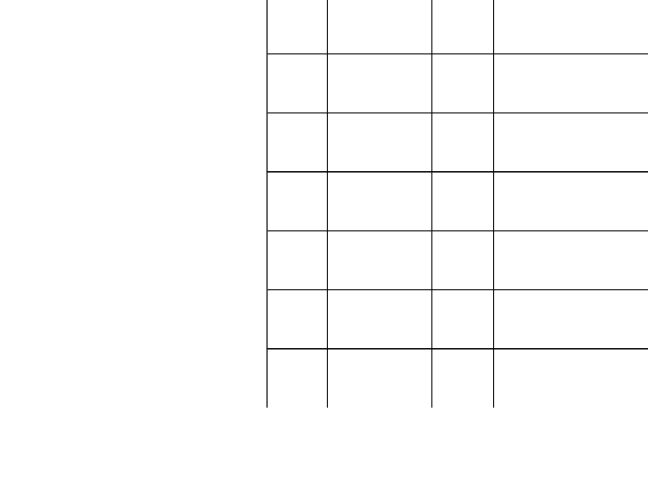
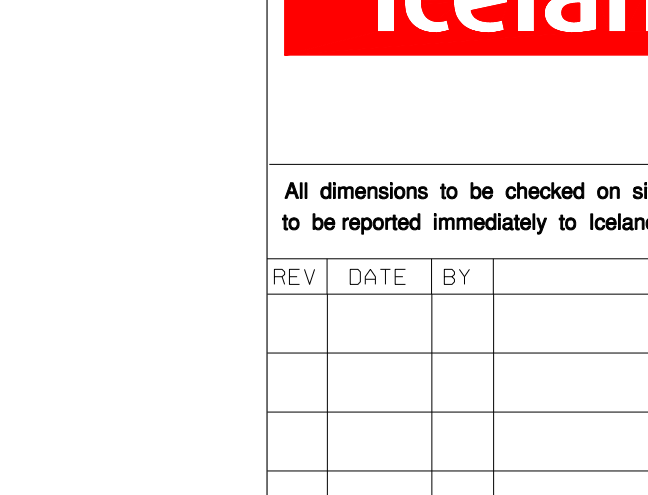


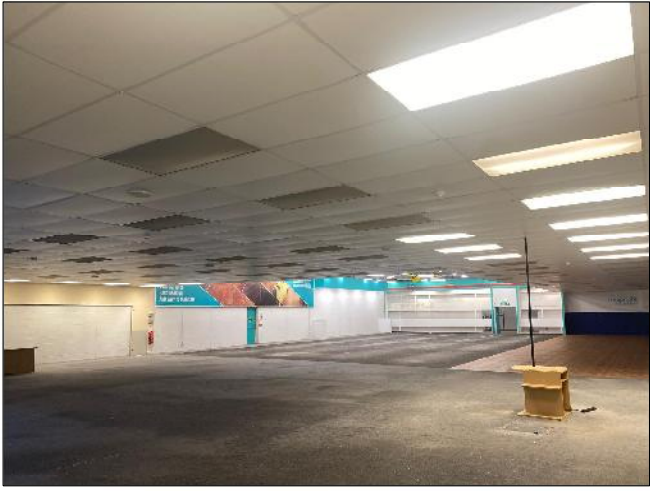

GROUND FLOOR PLAN (1:100)
TOTAL FLOOR AREA - 930 SQ. M - 10010 SQ. FT

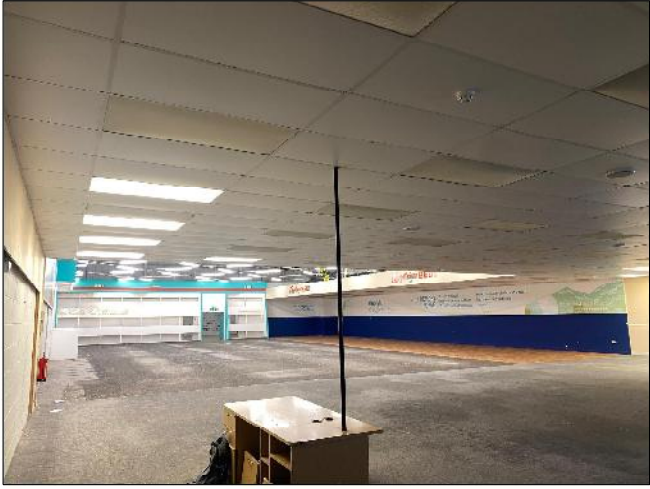

All dimensions to be checked on site and any discrepancies to be reported immediately to Iceland Foods plc.

REV	DATE	BY	DESCRIPTION

0.5 0 1.0 2.0 3.0 4.0 5.0
SCALE BAR 1:100

0.5 0 1.0 2.0 3.0 4.0 5.0
SCALE BAR 1:100

DWG NO. ICE695-MERTHYR-AS01	SHEET NO.	REV.
PROJECT MERTHYR	STORE NO.	
ADDRESS UNIT E DOWLAIS TOP RETAIL PARK, MERTHYR TYDFIL, CF48 2TA		
TITLE GROUND FLOOR PLAN AS EXISTING		
DATE 17.10.25	SCALE 1:100 @ A1	
DRAWN RRDS	CHECKED	