



Proposed Front Elevation
1:200


Adapted
Pedestrian &
Vehicle Access

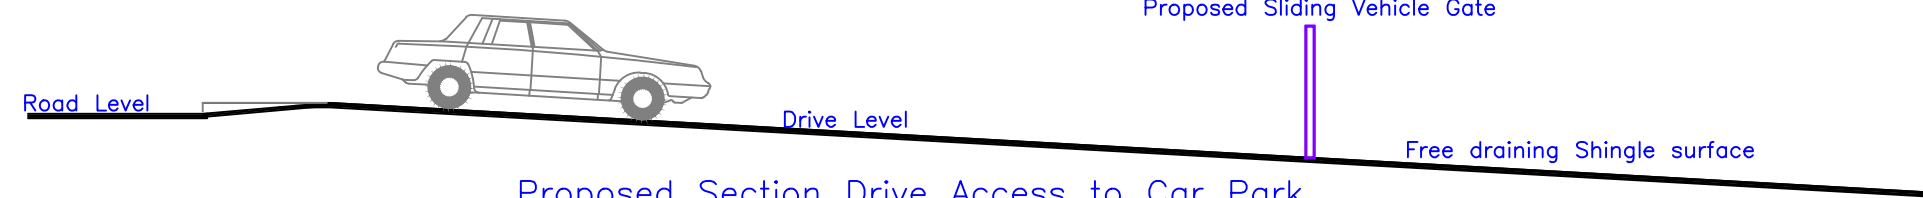

Proposed Section Drive Access to Car Park
1:100

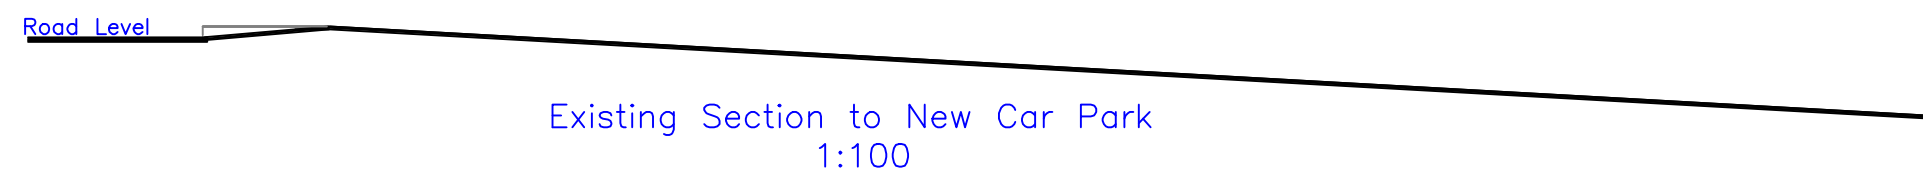

Existing Section to New Car Park
1:100

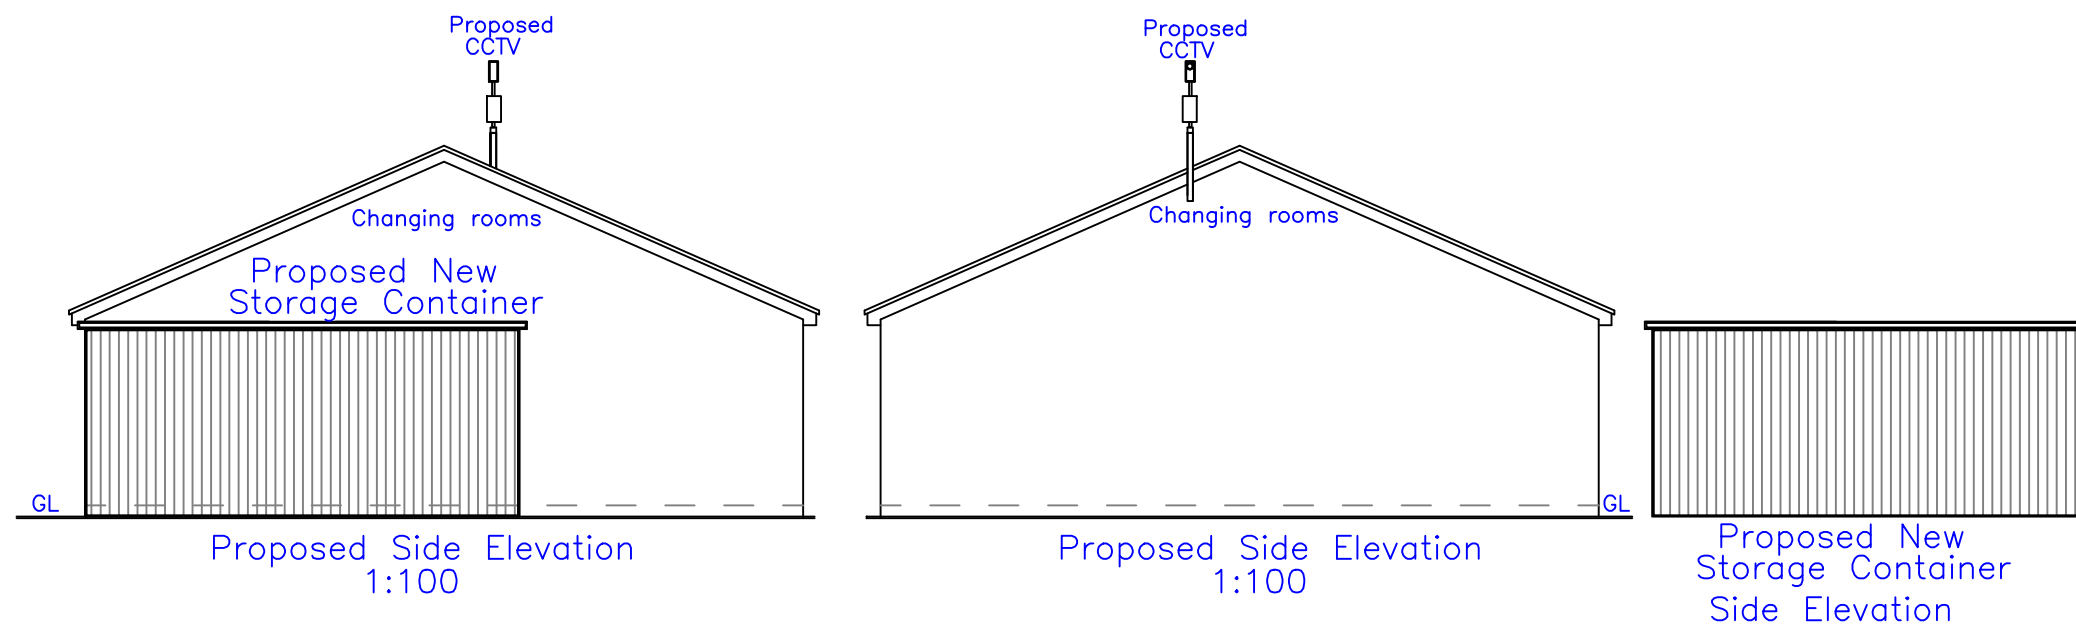

Proposed New CCTV
Width— 240mm, Depth— 143mm
Max height 7.5m




Rail Image 1.1m high




Fence Image 1.8m high




High Ball Fence Image 8m high

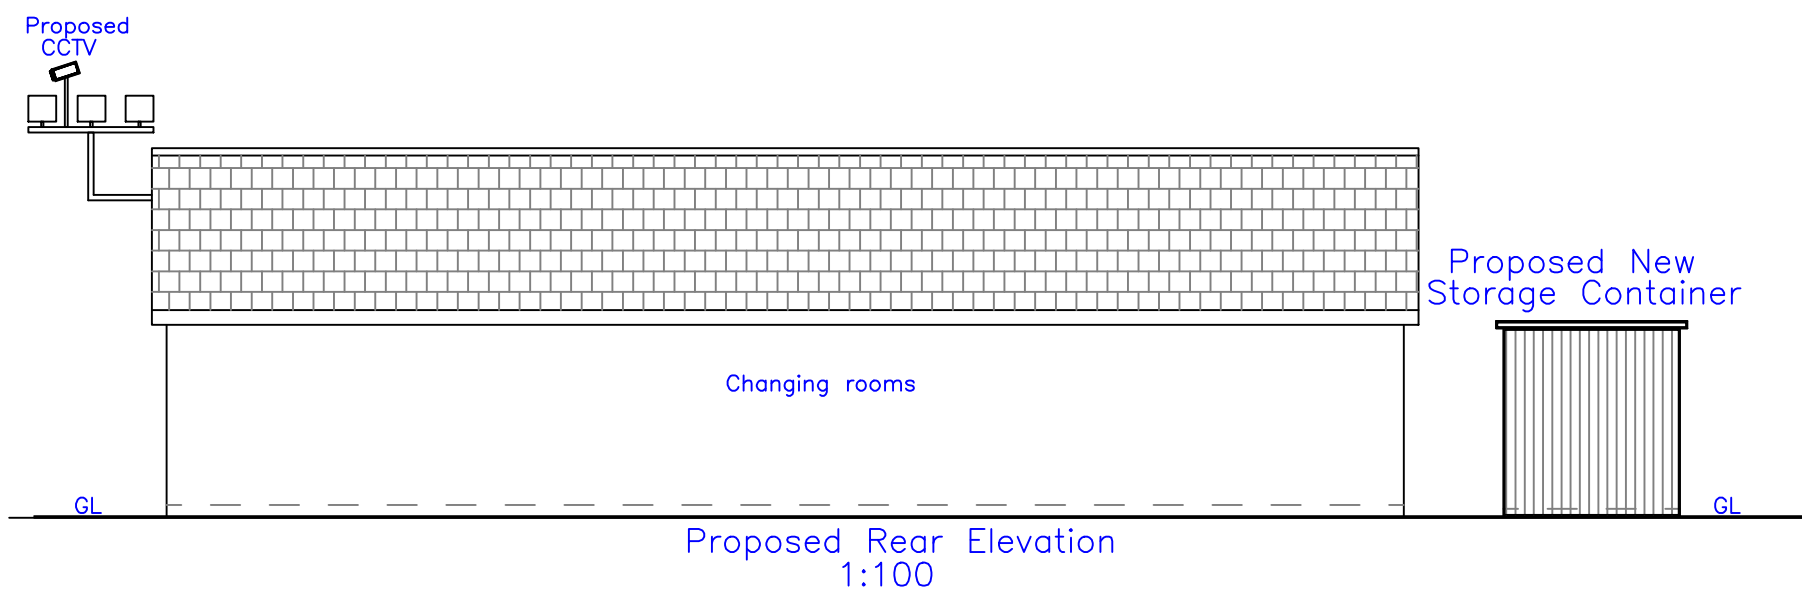


Proposed Rear Elevation
1:100

 


Proposed New Dugout
Rear Elevation
1:100

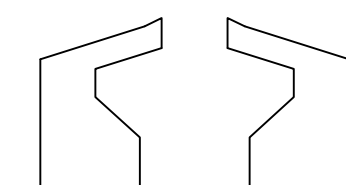


Proposed New Dugout
End Elevations
1:100

 

Proposed New Dugout
Front Elevation
1:100

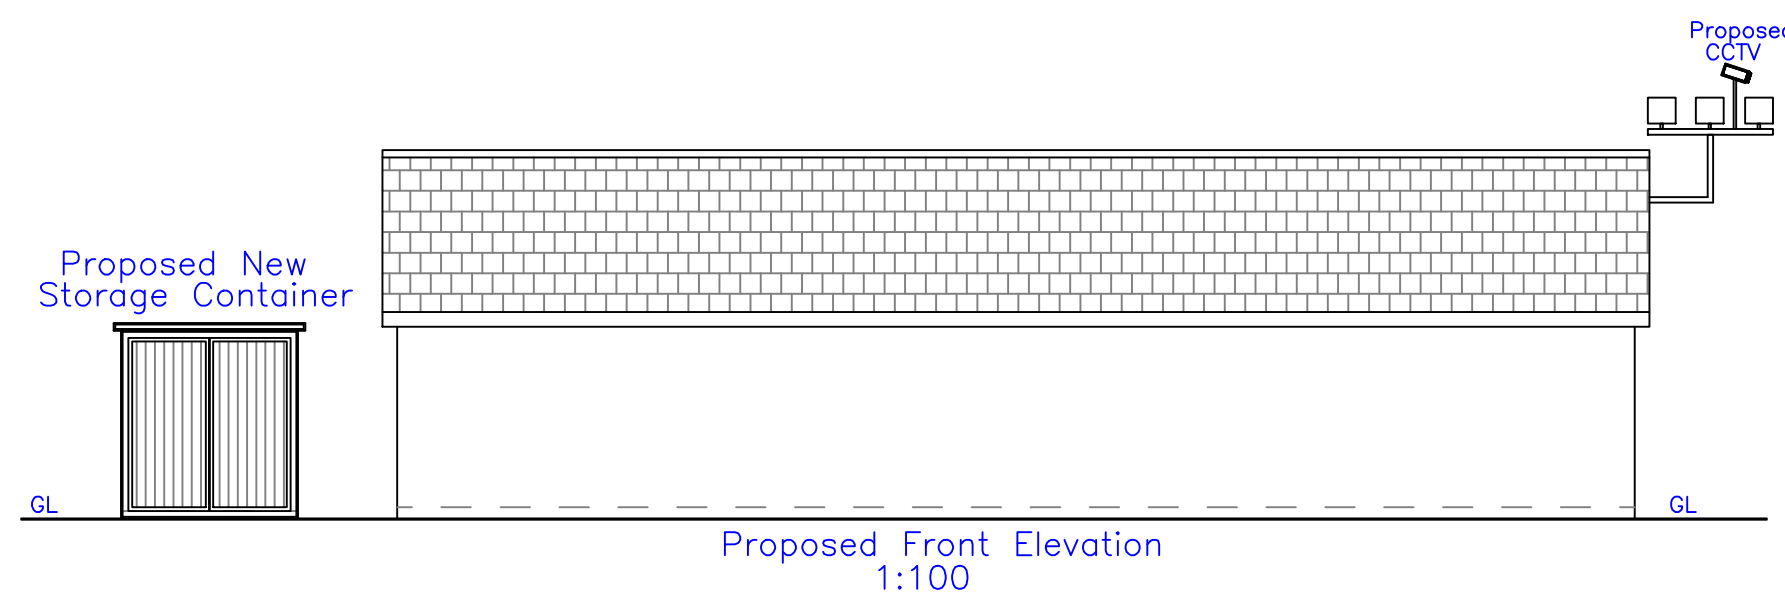

Proposed Front Elevation
1:100

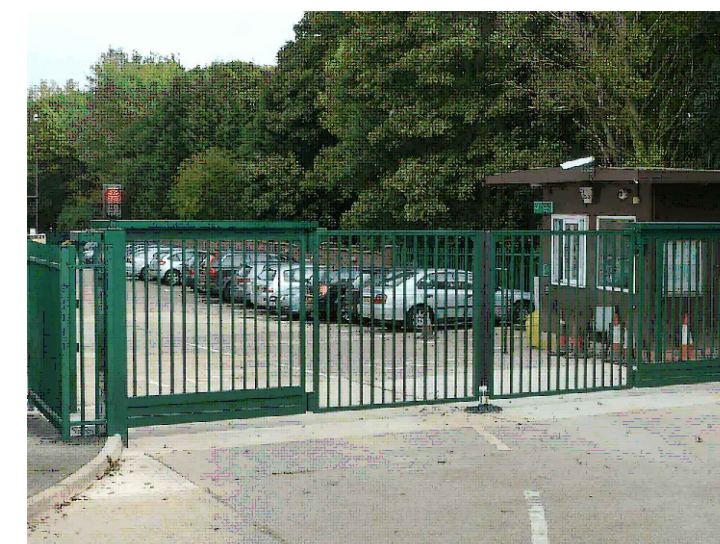

Sliding Vehicle Gate Image

Address SO 06148 06194
Mountain Hare Playing Fields
Mansfield Terrace
Merthyr Tydfil CF47 0LB

Project Proposed new pitch, rail, fence,
access gates, CCTV, dugouts x 2
parking & Storage Container

Utopia Design Architectural Services			
Issued Only for Purpose Indicated			
Drawing Status: FOR PLANNING PURPOSES ONLY			
Drawn by PT	Date 01.04.22	Scale 1:100 1:200	Paper A2
Title Proposed Plan Elevations & Sections		Dwg No MT HARE 05B	