



PROPOSED NORTH AND SOUTH ELEVATIONS

Materials Key



1. Render
2. Standing seam zinc
3. Timber/Aluminium Doors
4. Timber/Aluminium Windows
5. Timber Fence
6. Metal Flue

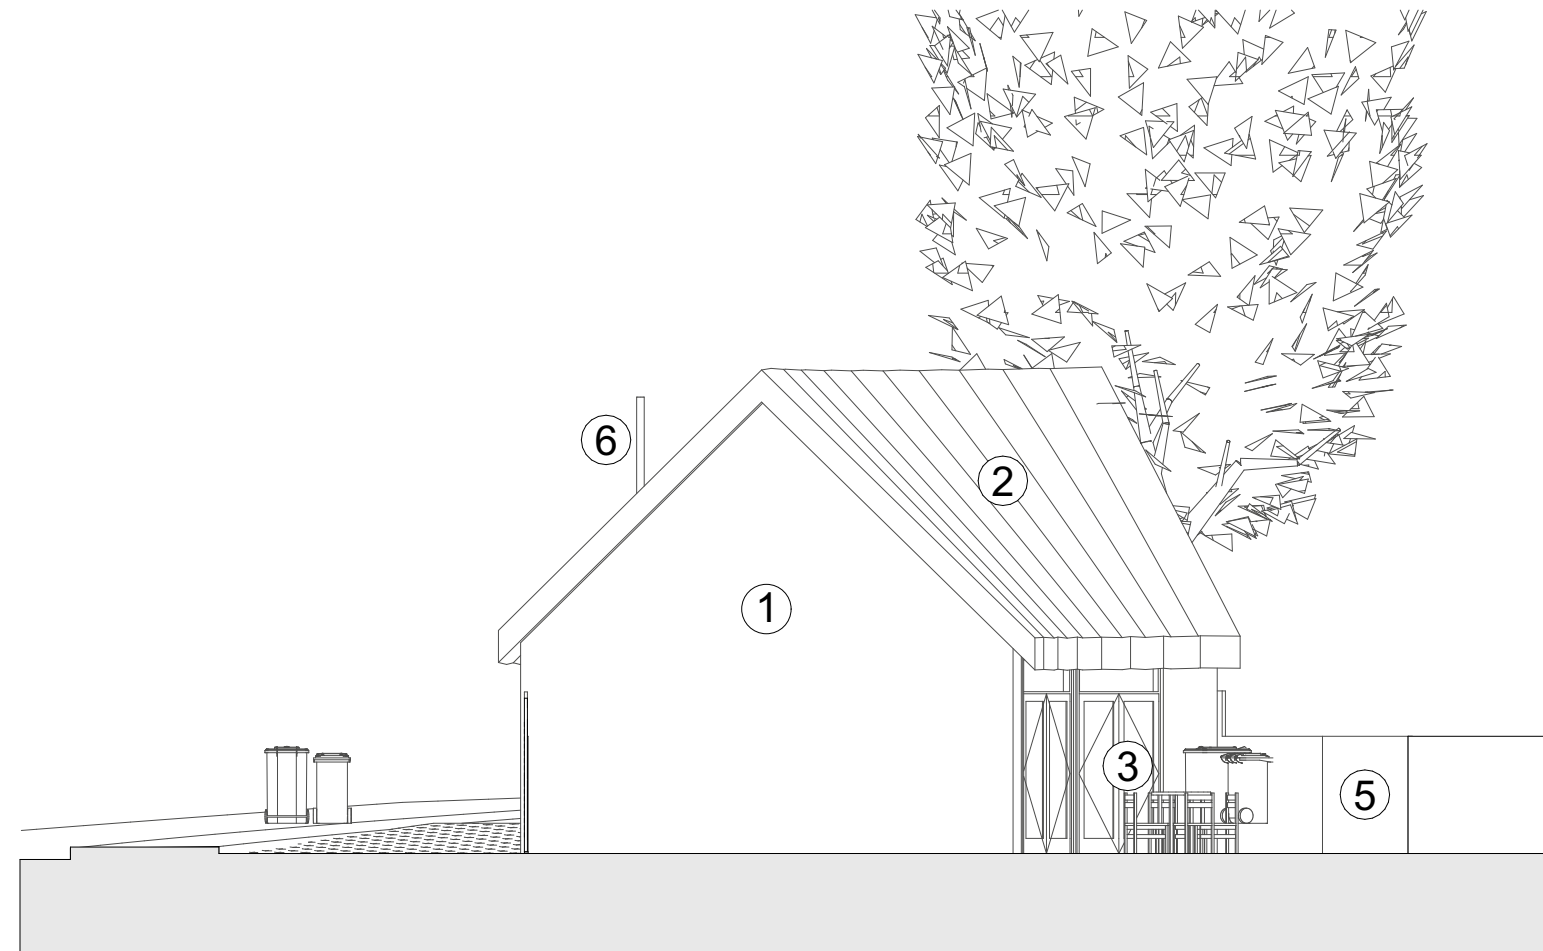

Proposed South Elevation
Scale 1:100@A3

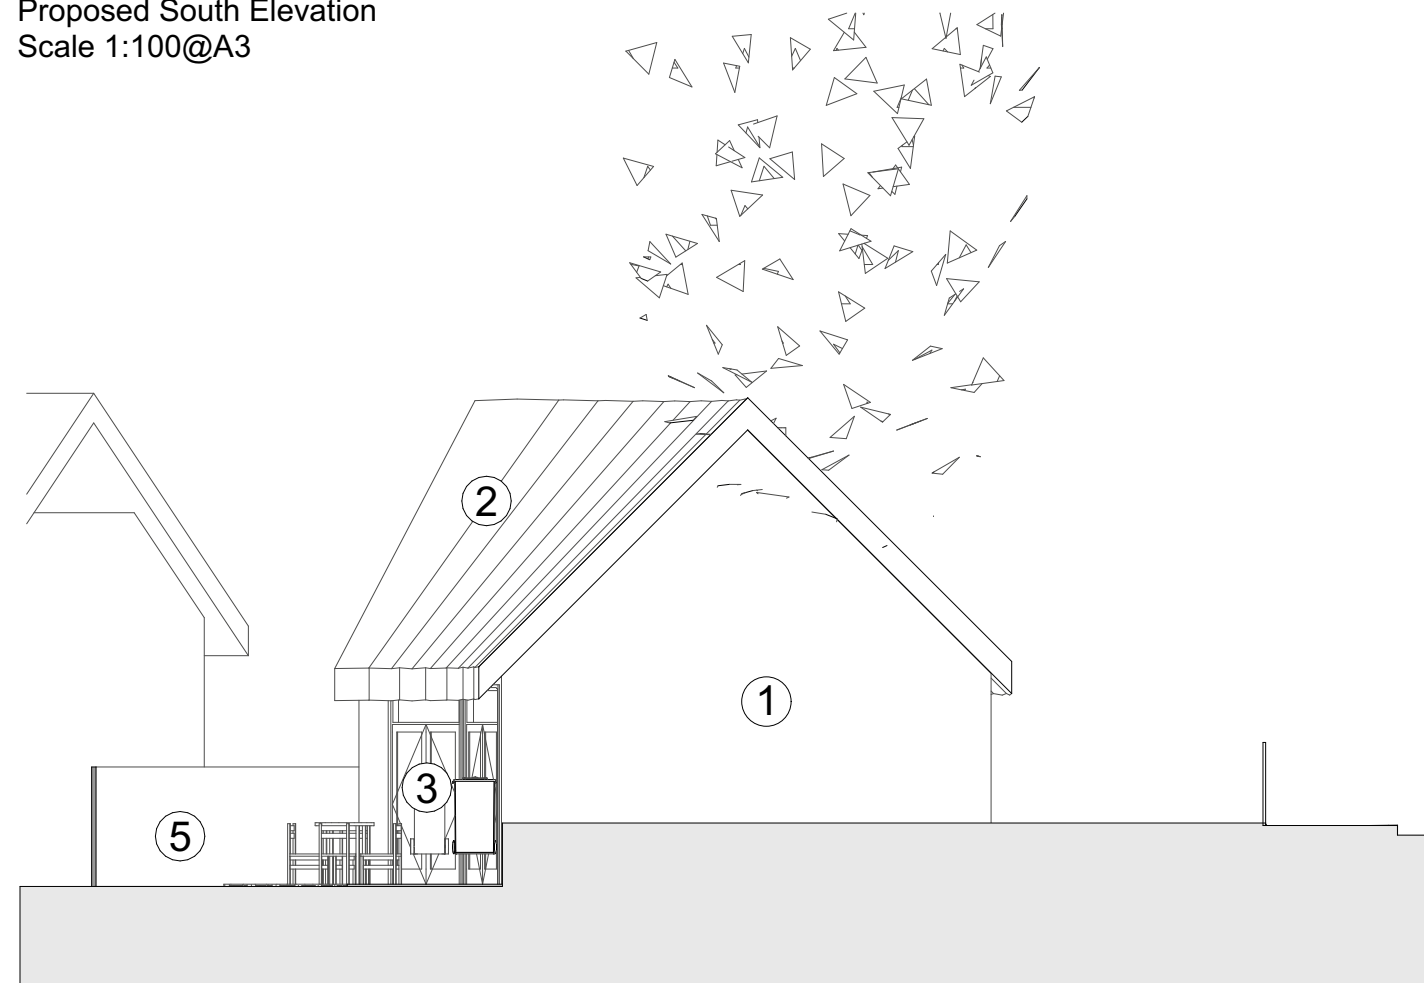

Proposed North Elevation
Scale 1:100@A3

 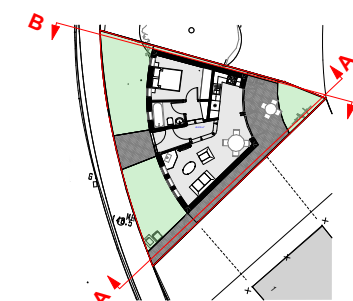

This drawing is copyright and must not be reproduced without the written consent of Vision Mill Architects Ltd.
Do not scale from this drawing. All dimensions to be checked on site prior to commencement of works, any discrepancies to be reported to Vision Mill Architects Ltd. immediately.

Revisions

Name	Date	Notes
------	------	-------

Planning

Project No. 2020-13	
Project:	Aberfan Fawr
Client:	Mr. Damon Owens
Drawing Title:	Proposed North and South Elevations

Drawing Number: P061	
Job No.: 2020-13	Scale: 1:100 @ A3
Date: 26/02/21	Revision: B
Drawn By: RRS	Checked By: NM

