




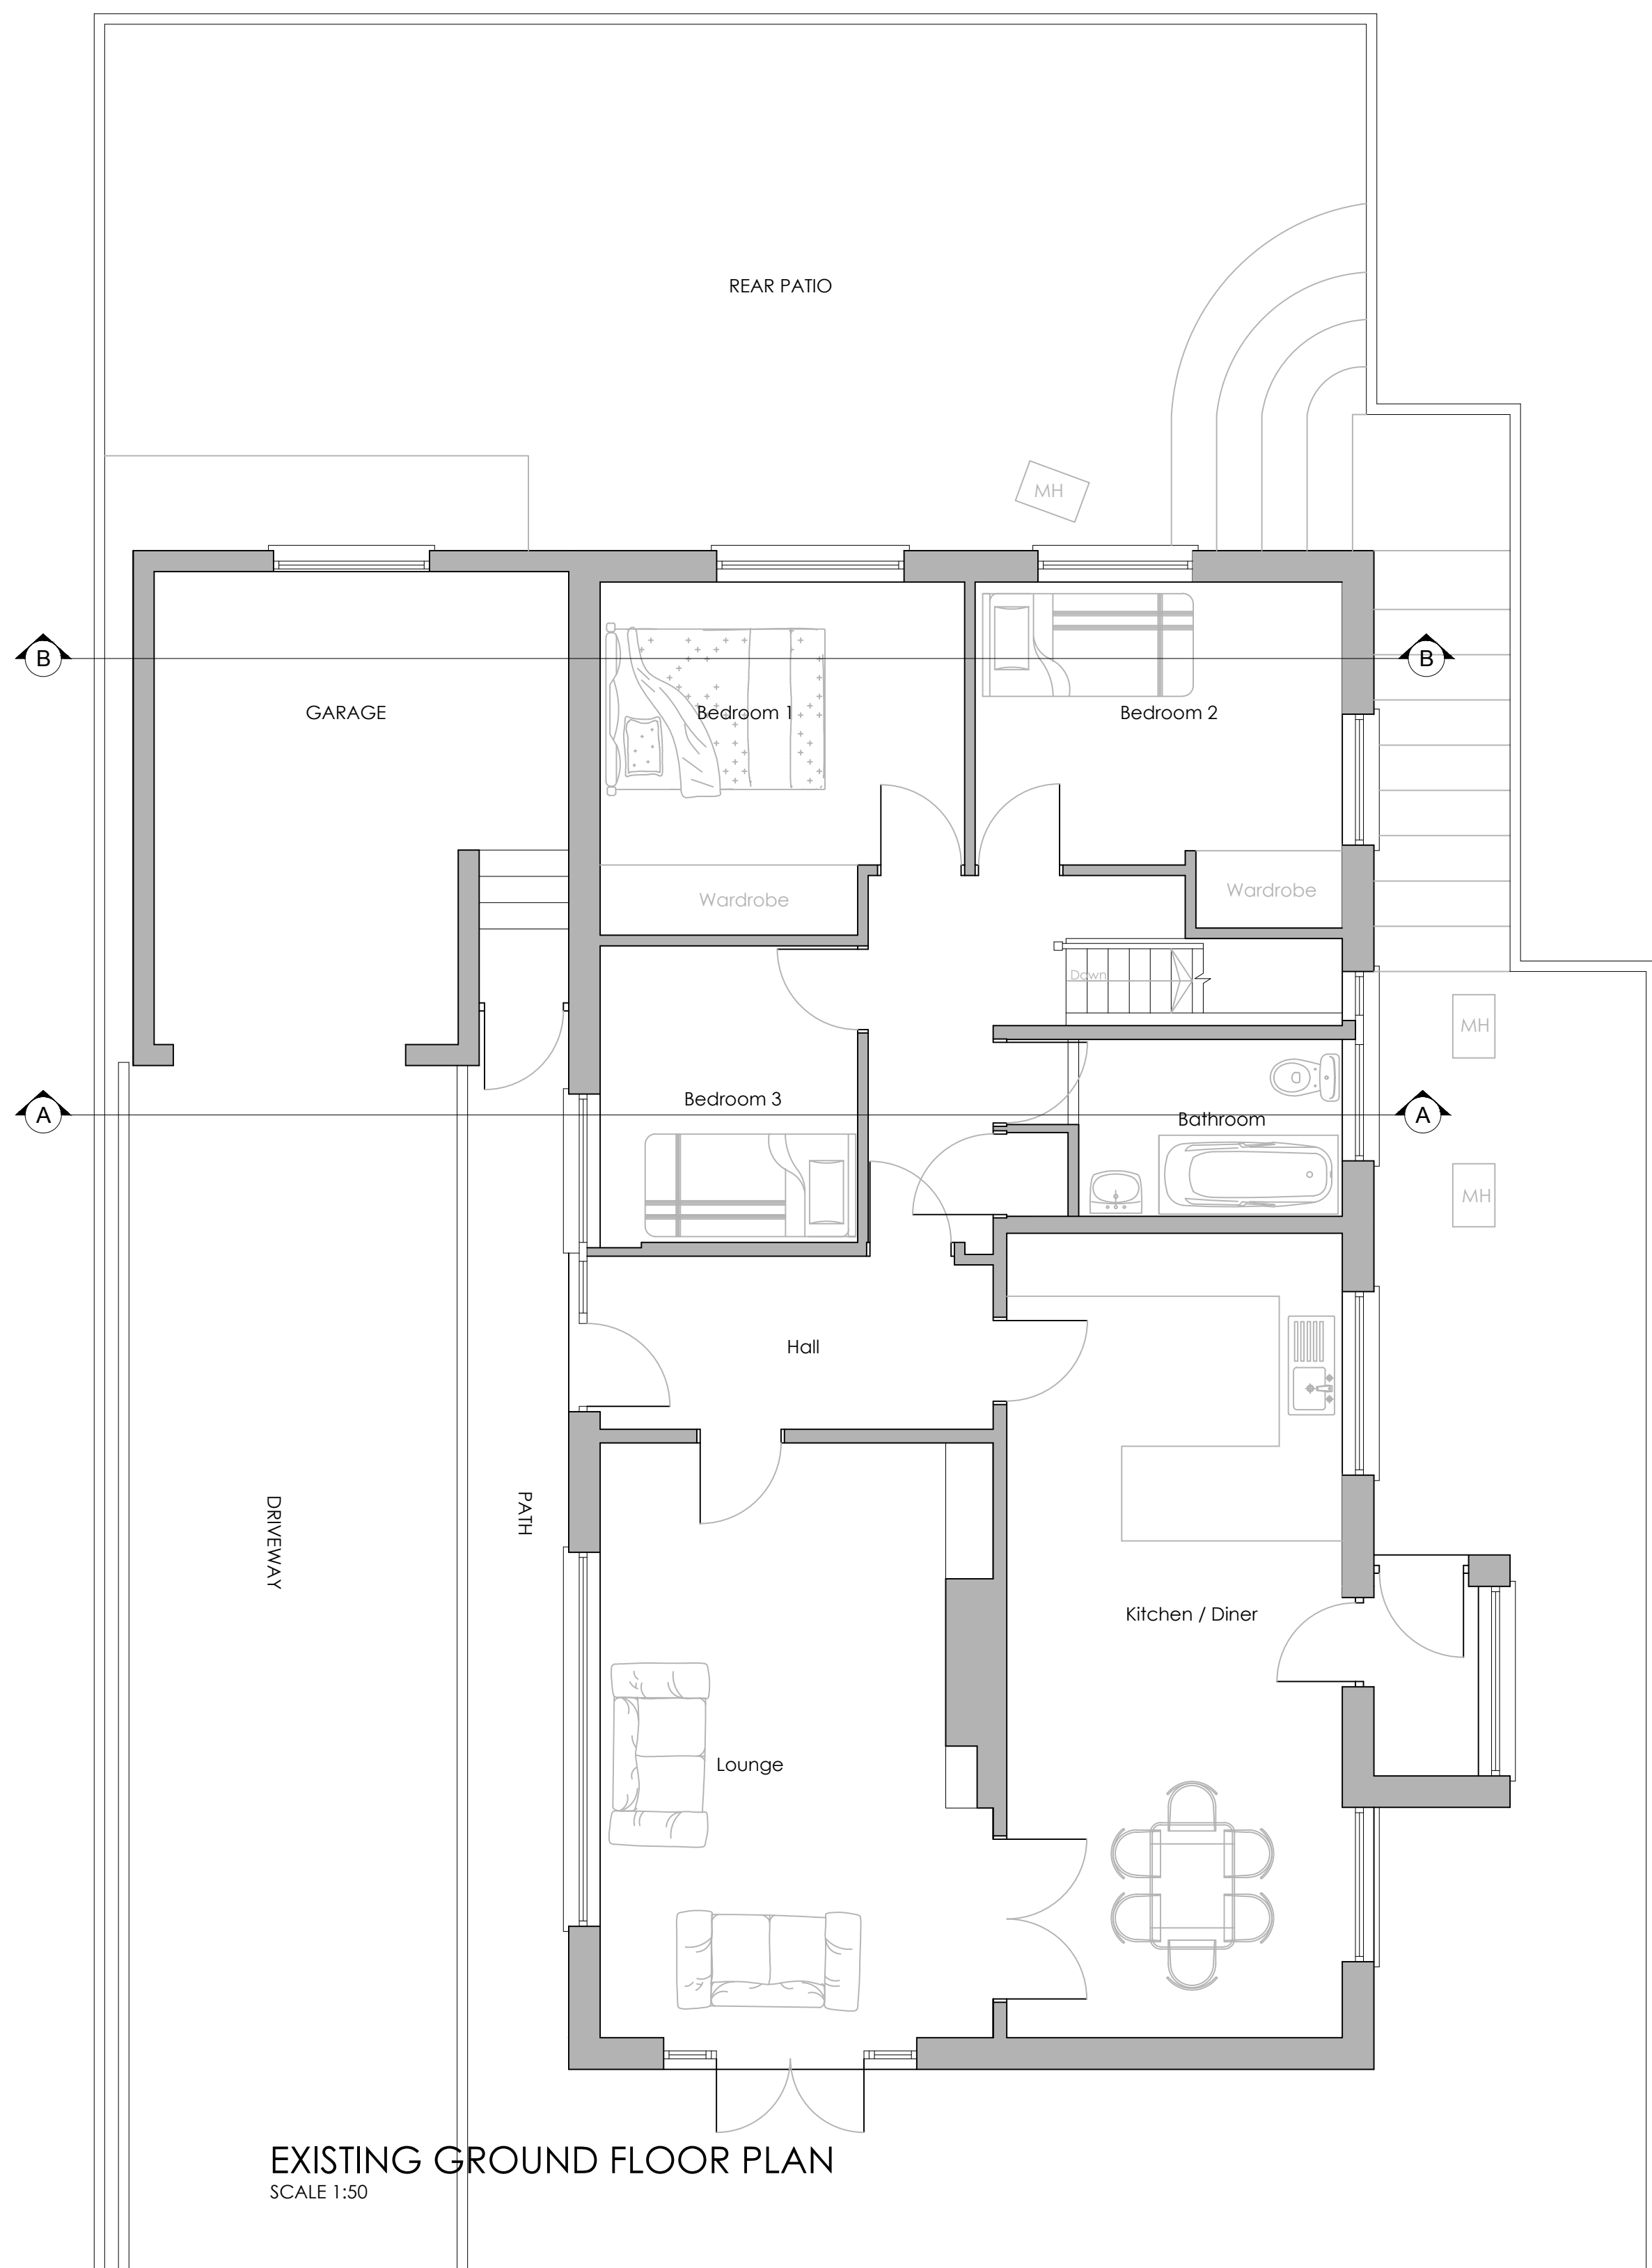


EXISTING GROUND FLOOR PLAN
SCALE 1:50

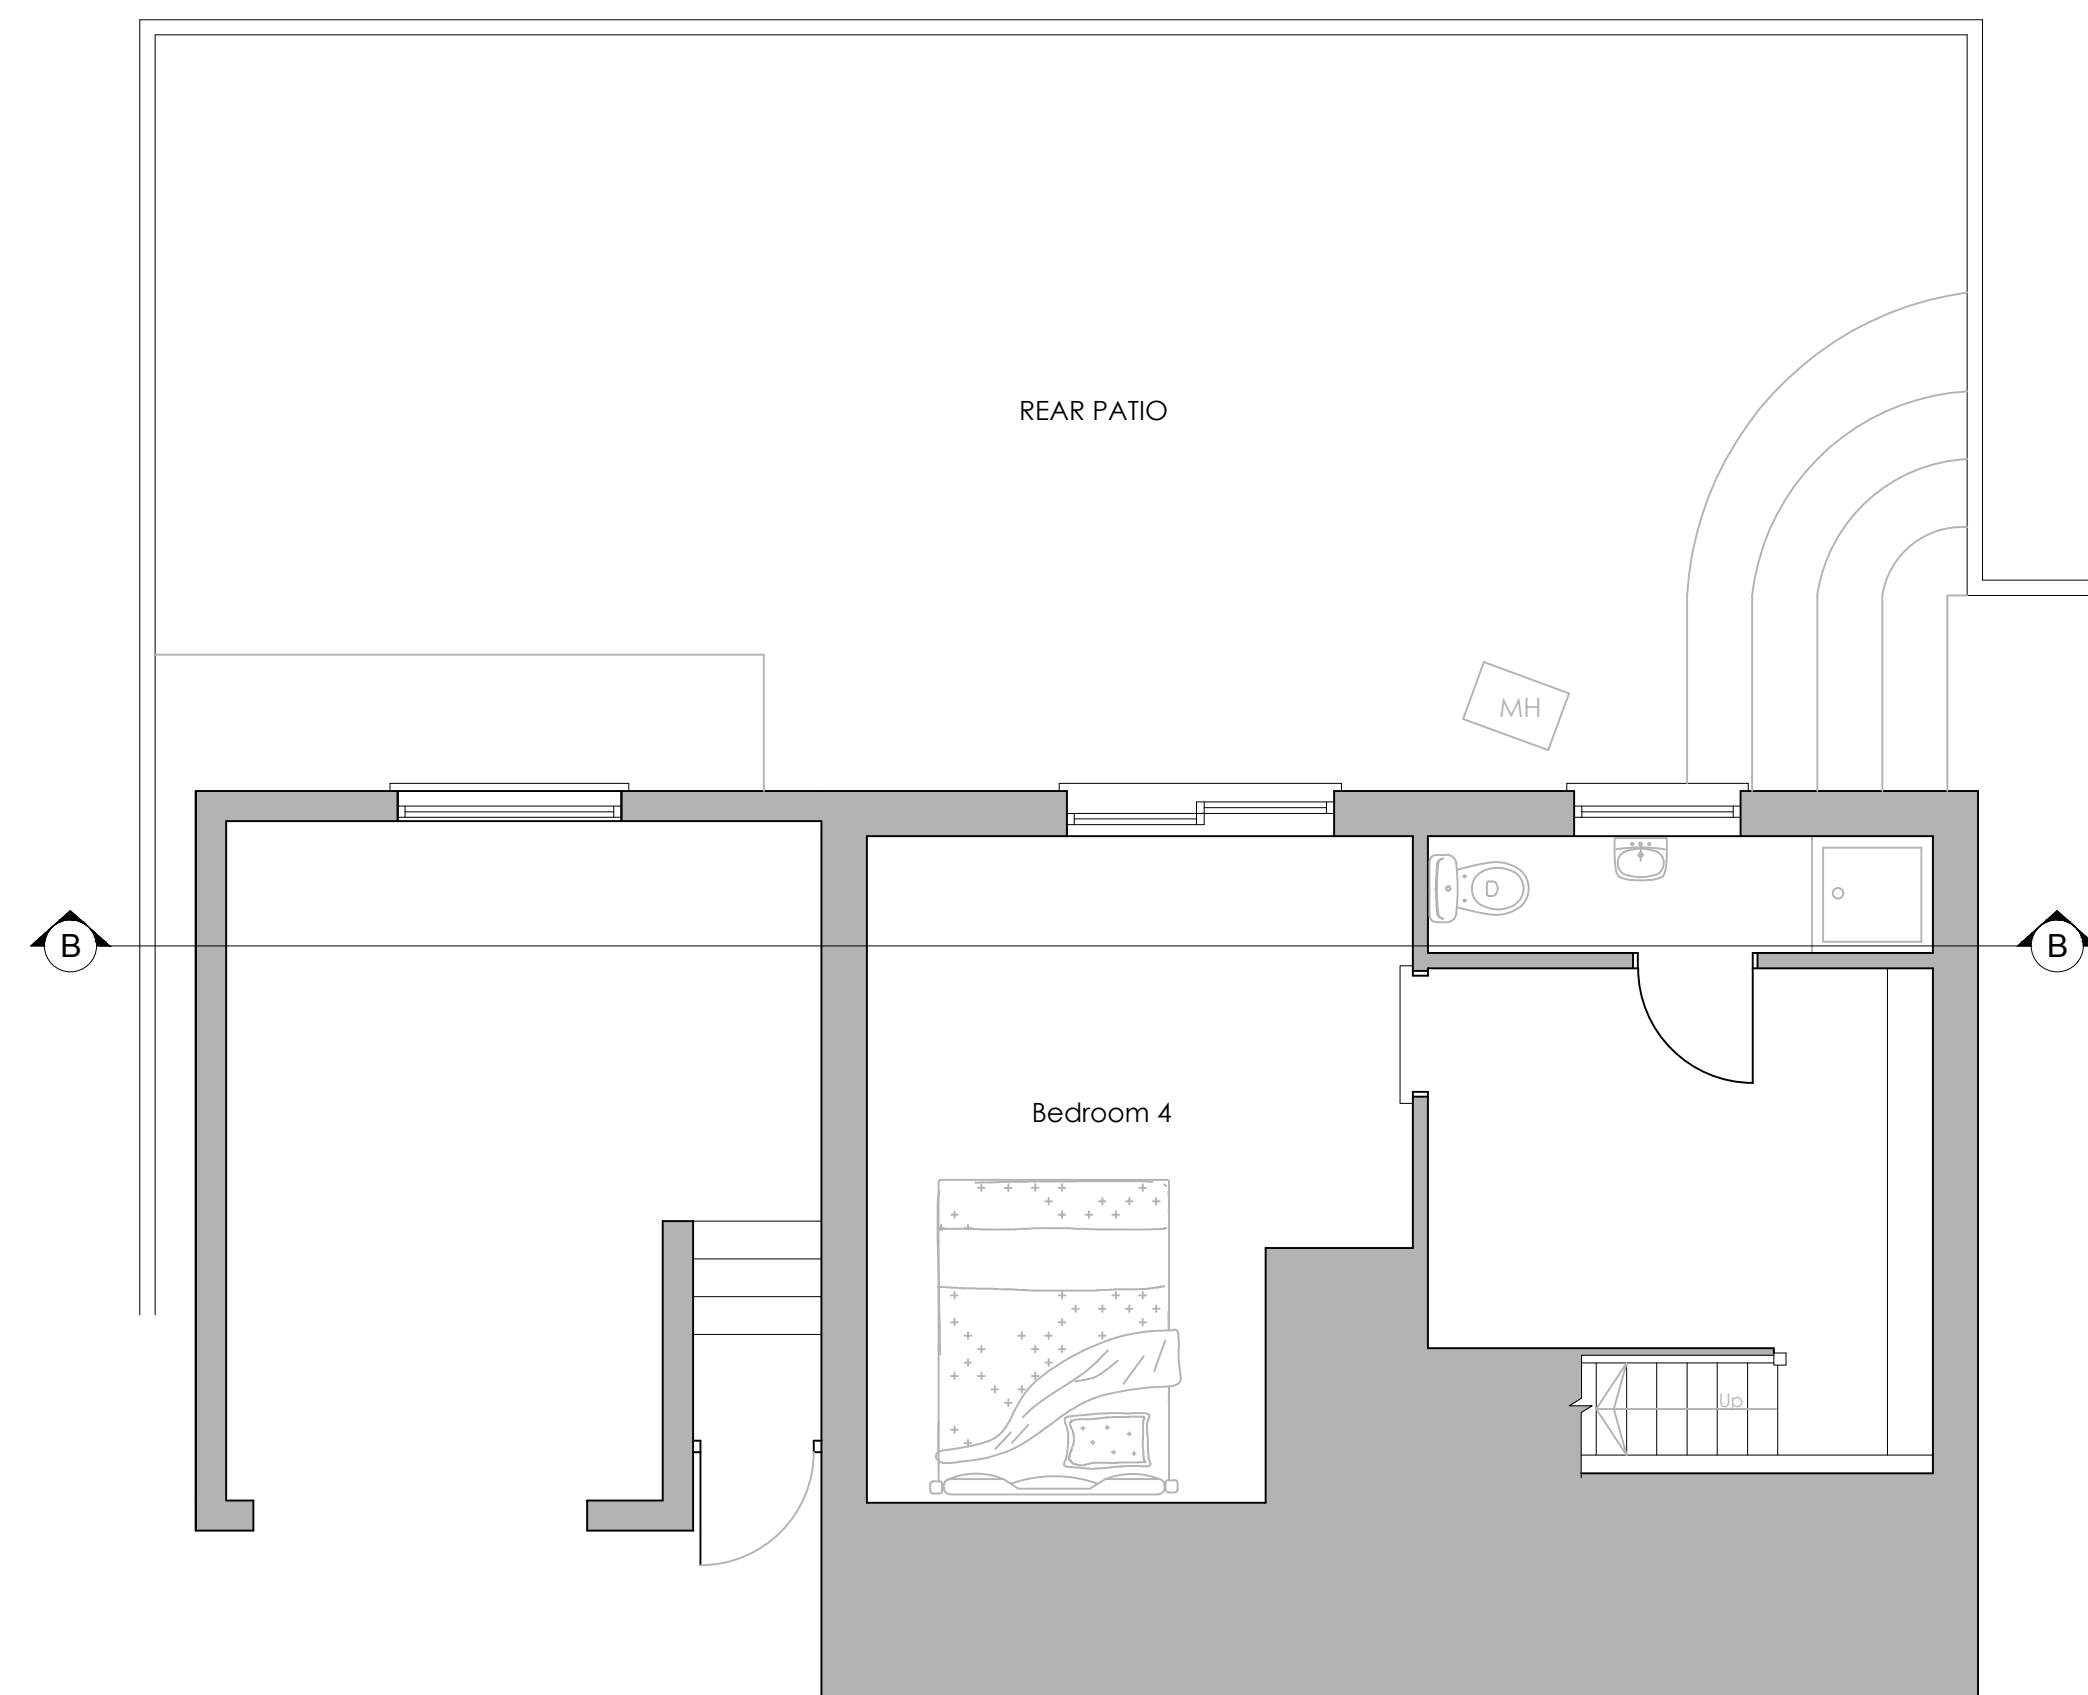


EXISTING LOWER GROUND FLOOR PLAN
SCALE 1:50

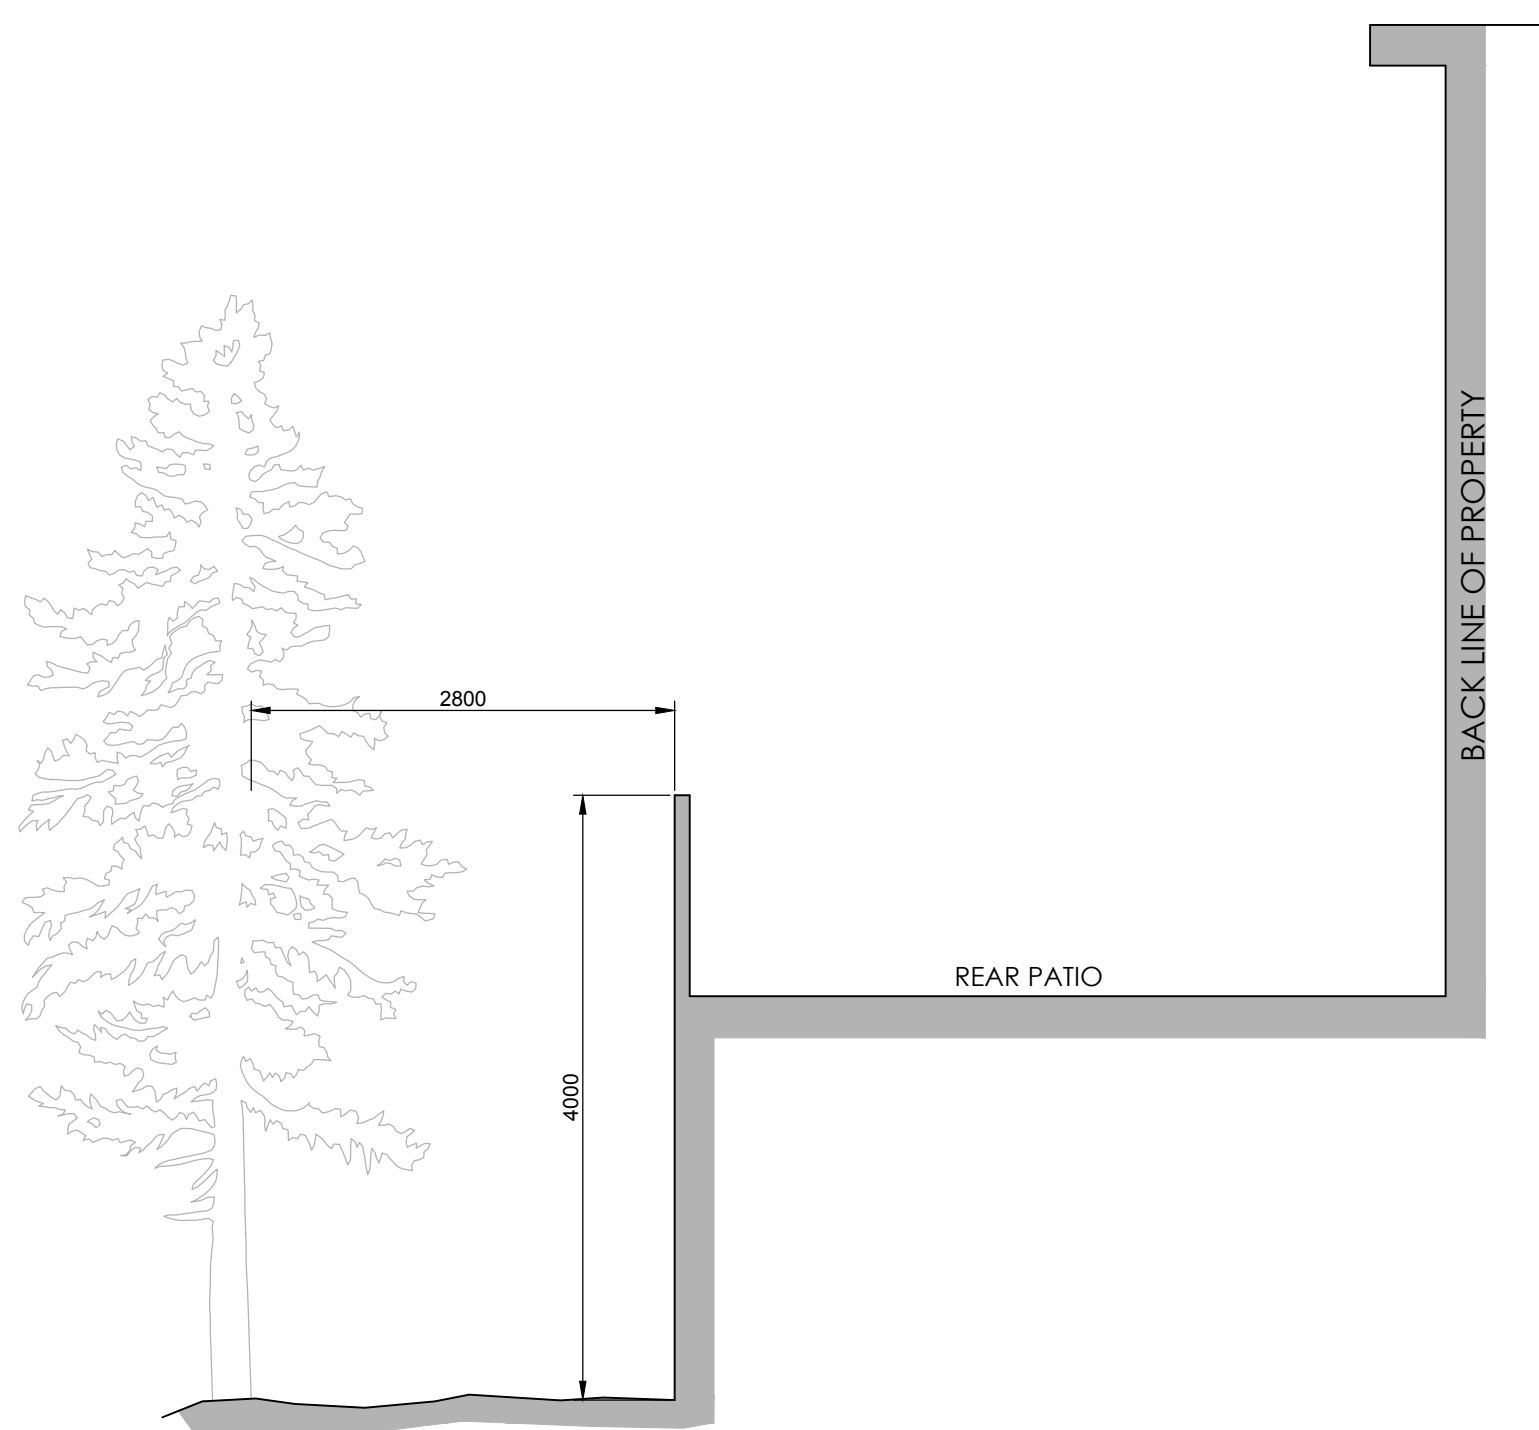

SECTION THROUGH REAR GARDEN
Scale 1:50

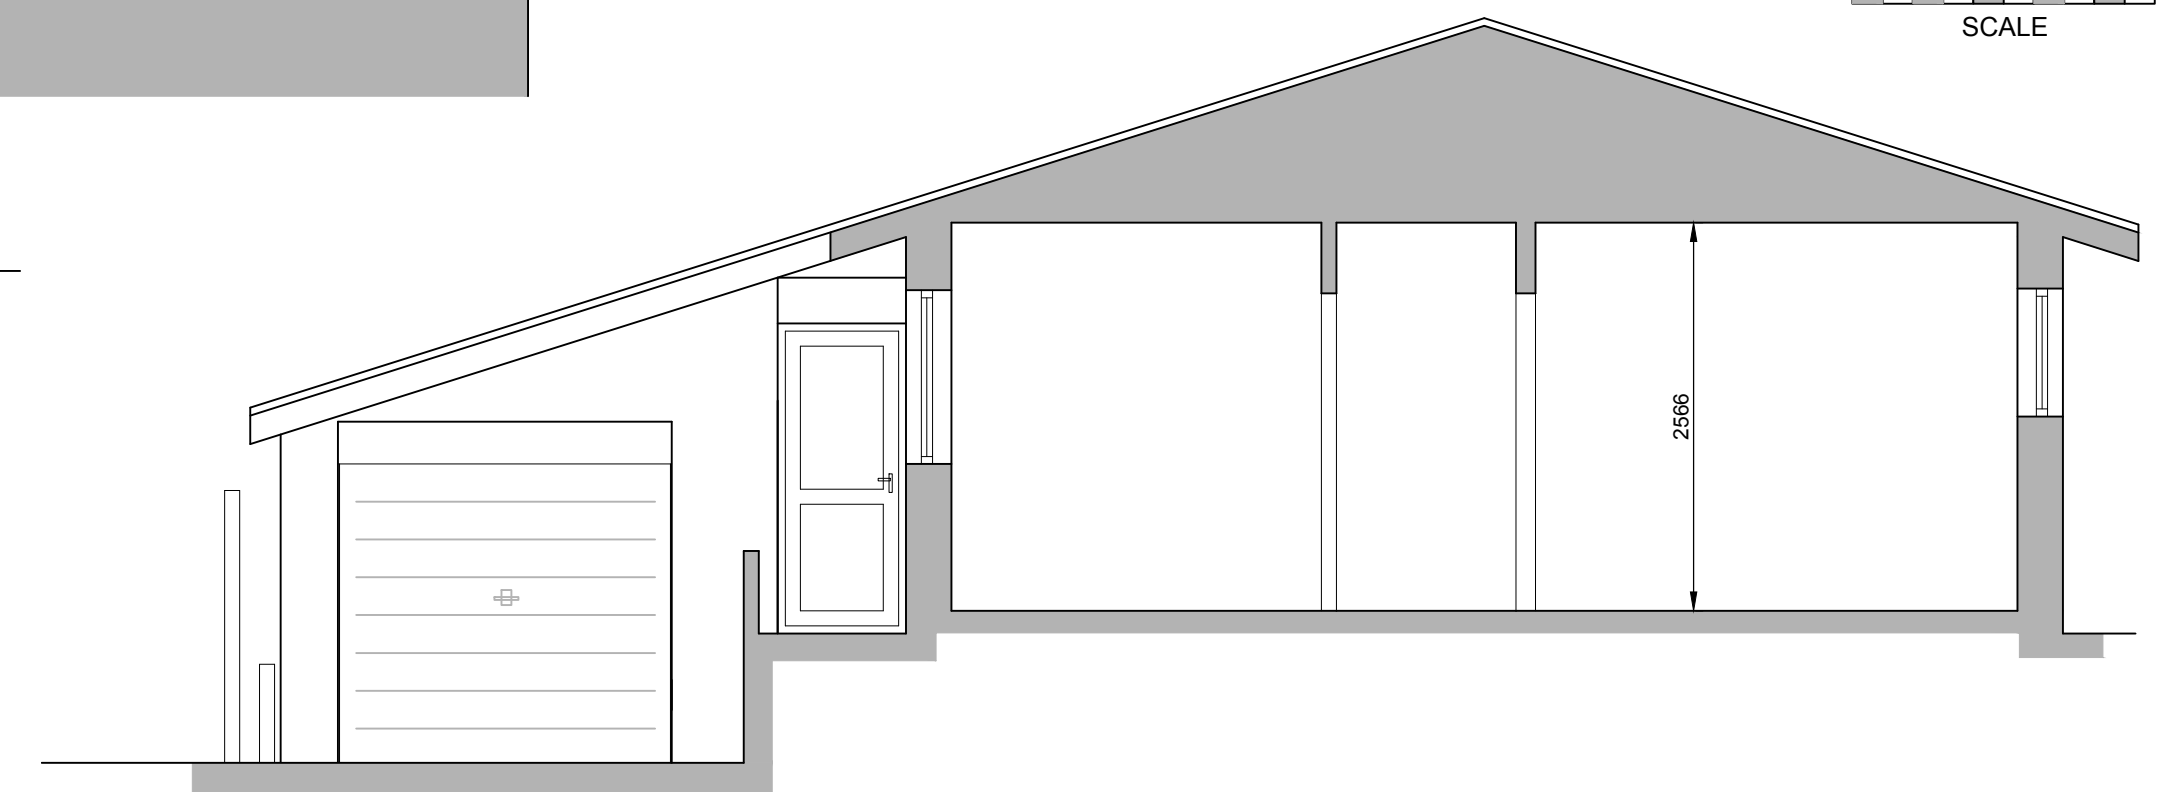

SECTION A-A
SCALE 1:50

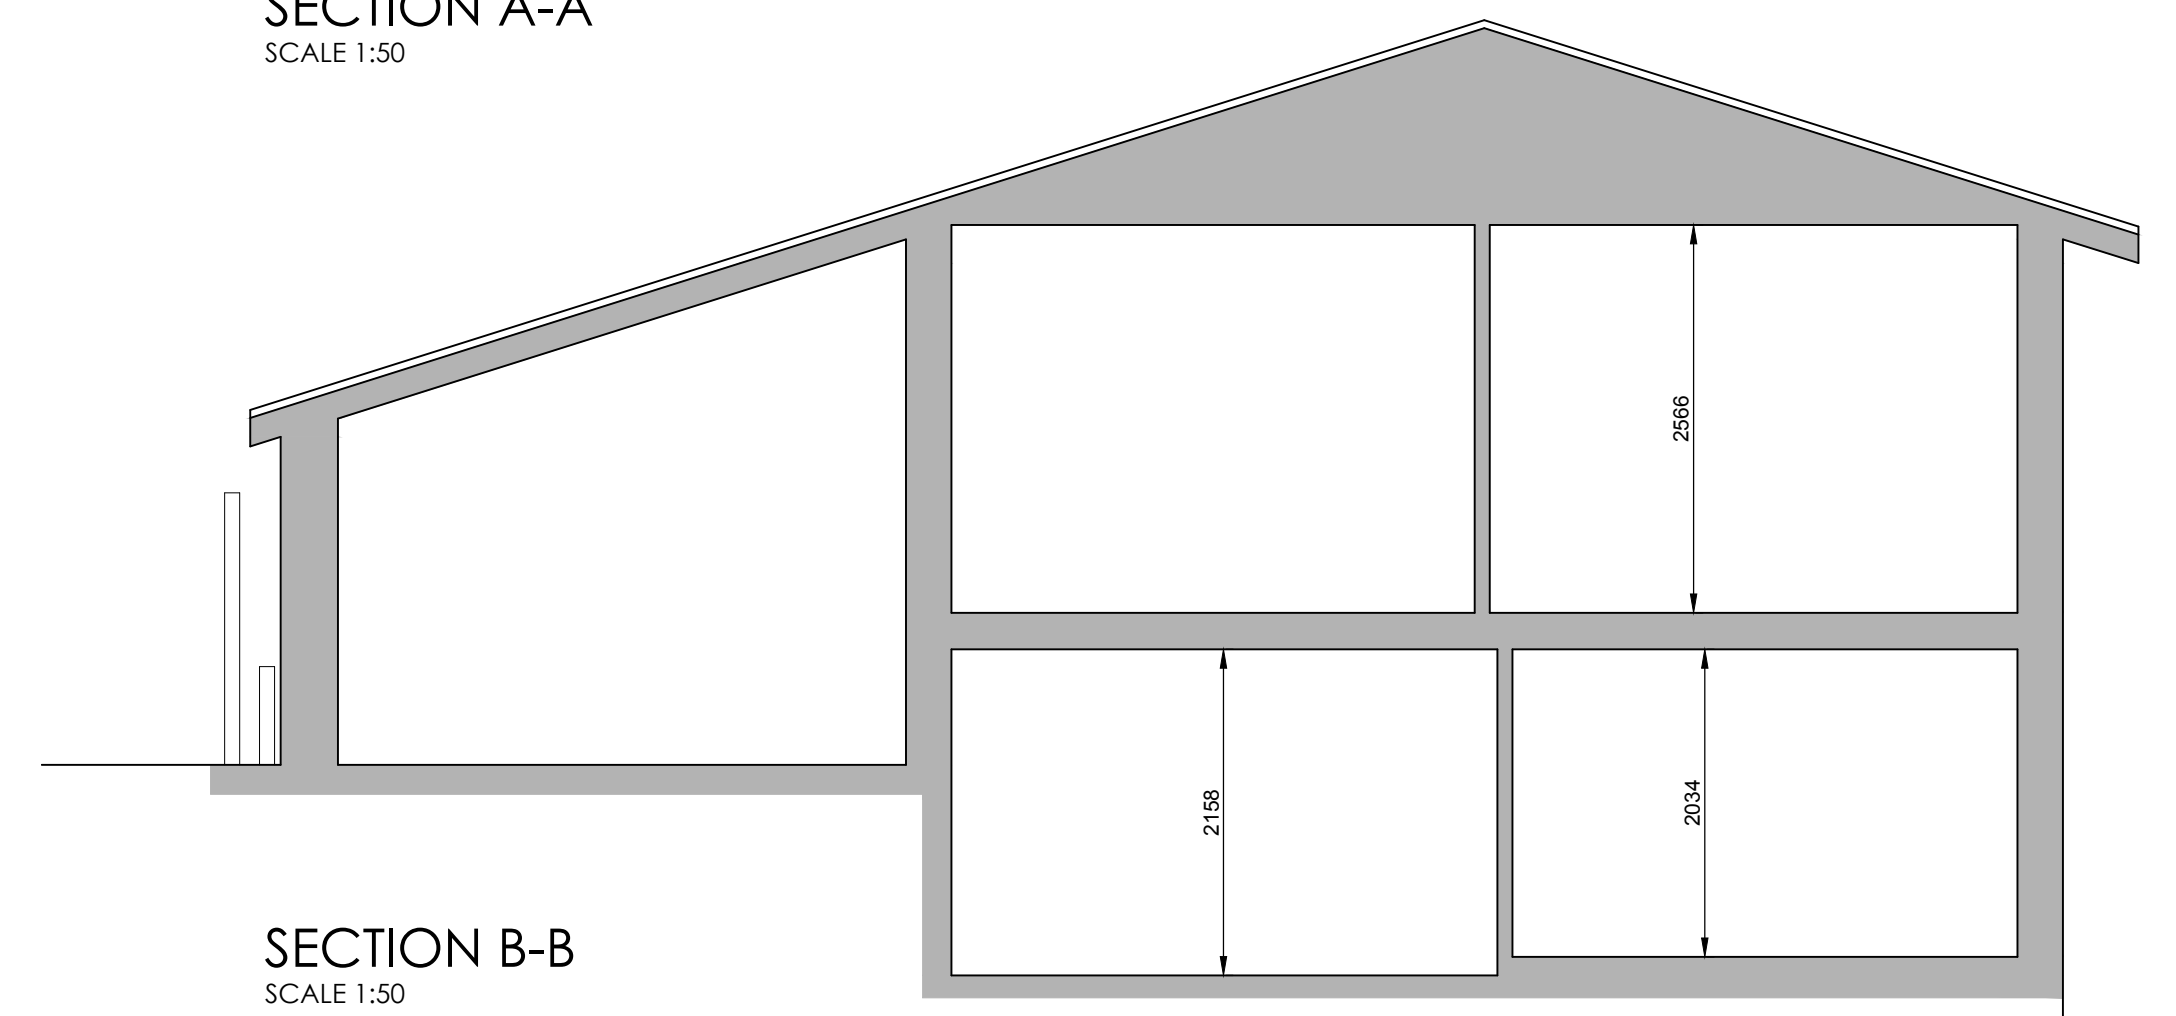

SECTION B-B
SCALE 1:50




EXISTING FRONT ELEVATION
Scale 1:100



EXISTING SIDE ELEVATION
Scale 1:100




EXISTING REAR ELEVATION
Scale 1:100

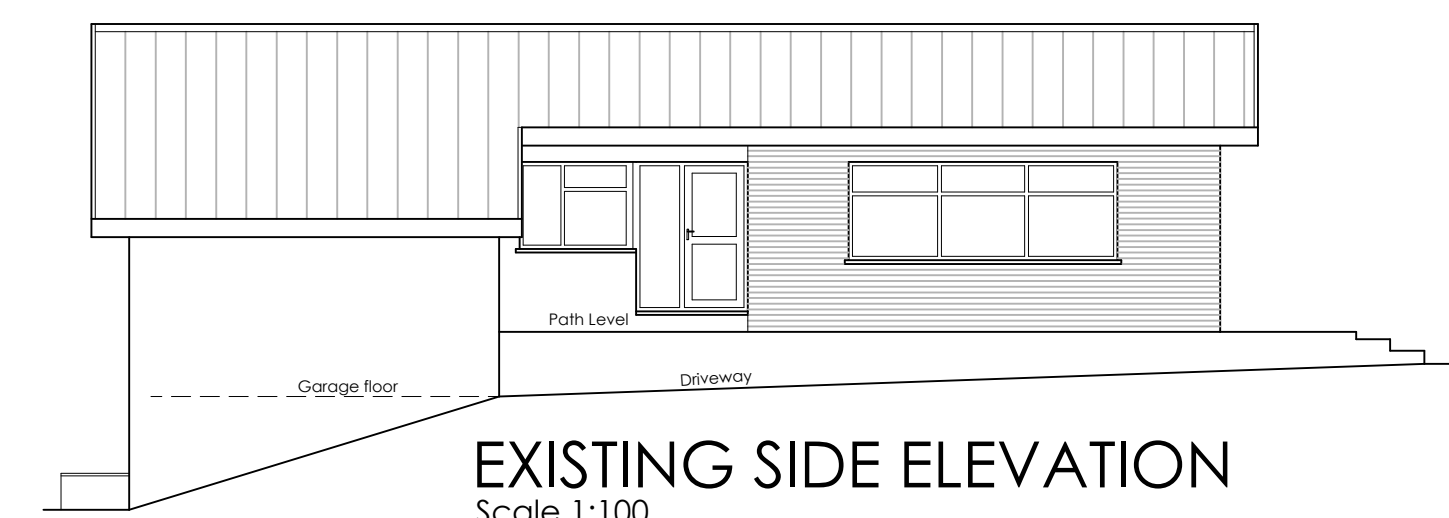

EXISTING SIDE ELEVATION
Scale 1:100

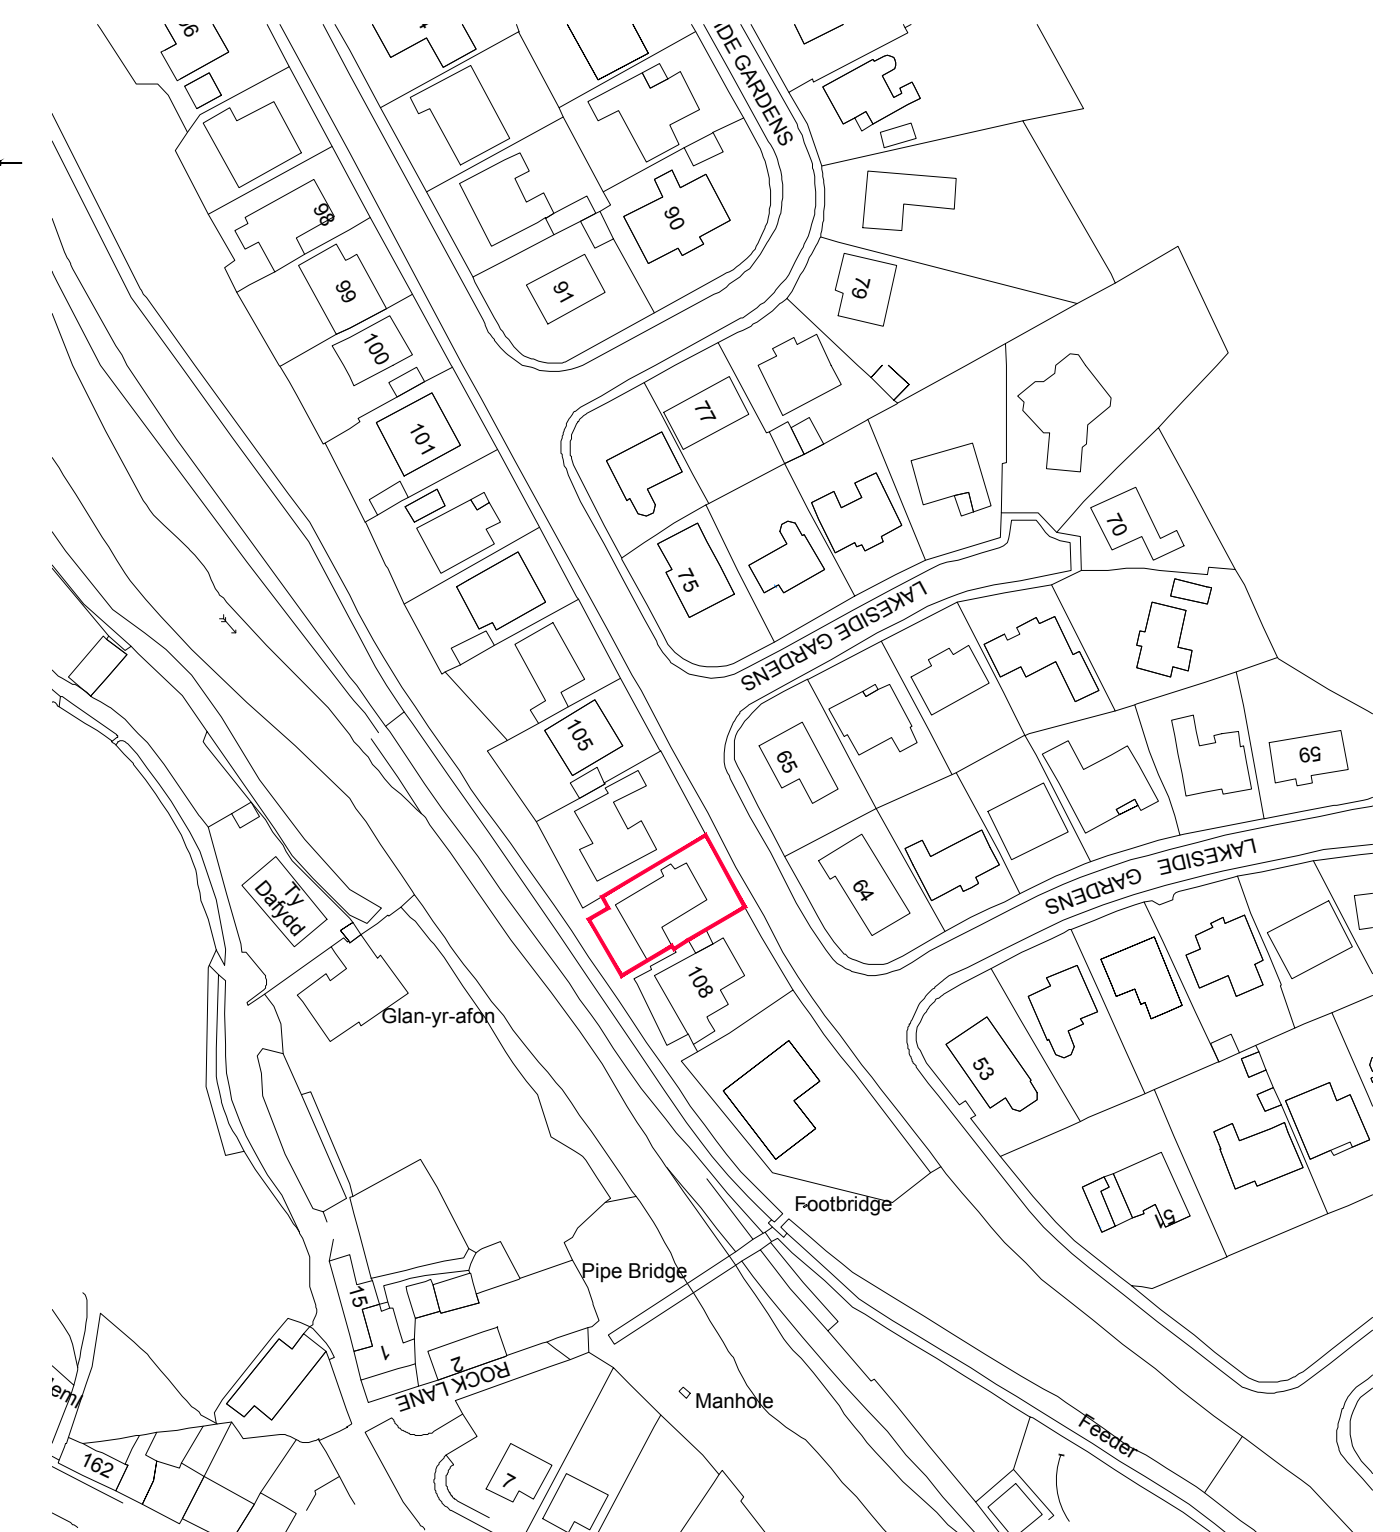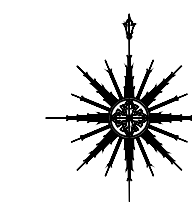

LOCATION PLAN
SCALE 1:1250

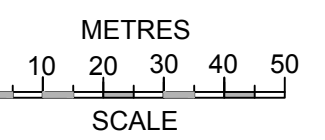

METRES
0 10 20 30 40 50
SCALE



107 Lakeside Gardens,
Merthyr Tydfil, CF48 1EW

438-001
Layout Plans

Planning May '19 As shown SG
George & Co
1st Floor, Woodfred studio 62 High St, Merthyr Tydfil,
Mid Glamorgan, Wales, CF37 8DE.
Tel: 01856 88662
hello@georgeandco.studio
www.georgeandco.studio