




Proposed North Elevation
1:200

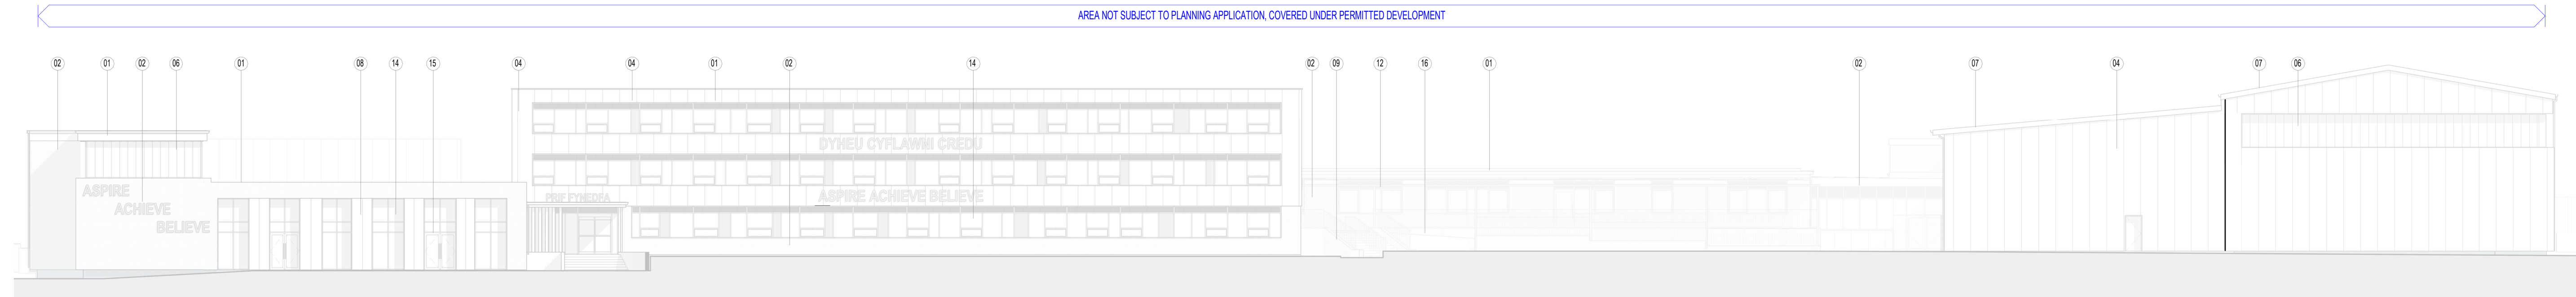

Proposed South Elevation
1:200

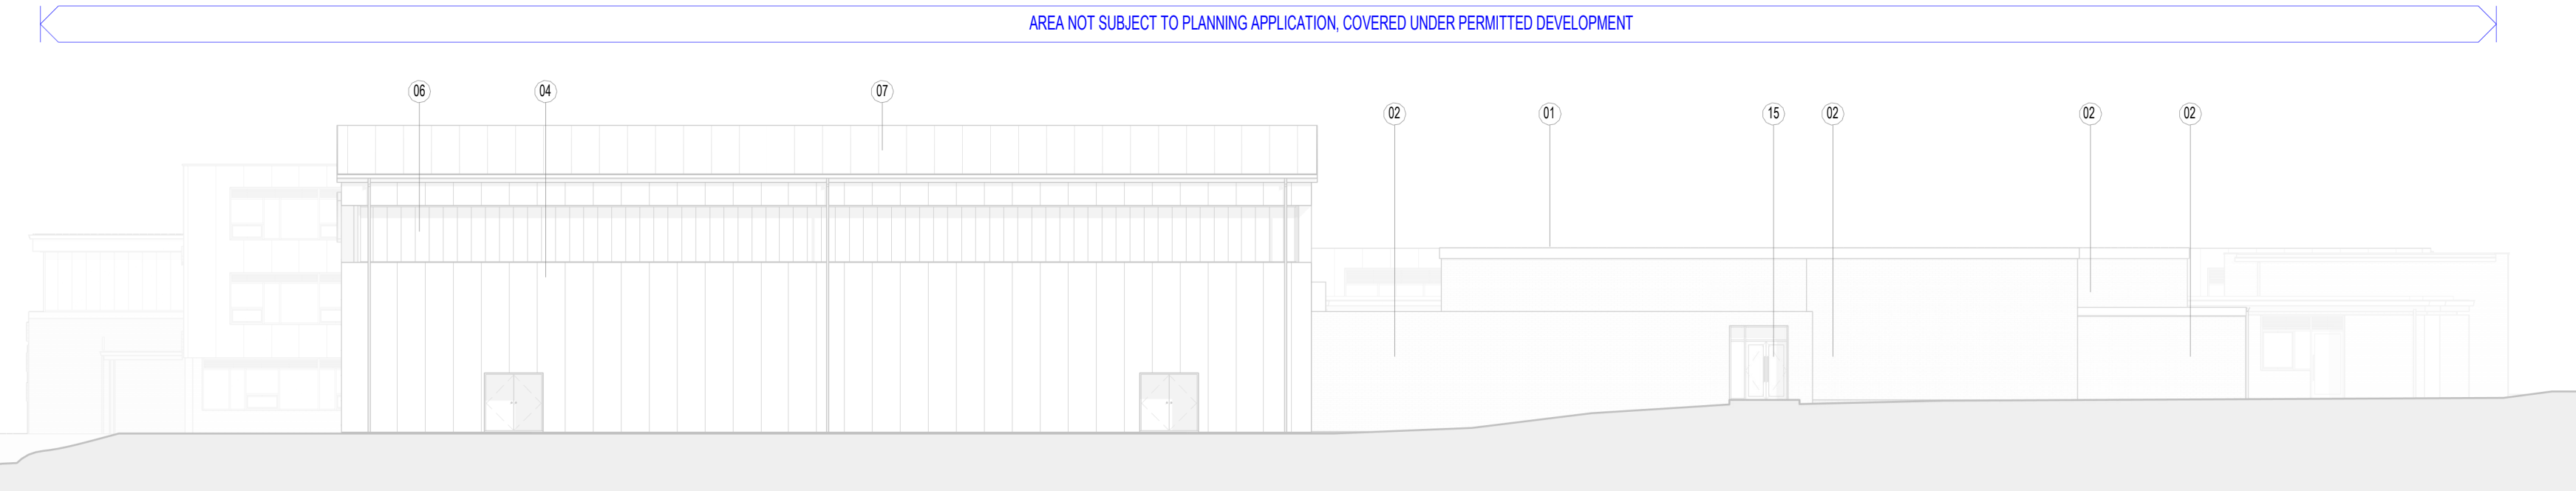


Proposed East Elevation
1:200

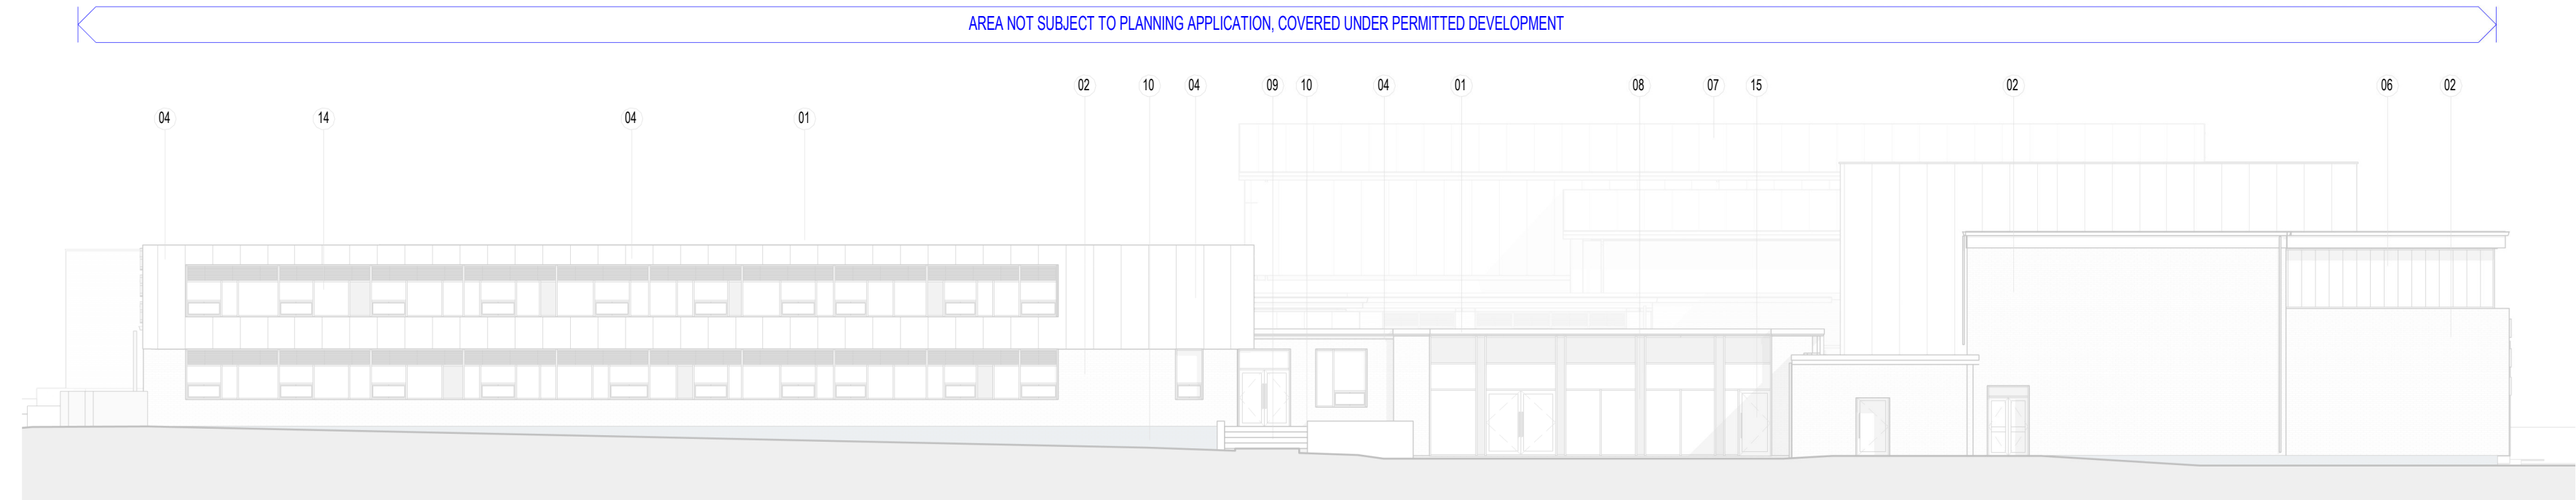

Proposed West Elevation
1:200

PROPOSED MATERIALS:

01. Reinforced Bitumen Roof with Insulation - Ss_30_40_30_71
02. Brick Slips & External Wall Insulation - Ss_25_45_70_55
03. ~~Render & External Wall Insulation with Mastic - Ss_25_45_70_55~~
04. Composite PPC Flat Aluminium Insulated Cladding Panels - Ss_25_20_14_54
05. ~~Louvre Panel Cladding - Ss_30_50_40_04~~
06. Multi-Wall Opaque Panel - Ss_25_10_35_97
07. Kingspan Standing Seam Roof Panel KS1000 - Ss_30_40_55_54
08. Champagne Coloured Textured Steel Cladding Panels - Ss_25_20_14_54 Type B
09. Existing Steps Removed and Replaced with new Concrete Pavers - Ss_30_14_15_16
10. New Raised Planters Constructed from Charcoal Engineering Brick - Ss_25_13_50_51
11. New Concrete Ramps Constructed with Coloured Brick Retaining Walls and PCC Copings - Ss_25_13_50_51
12. Existing Canopy Removed and Replaced with New Polycarbonate Canopy - Ss_20_10_70_62
13. ~~New PV installation with Proprietary Non-penetrating Fixings by Roof Manufacturer - Ss_30_40_30_71~~
14. New Windows - Ss_25_30_95_26
15. New Doors - Ss_25_30_20_22
16. ~~Existing Masonry to be Painted with Keim Mineral Paint - Ss_25_45_70_55~~
17. New well mesh fencing
18. ~~Flat roof light - Ss_30_30_72_72~~

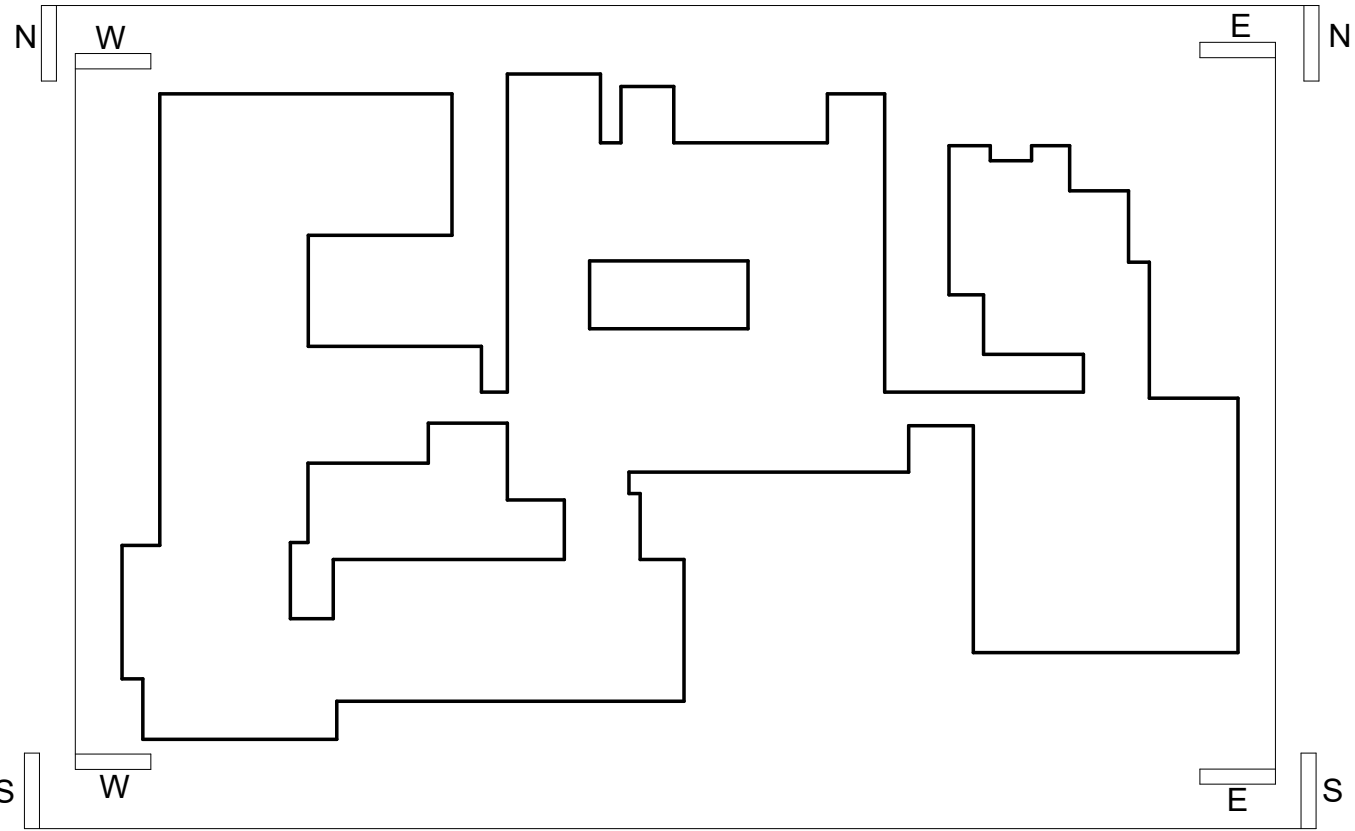

P08	PLANNING APPLICATION SUBMISSION JS JU KJ	19/07/2023
C00	Issued for Construction RE JU KJ	26/06/2023
P07	Window & Brise soleil removed JU KJ KJ	28/03/2022
P06	Elevations updated to include NZC amendments JU KE CE	11/02/2022
P05	Material 06 amended in legend JU KJ CE	21/12/2021
P04	Legend updated & General amendments JU KJ CE	15/12/2021
P03	Elevations amended following VE exercise RE KJ CE	22/11/2021
P02	Issued for Planning RE KJ MWR	22/10/2021
P01	Stage 3 Issue JU KJ MR	27/09/2021
REV	DESCRIPTION DRAWN BY CHECKED BY APPROVED BY	DATE
RIBA PLAN OF WORK 2013 WORKSTAGE	LEVEL OF MODEL DEFINITION (LoD)	
Stage 5 - Construction	LoD 3 - Approximate Model	
PURPOSE OF ISSUE - SUITABLE FOR...	BS1192 STATUS	
Construction	Status S1 - Coordination	

MORGAN
SINDALL

lawrayarchitects
penseiri

CARDIFF 029 2052 8140
LONDON 0207 138 3560
WREXHAM 01978 357 887
www.lawray.co.uk

CLIENT
Morgan Sindall

PROJECT TITLE
Pen Y Dre Campus

DRAWING TITLE
Proposed Elevations and Sections

PROJECT No 19473 SCALE @ A1 1:200

DRAWING No	PROJECT	ORIGINATOR	VOLUME	LEVEL	TYPE	ROLE	NUMBER	REVISION
05/18/2027 04/20/2018 05/18/2020	26Z006-LAW-X-XX-DR-A-062-0001	P08						

DO NOT SCALE
Any discrepancy or query concerning this drawing should be referred to the Architect
Copyright © LAWRAY LIMITED
Registered Office: Greenmeadow Springs, 1 Cae Gwynedd, Trefyniwl, Cardiff CF15 7AB
Reg. Co. No. 2724178, VAT Reg. No. 134 2148 06