


PROPOSED EAST AND WEST ELEVATIONS

Architectural drawing showing the proposed east and west elevations of a building. The drawing includes a large tree on the left, a building with a chimney and various windows/doors, and a neighboring building on the right. Numbered callouts (1-6) identify specific features. A small area is labeled "40.398 m²".

Scale 1:100@A3

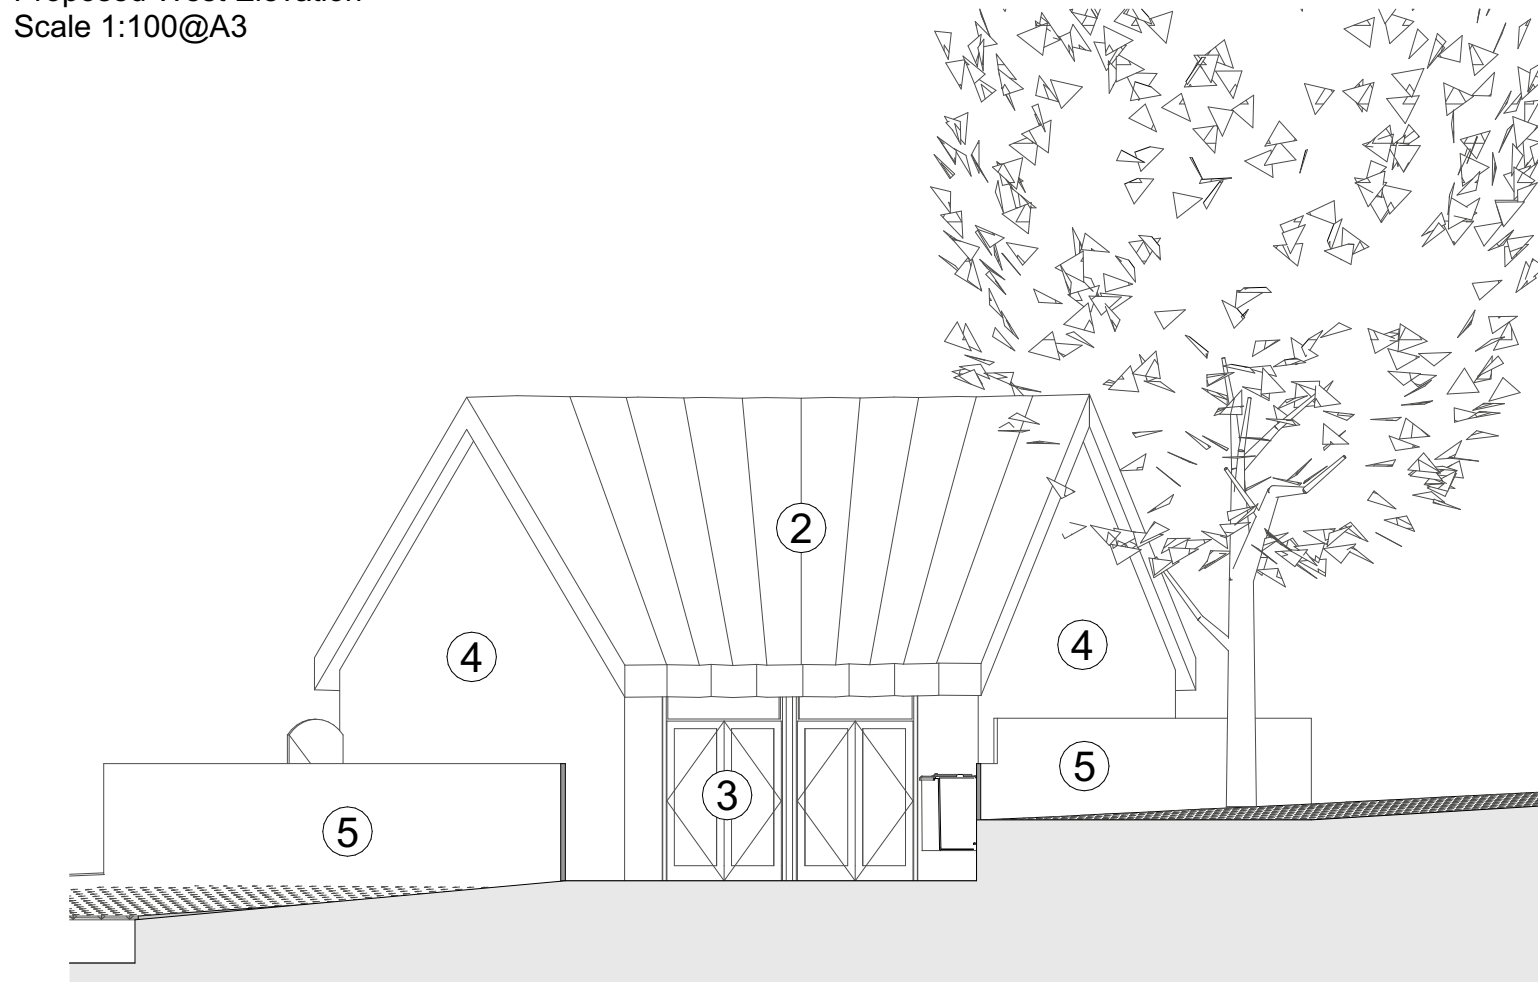

Scale 1:100@A3



Revisions

--	--	--

Planning

 VISION MILL
ARCHITECTS LIMITED
LEARNING - LIVING - PLAYING - WORKING
15 Gloucester Street, Stroud, Gloucestershire, GL5 1QG
01453 780074
info@visionmillarchitects.co.uk

 VISION MILL
ARCHITECTS LIMITED
LEARNING - LIVING - PLAYING - WORKING
15 Gloucester Street, Stroud, Gloucestershire, GL5 1QG
01453 780074
info@visionmillarchitects.co.uk