



- Materials Key
- 1. Render
 - 2. Standing seam zinc
 - 3. Aluminium Composite Doors
 - 4. Aluminium Composite Windows
 - 5. Timber Fence
 - 6. Metal Flue

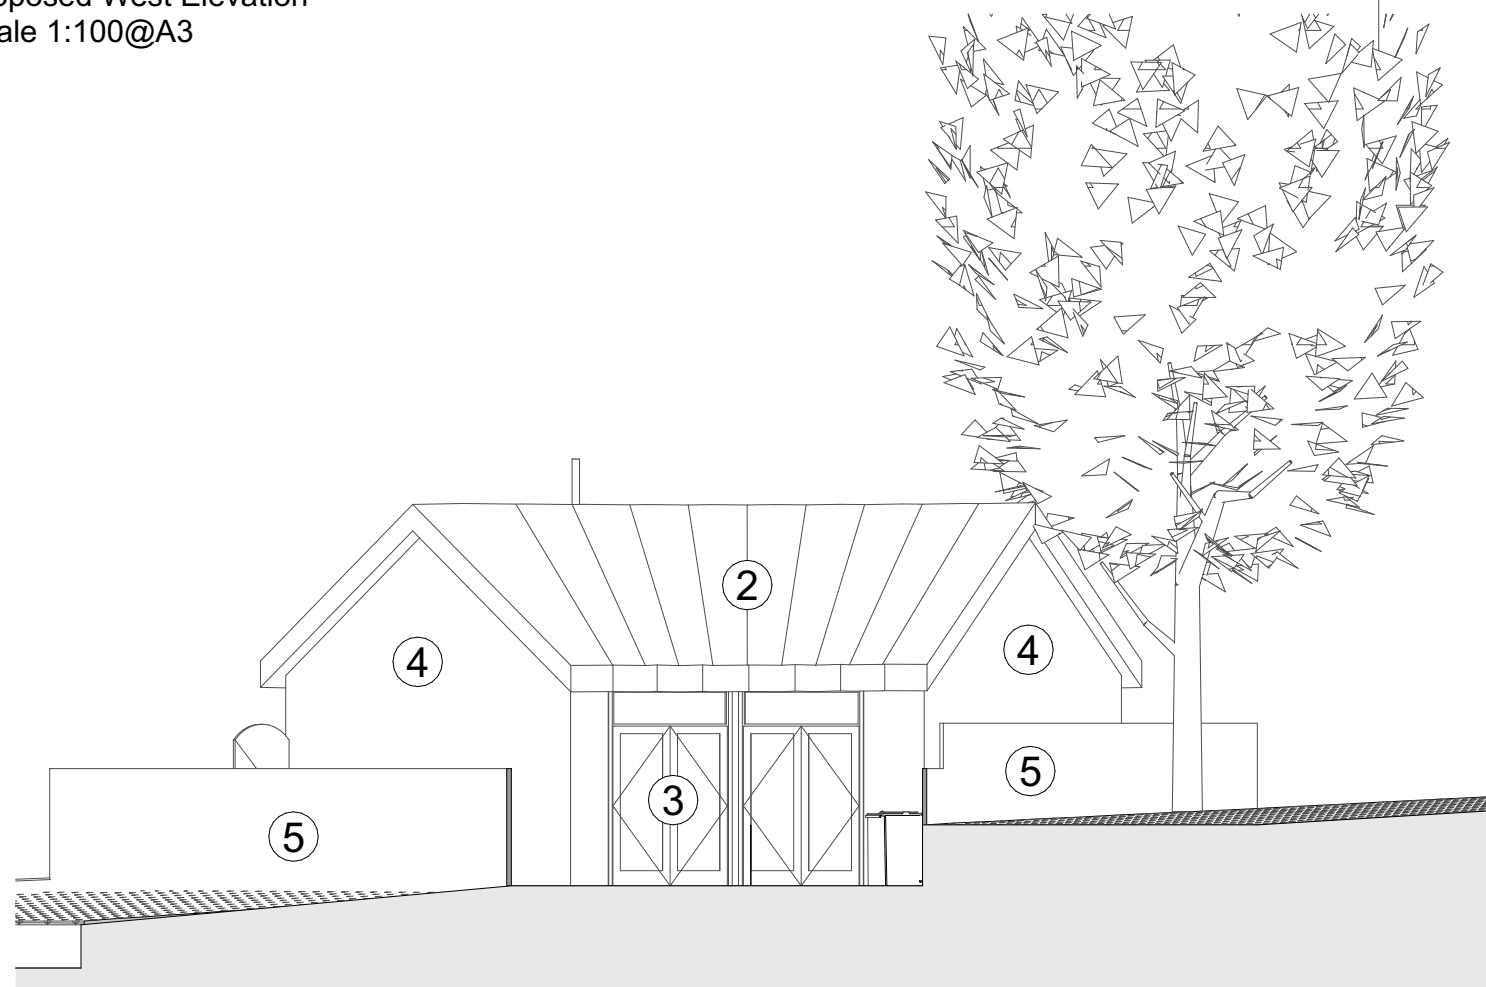

Proposed West Elevation
Scale 1:100@A3



Proposed East Elevation
Scale 1:100@A3

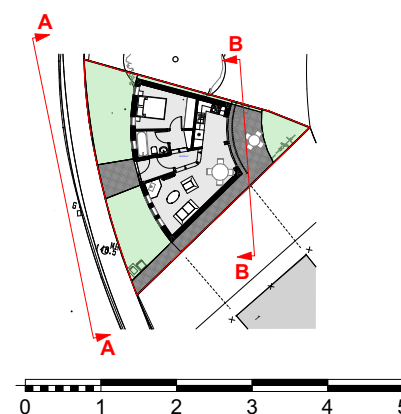

This drawing is copyright and must not be reproduced without the written consent of Vision Mill Architects Ltd. Do not scale from this drawing. All dimensions to be checked on site prior to commencement of works, any discrepancies to be reported to Vision Mill Architects Ltd. immediately.

Revisions

Name	Date	Notes
C	12/04/21	Roof Ridge Level lowered

Project No. 2020-13
Project: Aberfan Fawr
Client: Mr. Damon Owens
Drawing Title:
Drawing Number: P060
Job No.: 2020-13 Scale: 1:100 @ A3
Date: 12/04/21 Revision: C
Drawn By: RRS Checked By: NM

