


EXISTING  
SOUTH ELEVATION  
OF THE FORMER TRADING  
LIBRARY

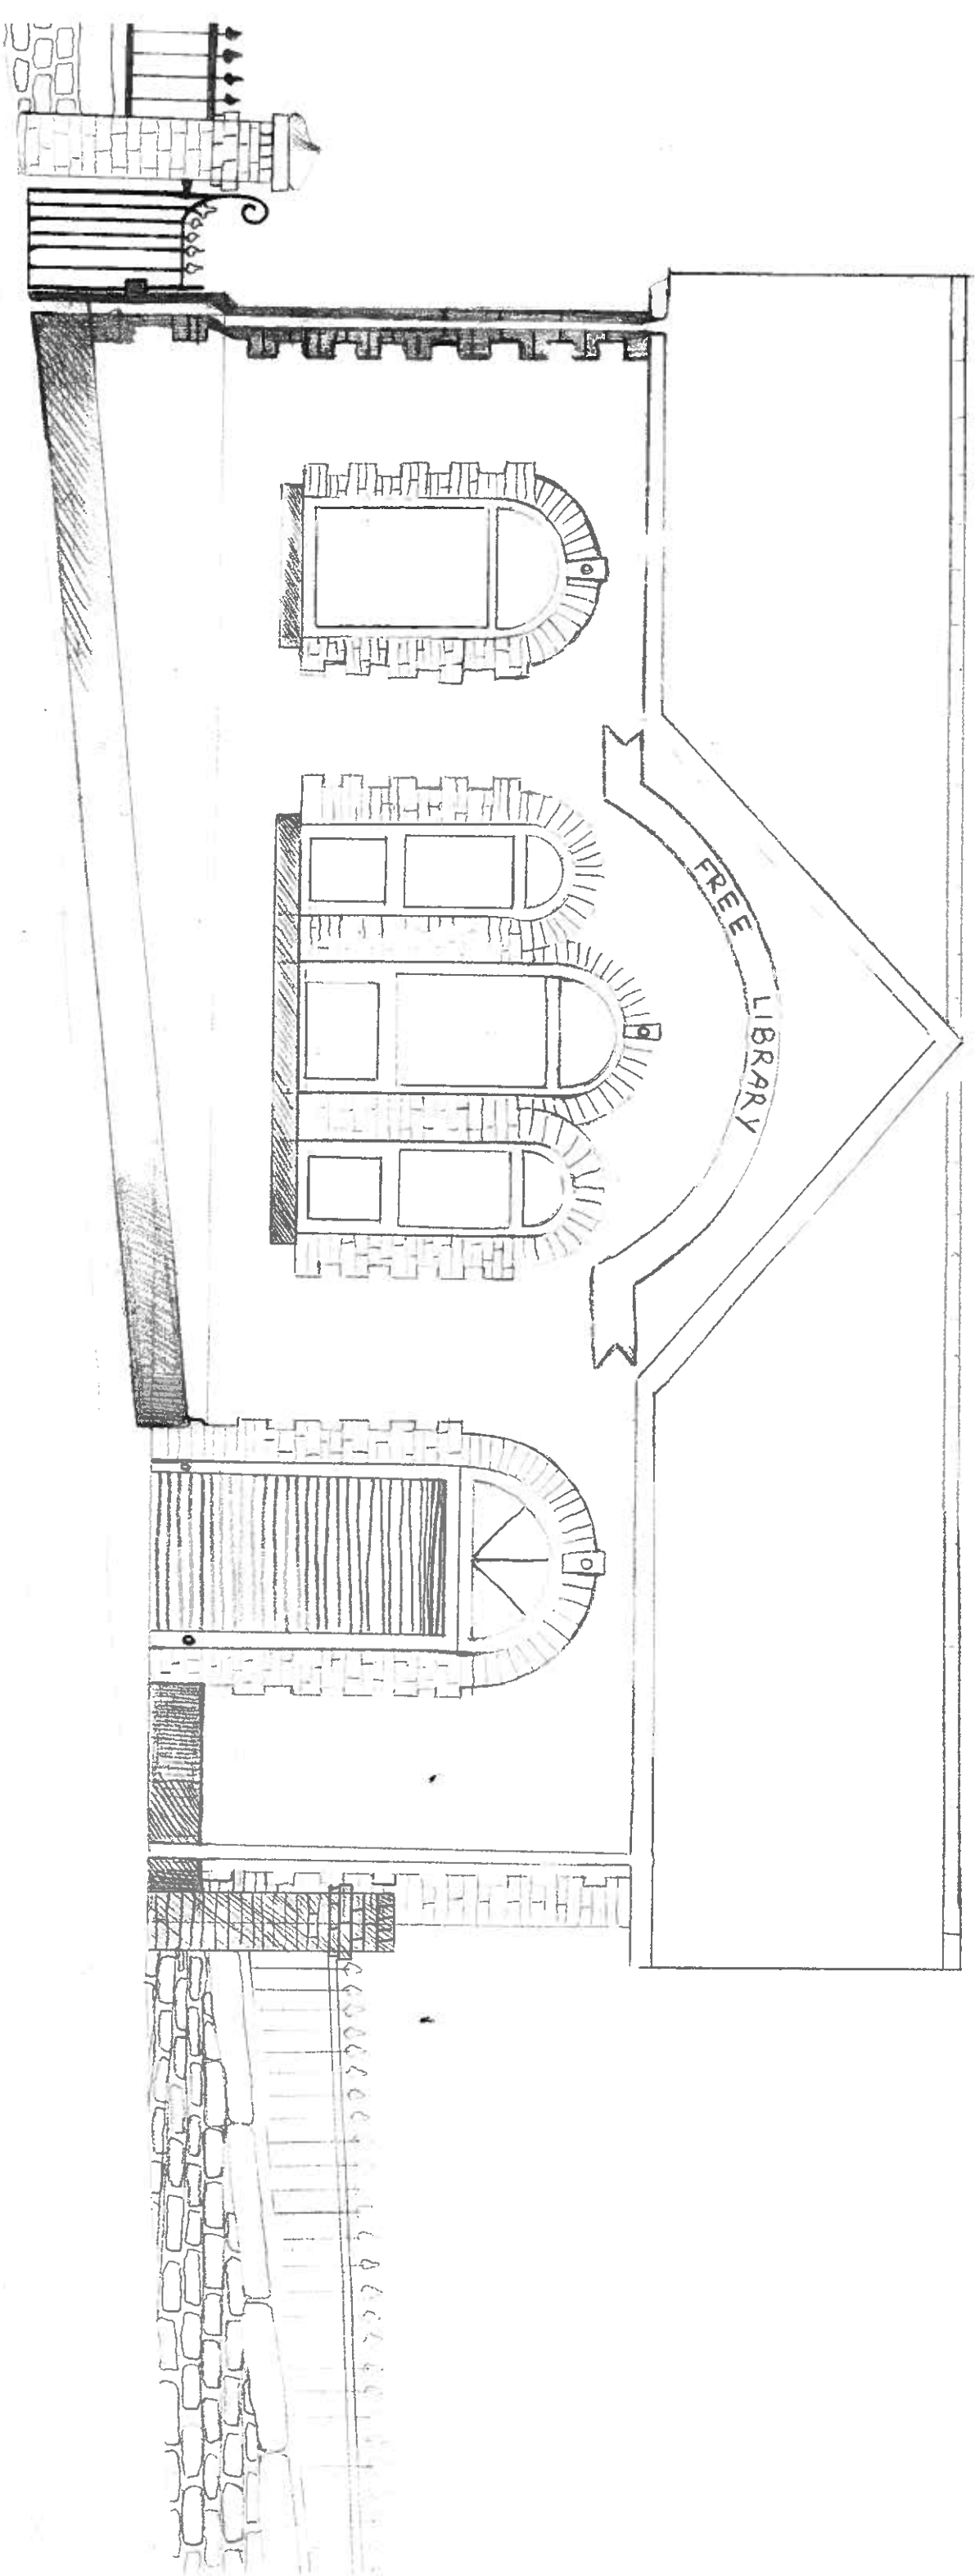

\*ENDS CONSIST OF ORNATE BRICK VILLARS

SOUTH ELEVATION RENDERED AND PAINTED CREAM, TILED ROOF COMPLETE GUTTER AND FACIA (WHITE)  
QUOINS AT BOTH CORNERS AND SURROUNDING ALL WINDOWS AND DOORS IN RED BRICK  
ALL WINDOWS IN UPVC AS WELL AS DOUBLE UPVC DOOR BEHIND ROLLER SHUTTER DOOR  
BLACK IRON RAILING AND GATE ON THE WEST SIDE, STONE WALL AND IRON RAILING ON THE EAST\*

TITLE: EXISTING SOUTH ELEVATION OF THE FORMER TRADING LIBRARY

AGENT: LOUISE TAYLOR

SCALE: 1:200 DATE: MAY 2014

NO: 07847615072