


WEST ELEVATION

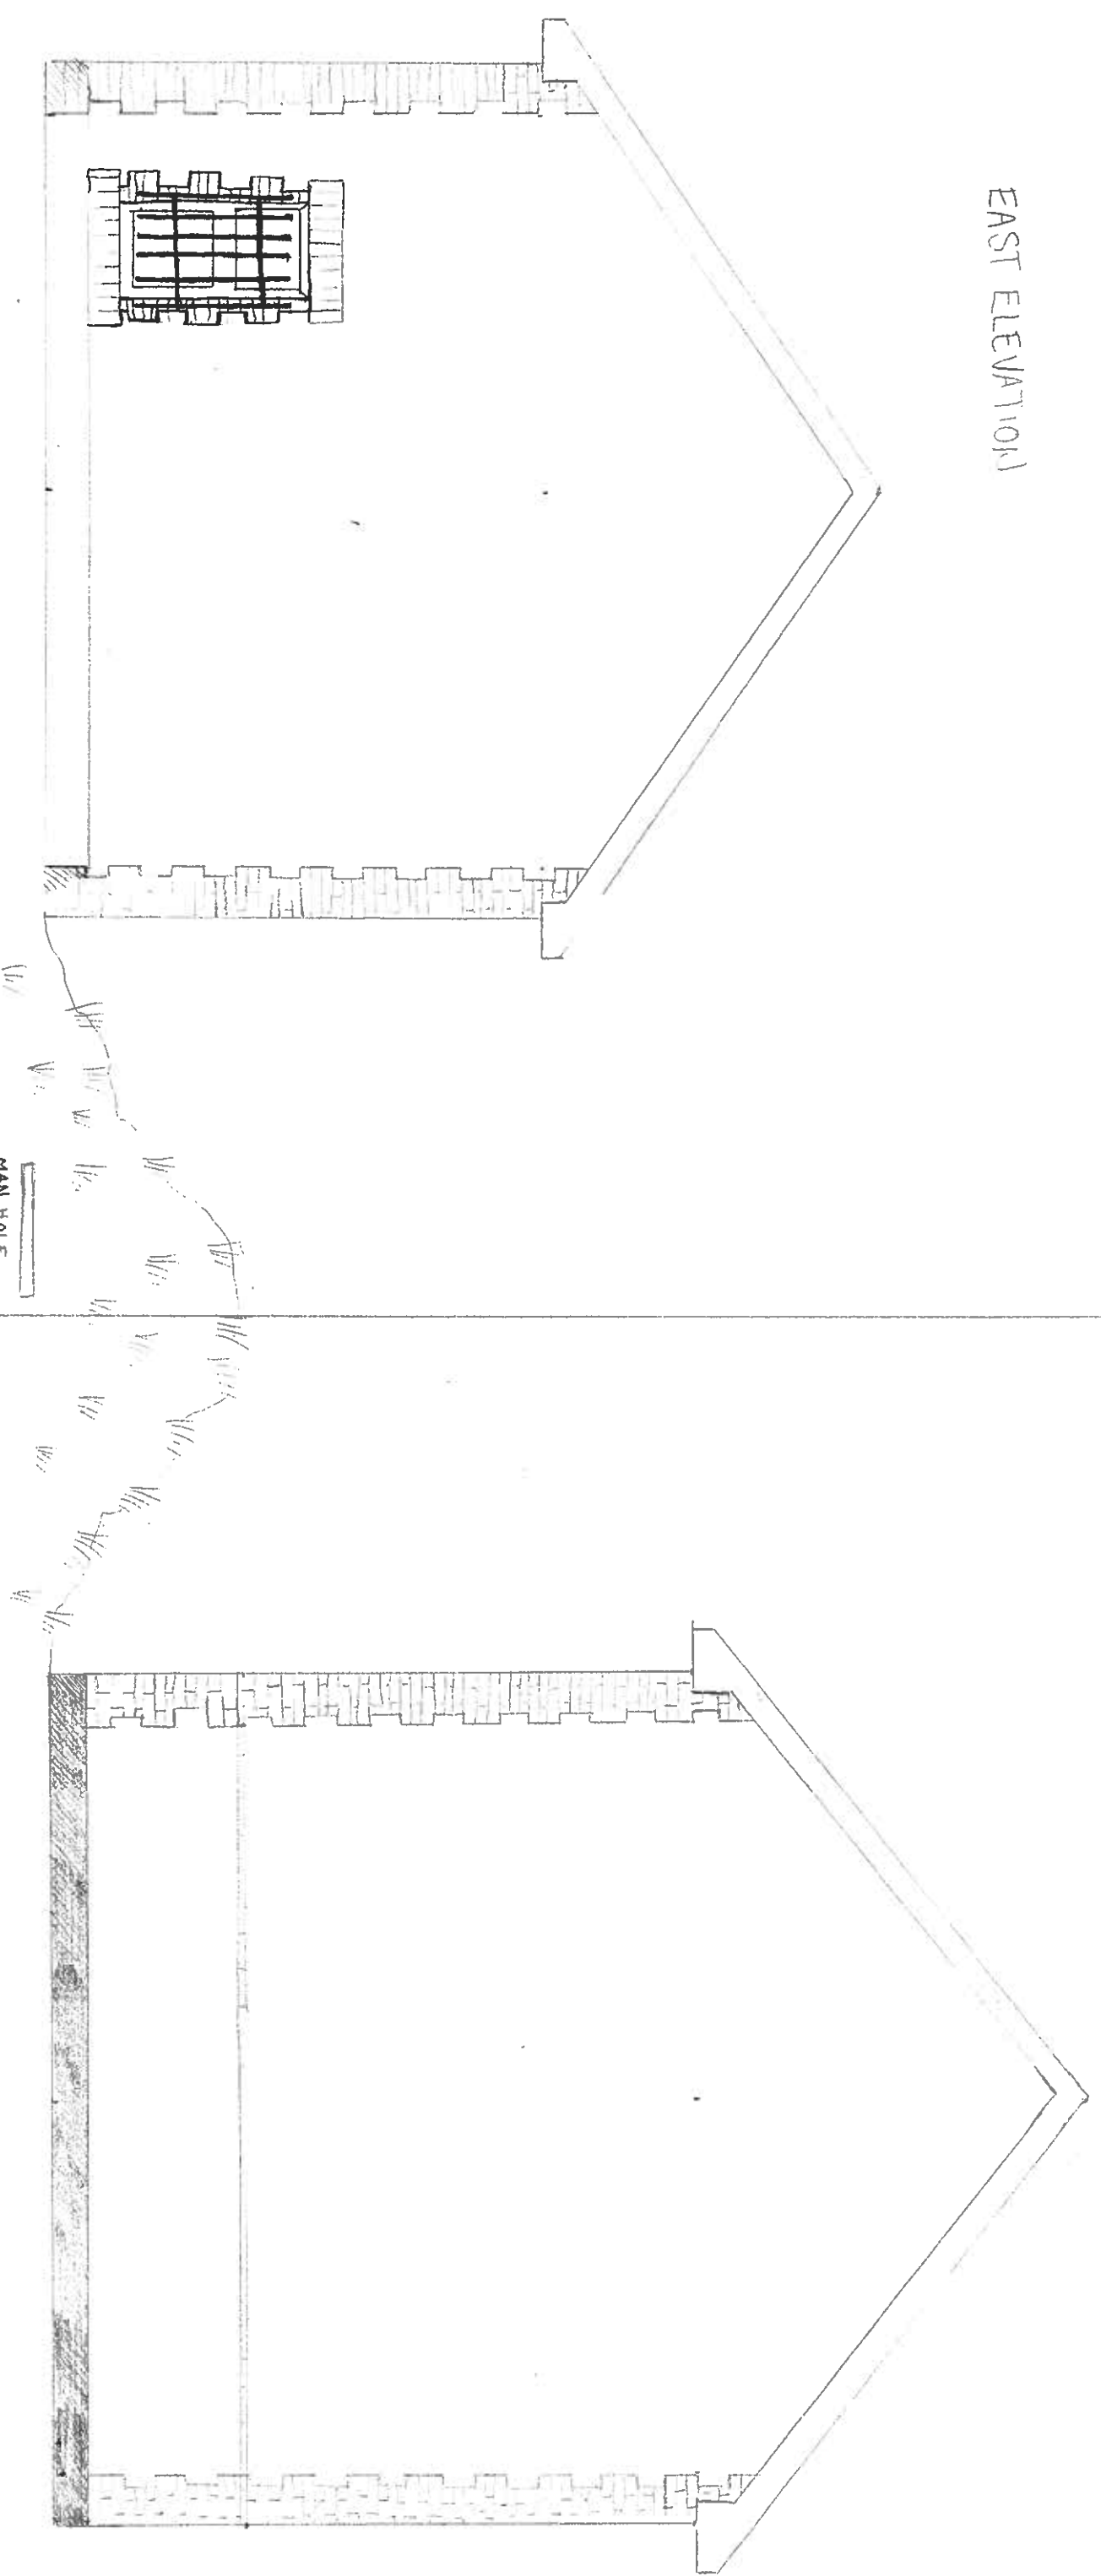

EAST ELEVATION

EAST ELEVATION RENDERED AND PAINTED
FASCIA AND GUTTER IN WHITE
WINDOWS IN UPVC WITH IRON BARS COVERING
SHEDDING LAY TO LAND
QUIONS AT BOTH CORNERS IN RED BRICK

WEST ELEVATION RENDERED AND PAINTED
CREAM
FASCIA AND GUTTER IN WHITE
GAS FIRE VENT IN CAGE
QUIONS AT BOTH CORNERS IN RED BRICK
SHEDDING LAY TO LAND

← WESTERN
POWER
SUB STATION
NORTH WEST CORNER OF PROPERTY

TITLE: EXISTING EAST AND WEST ELEVATIONS OF THE
FORMER TROEDYRHYD LIBRARY

AGENT: LOUISE TAYLOR

SCALE: 1:200 DATE: MAY 2014

NO: 07847-615072