


EXISTING NORTH ELEVATION
OF THE FORMER TROEDYRWILL LIBRARY

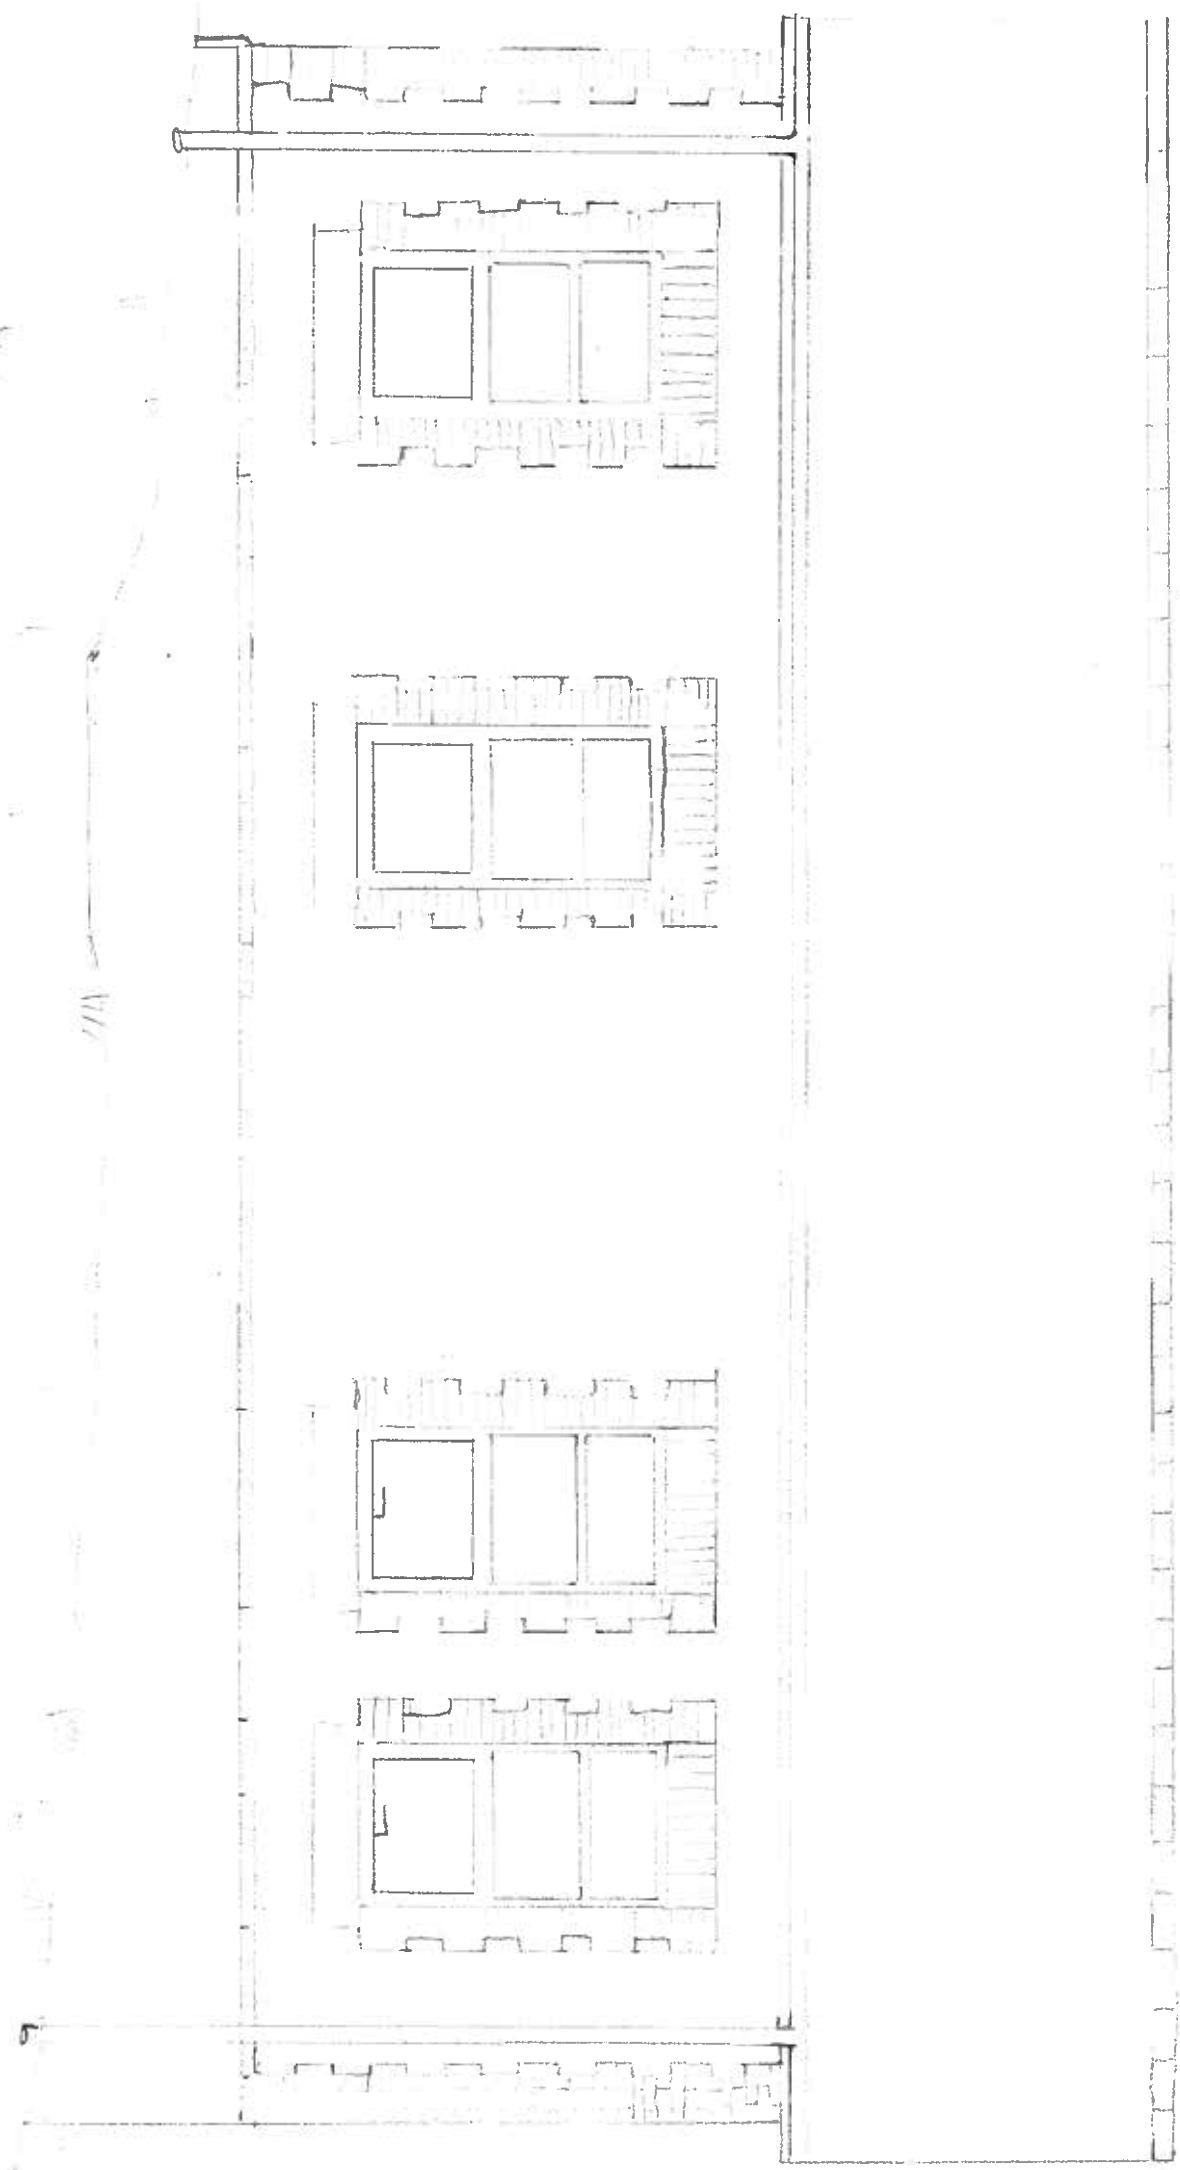

TILE ROOF
~~RED~~ BRICK GUTTERS
WHITE UPVC WINDOWS
GARDEN AREA LAID TO LAWN
WALLS RENDERED AND PAINTED WHITE

TITLE: EXISTING NORTH ELEVATION

AGENT: LOUISE TAYLOR

SCALE: 1:200 DATE: 05/04/2021

NO: 07847 615072