


EXISTING GROUND FLOOR PLAN

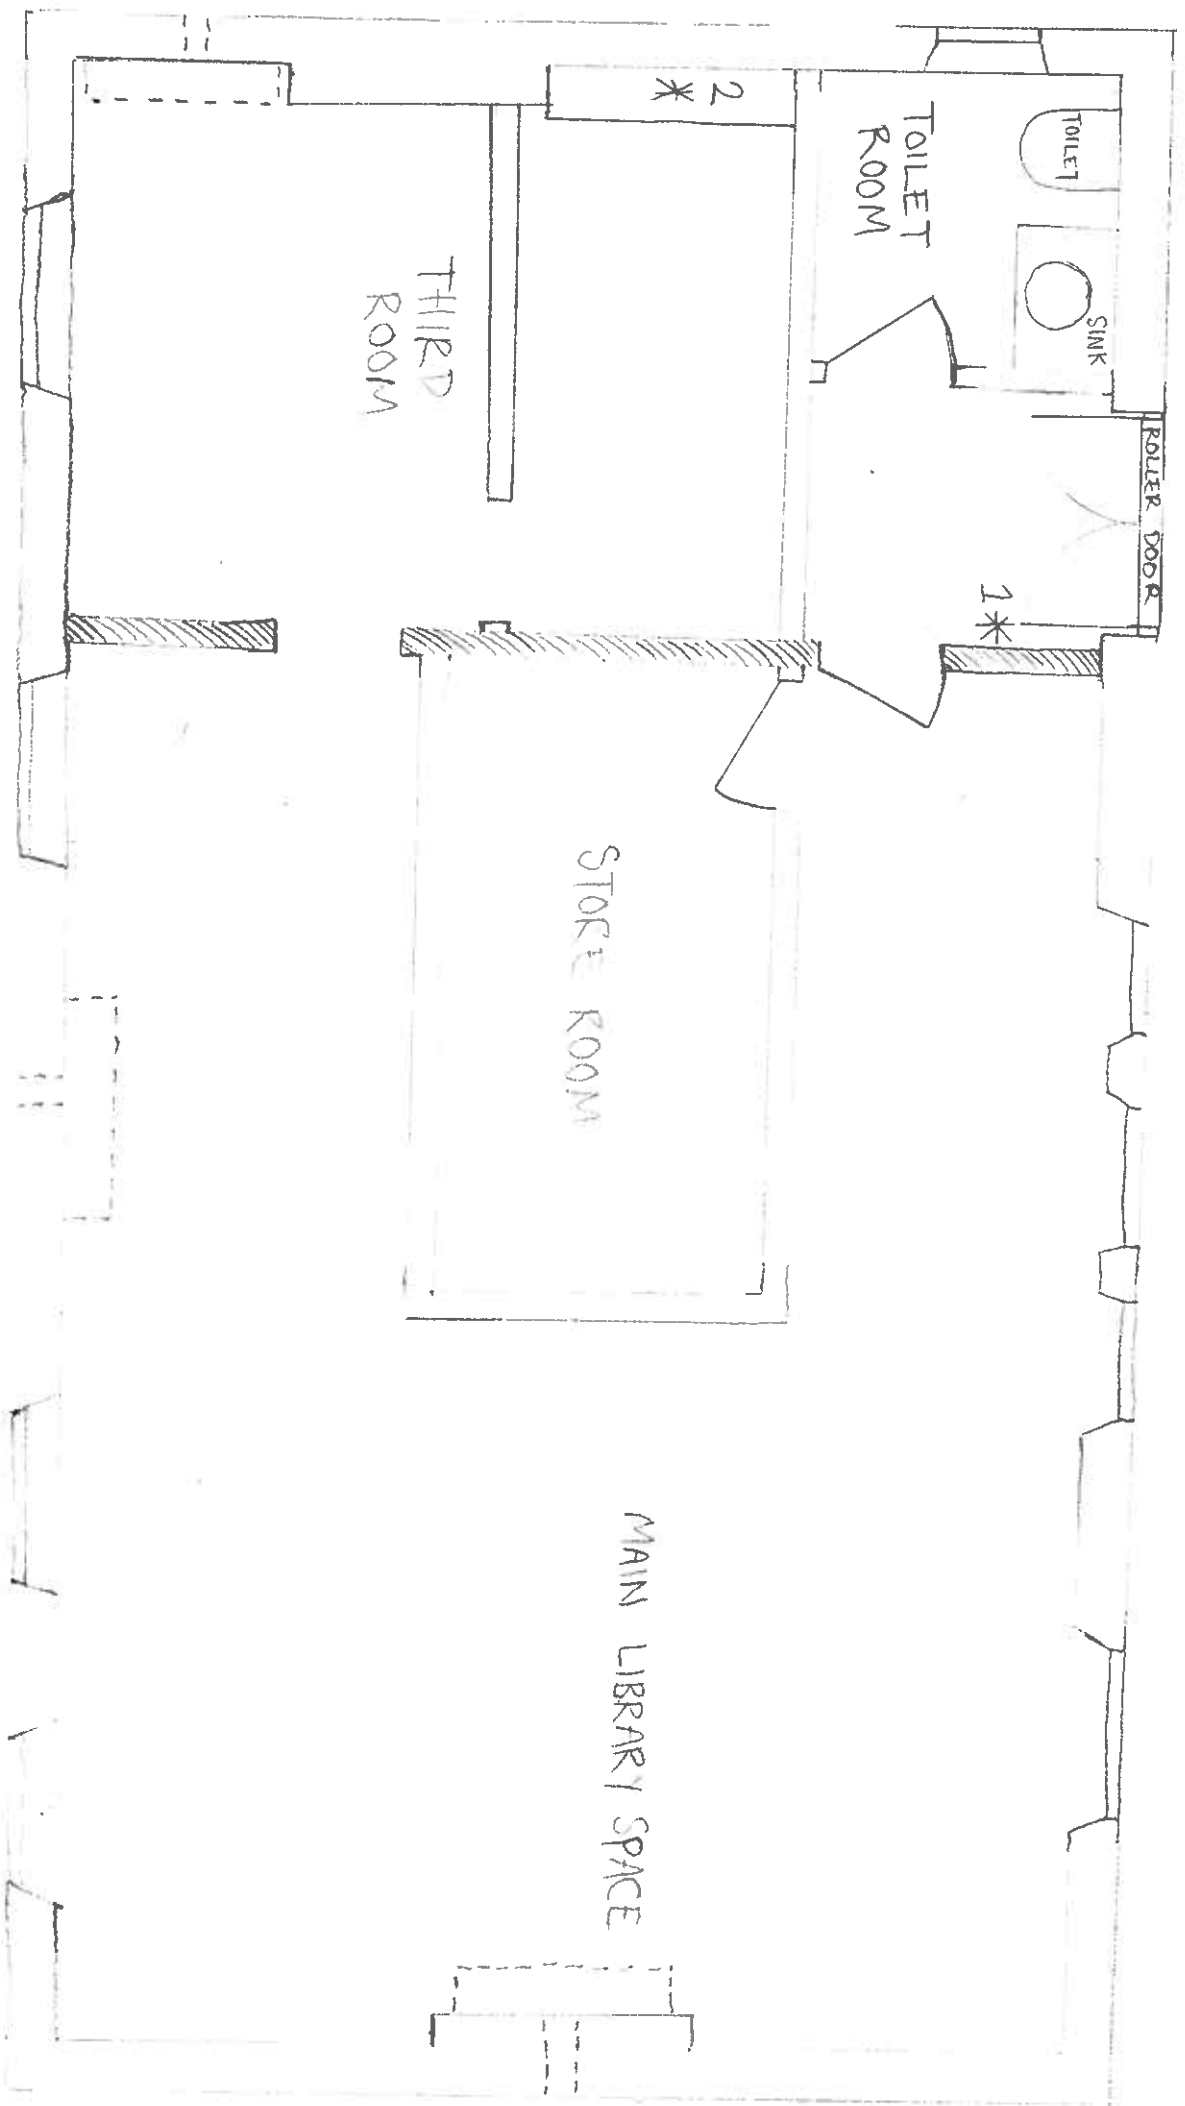

— Solid BRICK INTERNAL WALL

ALL OTHER INTERNAL WALLS ARE TIMBER AND PLASTER PARTITION WALLS

— GAS HEATERS AND FLOE TO OUTSIDE (ALL OUT OF USE)

1* — LOCATION OF LUGGING HOLE
2* — LOCATION OF GAS METER

FLOORBOARDS WOODEN THROUGHOUT, FLOE CHAINS 1000/400/100 WITH THE EXCEPTION OF TOILET AND STOCK ROOM WITH CONCRETE FLOE AND CHAINS.

TITLE: EXISTING GROUND FLOOR PLAN

AGENT: LOUISE TAYLOR

SCALE: 1:200 DATE: MAY 2014

NO: 04847615072