
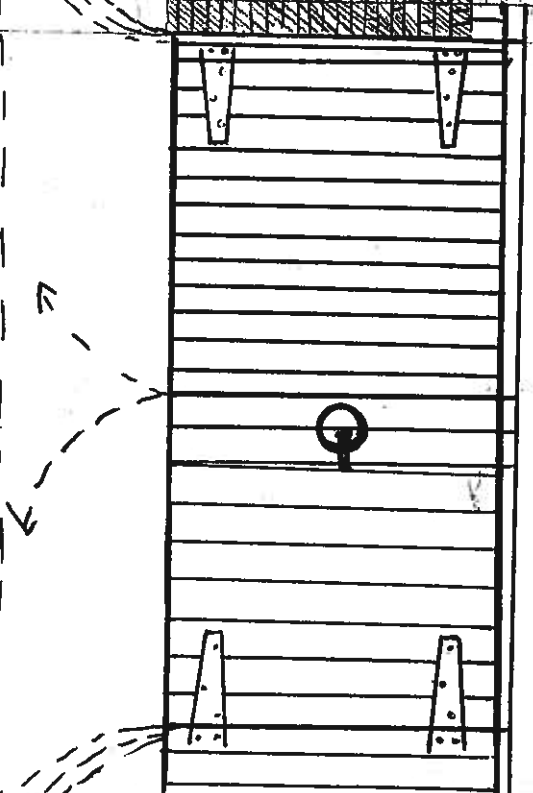


PROPOSED
SOUTH ELEVATION
OF FORMER TROEDYRHILL
LIBRARY

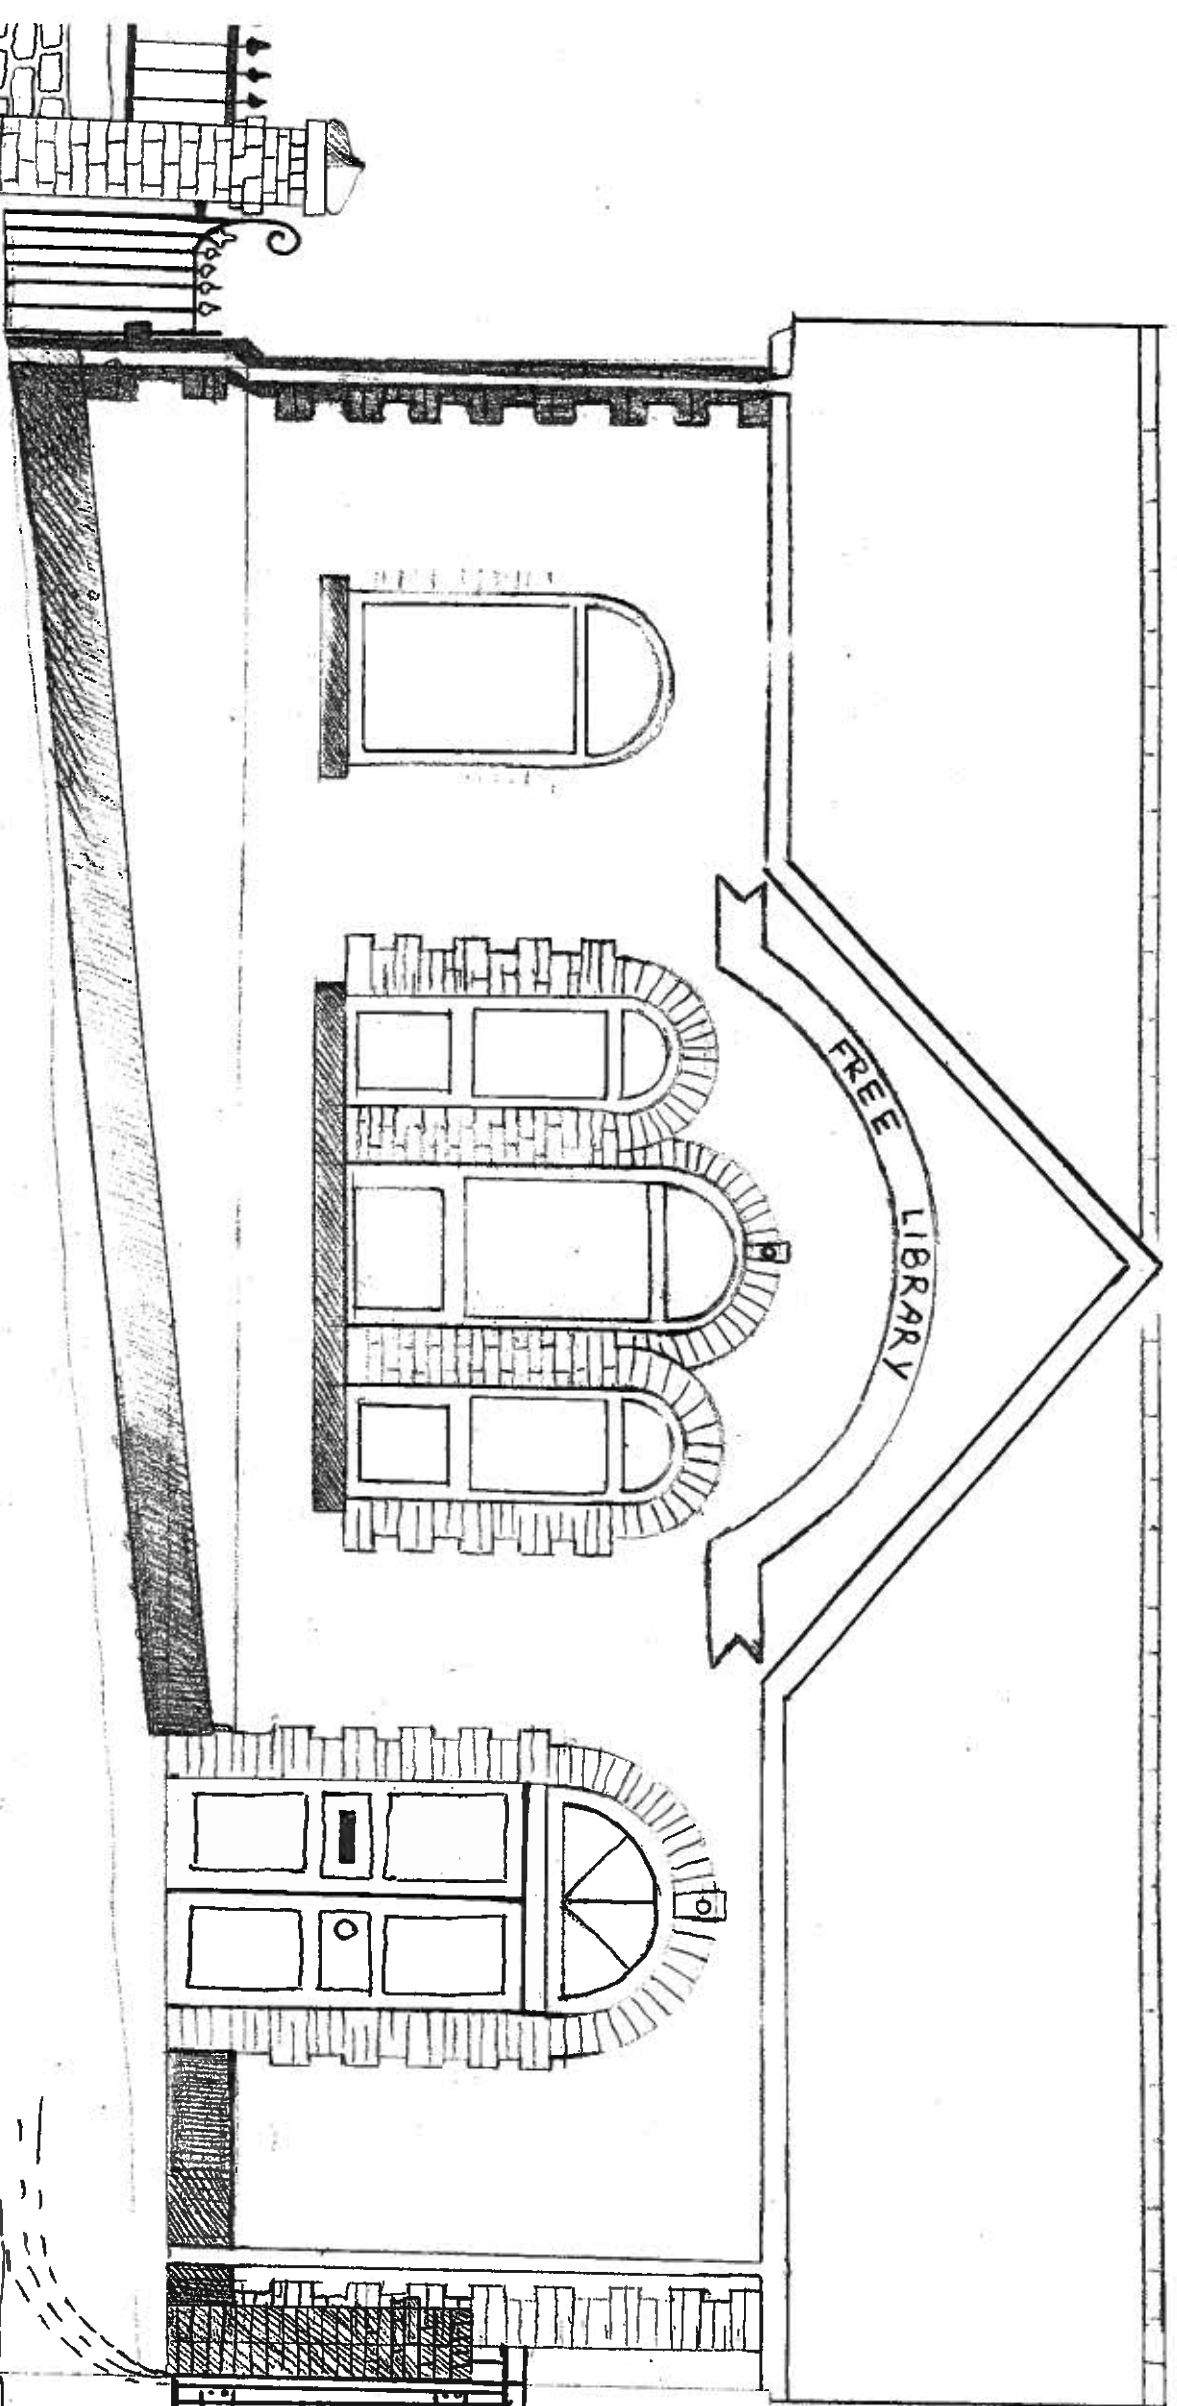

STONE WALL AND RAILING TO THE EAST OF PROPERTY TO BE REMOVED. GROUND LEVELLED AND SEVEN FOOT PANEL WOODEN FENCE AND TWO DRIVEWAY GATES TO BE ERECTED IN THEIR PLACE. GATES AND HINGES WILL BE TRADITIONAL BLACK AND WOOD IN DESIGN. CURB TO BE LOWERED FOR DRIVEWAY ENTRANCE. ROLLER SHUTTER DOOR REMOVED. UPVC DOUBLE FRONT DOORS REPAIRED OR REPLACED. WHOLE FRONTAGE REPAINTED SAME

TITLE: PROPOSED SOUTH ELEVATION	
SCALE: 1:200	DATE: MAY 2014
AGENT: LOUISE TAYLOR	NO: 07847615072