



PROPOSED
EAST ELEVATION
FOR THE FORMER TROEDYKHIW LIBRARY

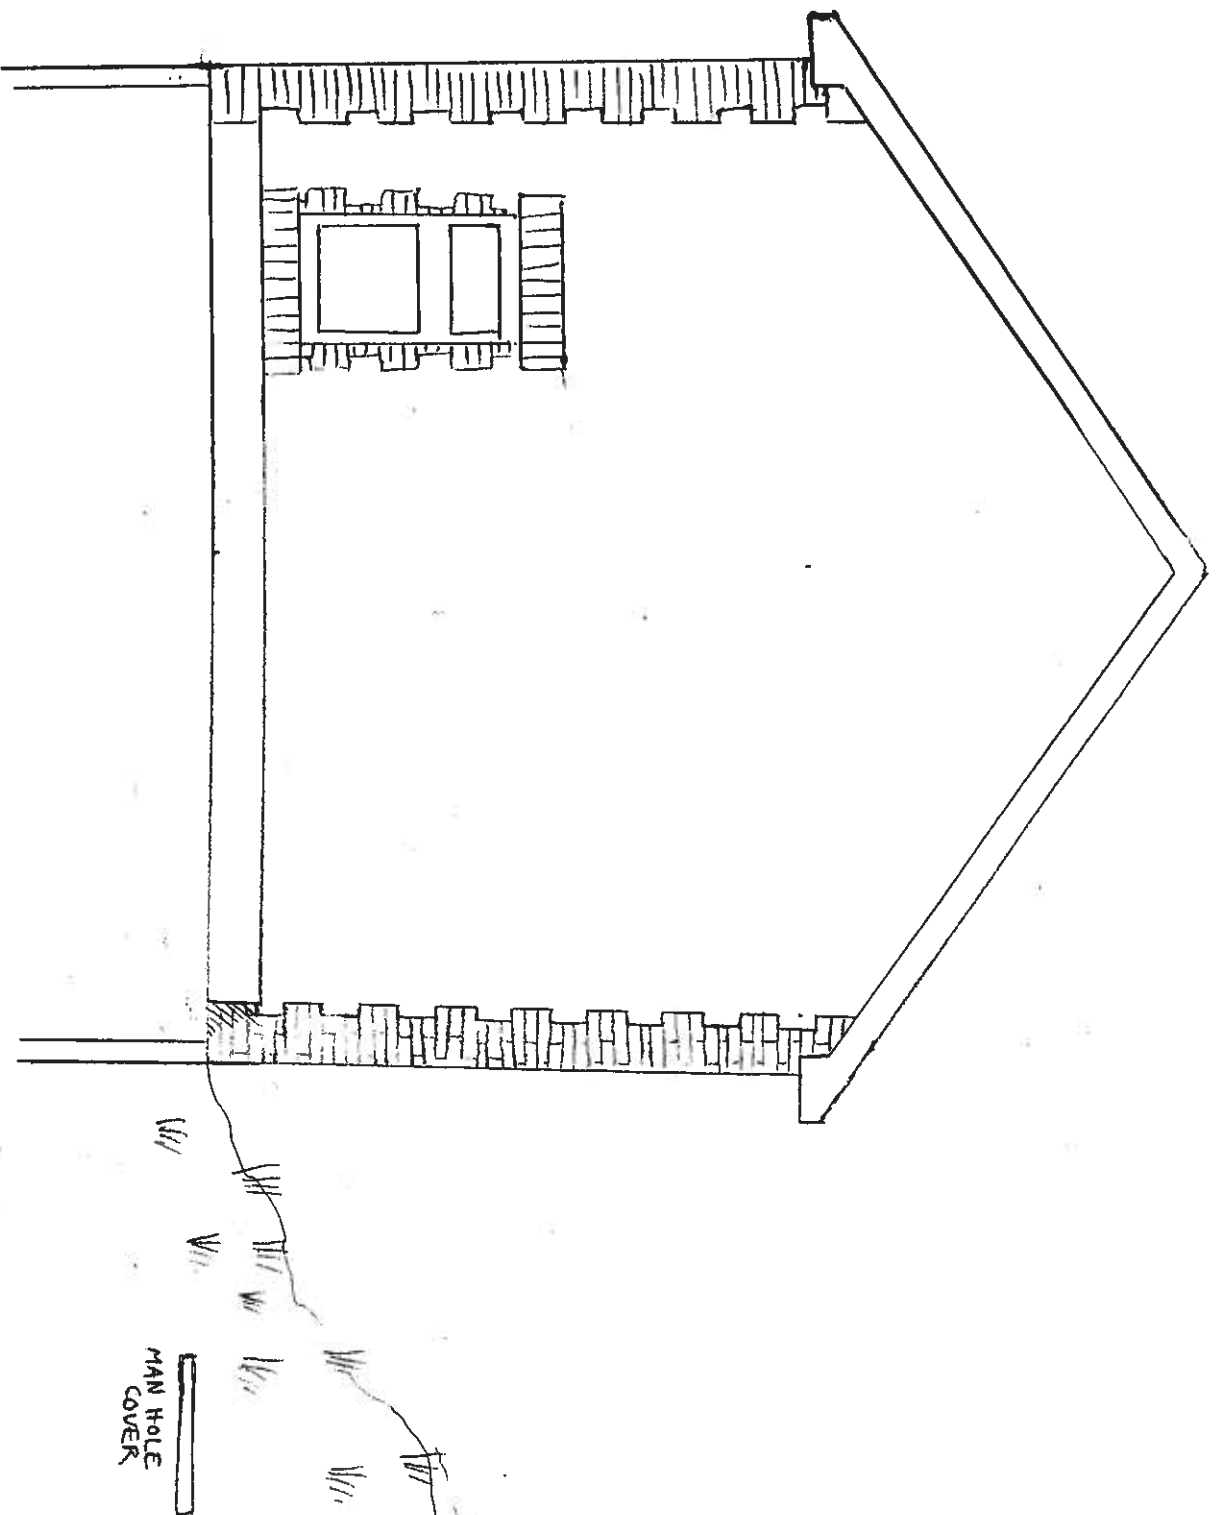

PROPOSED
WEST ELEVATION
FOR THE FORMER TROEDYKHIW
LIBRARY

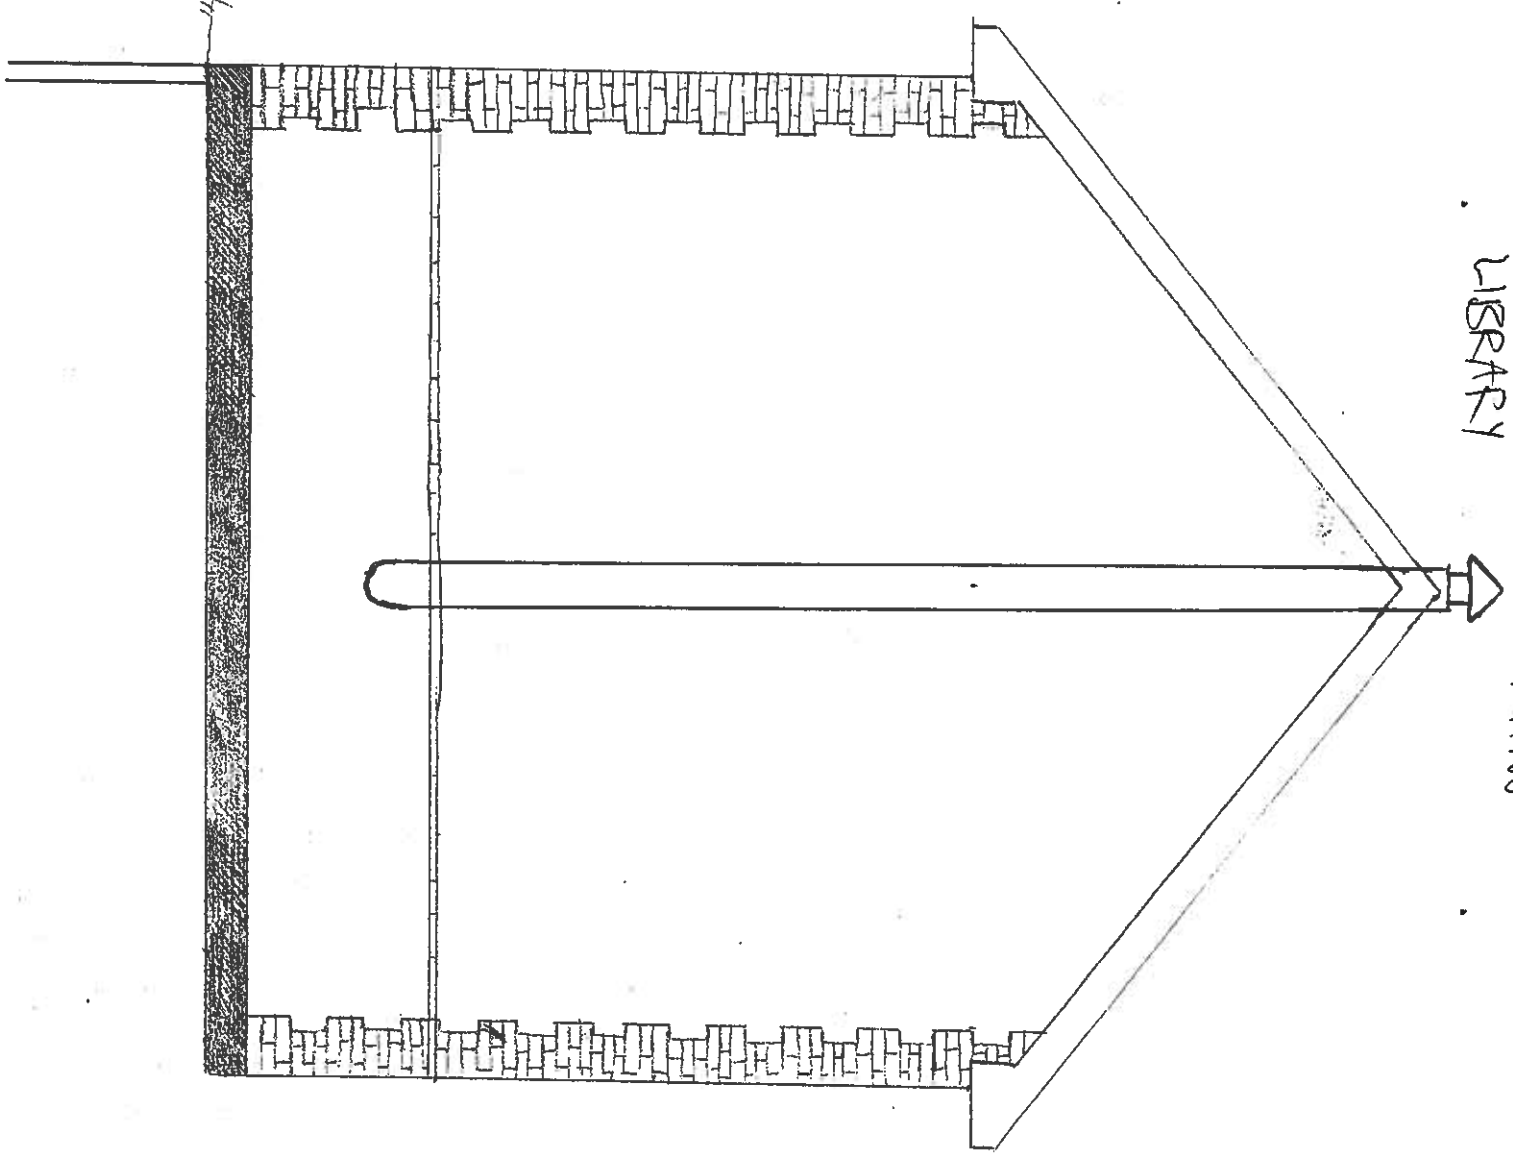

← WESTERN
POWER
SUB STATION
NORTH WEST CORNER OF PROPERTY

BARS TO BE REMOVED FROM WINDOW ON EAST ELEVATION. AREA TO BE LEVELLED ON THIS SIDE TO
PROVIDE TWO PARKING SPACES. WEST ELEVATION TO BE RE-PAINTED SAME FLUE FOR WOOD BURNING
STOVE TO BE ERECTED UP TO THE GABLE OF THE ROOF.

— LINES TO SHOW WHERE THE FENCE WILL JOIN THE BUILDING.

TITLE: PROPOSED EAST AND WEST ELEVATIONS
FOR THE FORMER TROEDYKHIW LIBRARY

AGENT: LOUISE TAYLOR

SCALE: 1:200 DATE: MAY 2014

NO: 07847 615072