


PROPOSED NORTH ELEVATION OF THE FORMER TROEDYRHILL LIBRARY

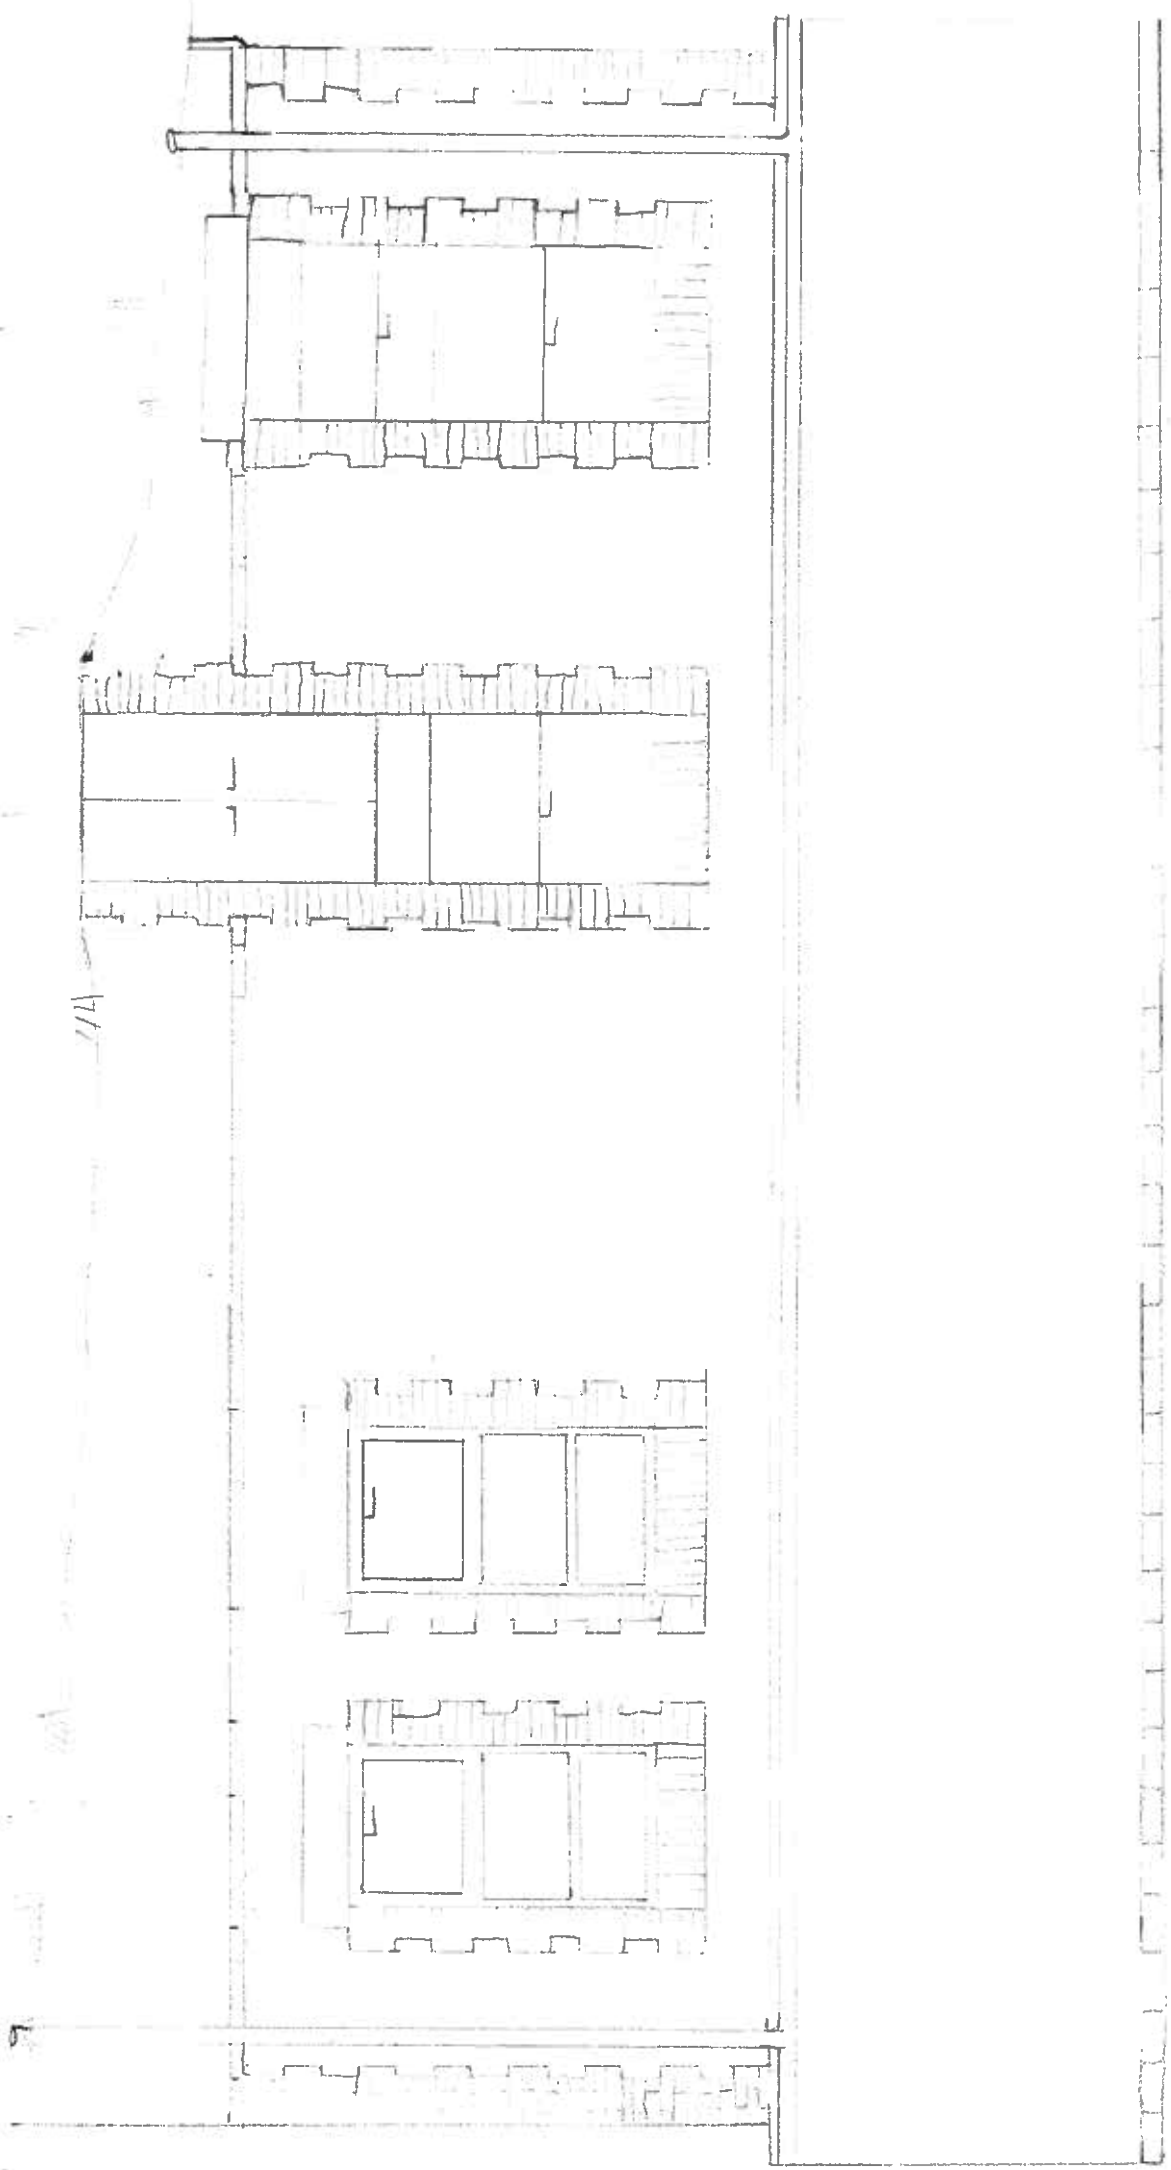

TITLE: PROPOSED NORTH ELEVATION

AGENT: LOUISE TAYLOR

SCALE: 1:200 DATE: 05/04/2021

NO: 07847615072