




North Elevation

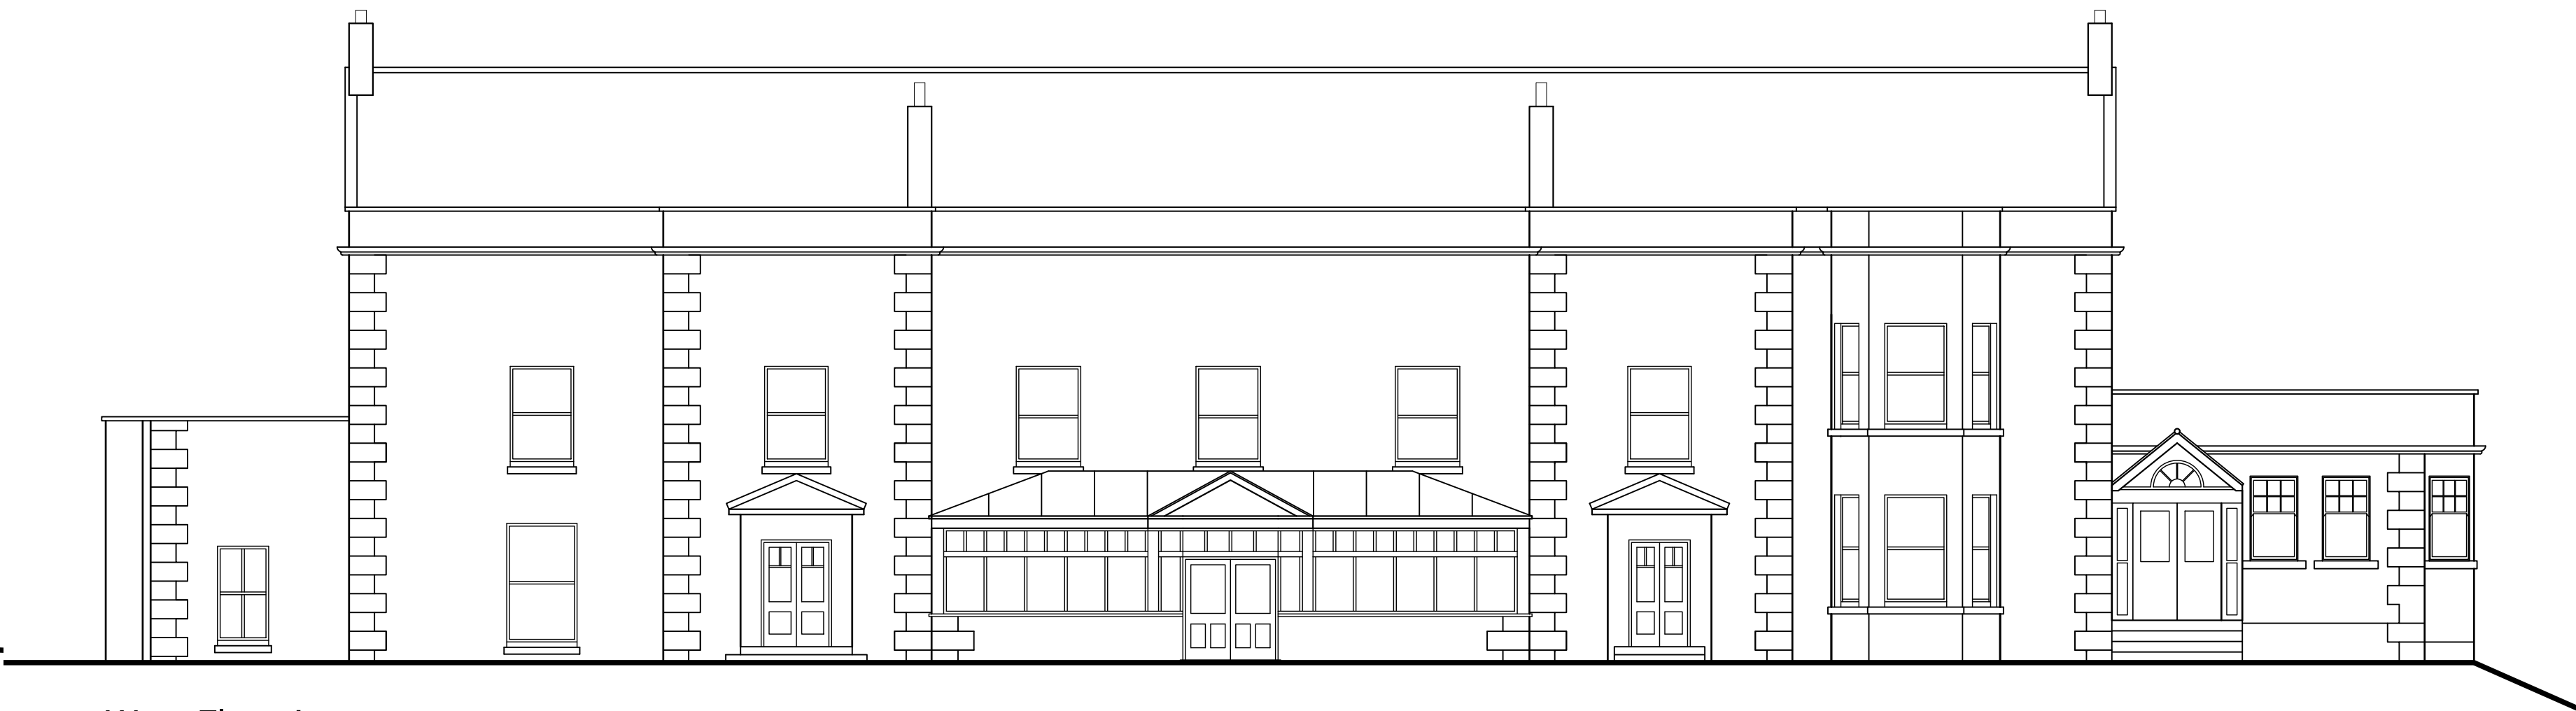


West Elevation



South Elevation



East Elevation

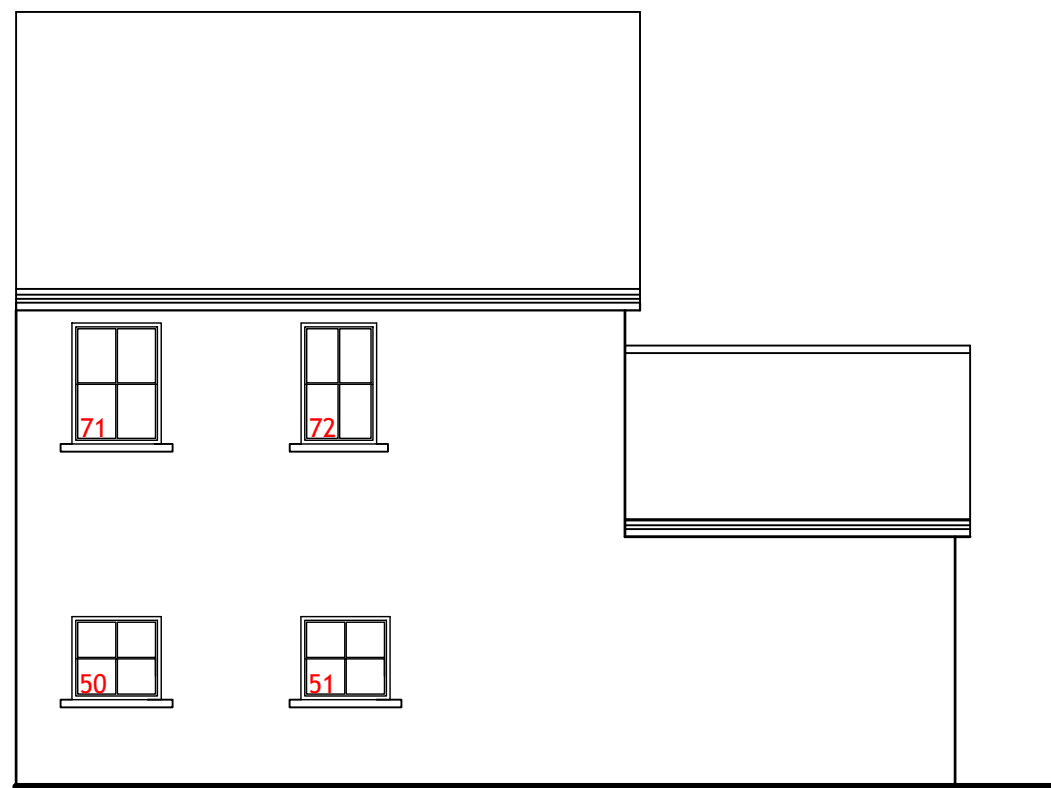

Part South Elevation (Courtyard)

Revision A : (24/10/2019) - Survey information added		Drawn	
Project		Lewis Hudson	
Proposed Window Replacement		Date	Scale(s) @ A1
at: Table Table, Pentrebach House, Merthyr Tydfil		04/09/2019	1:100
Client		Status	
Whitbread Plc		Planning Issue	
Sheet Title		Project No.	Rev
Existing		102:19	A
		Dwg No.	
		10219-HBA-XX-XX-DR-A-001A	