


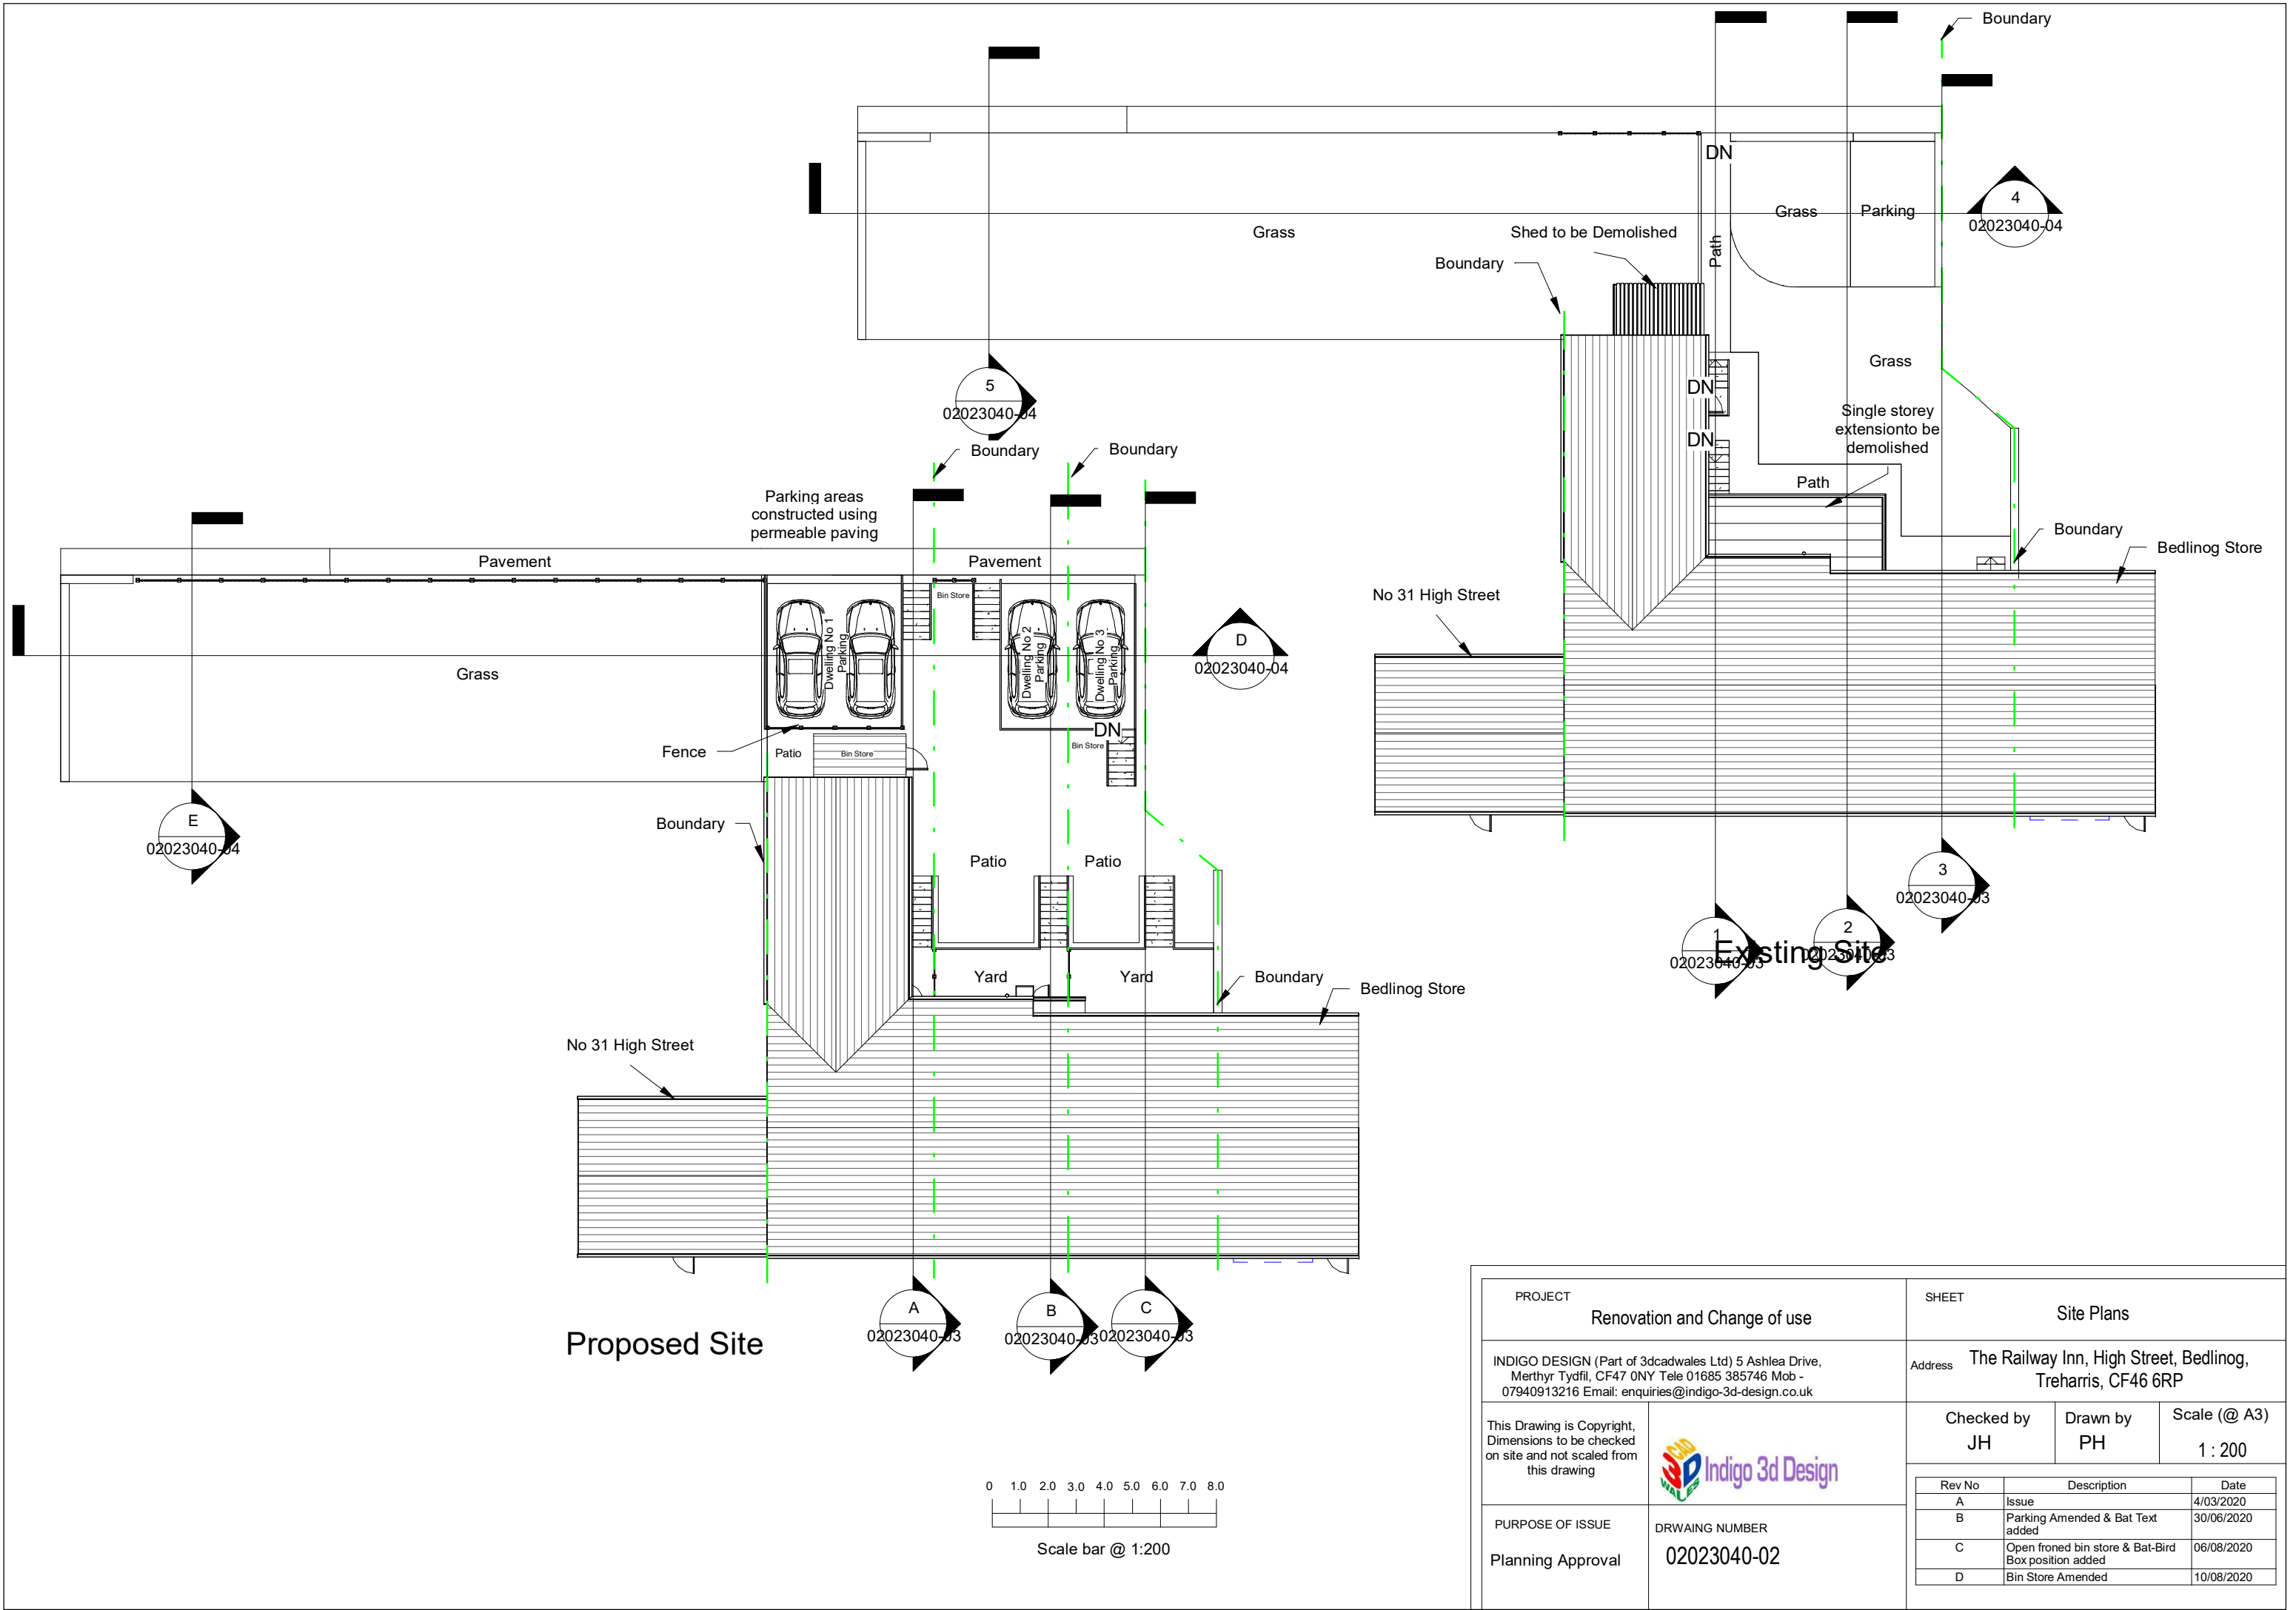

PROJECT Renovation and Change of use		SHEET Site Plans		
INDIGO DESIGN (Part of 3dcadwales Ltd) 5 Ashlea Drive, Merthyr Tydfil, CF47 0NY Tele 01685 385746 Mob - 07940913216 Email: enquiries@indigo-3d-design.co.uk		Address The Railway Inn, High Street, Bedlinog, Treharris, CF46 6RP		
This Drawing is Copyright, Dimensions to be checked on site and not scaled from this drawing		Checked by JH	Drawn by PH	Scale (@ A3) 1 : 200
		Rev No	Description	Date
PURPOSE OF ISSUE Planning Approval	DRWAING NUMBER 02023040-02	A	Issue	4/03/2020
		B	Parking Amended & Bat Text added	30/06/2020
		C	Open froned bin store & Bat-Bird Box position added	06/08/2020
		D	Bin Store Amended	10/08/2020