
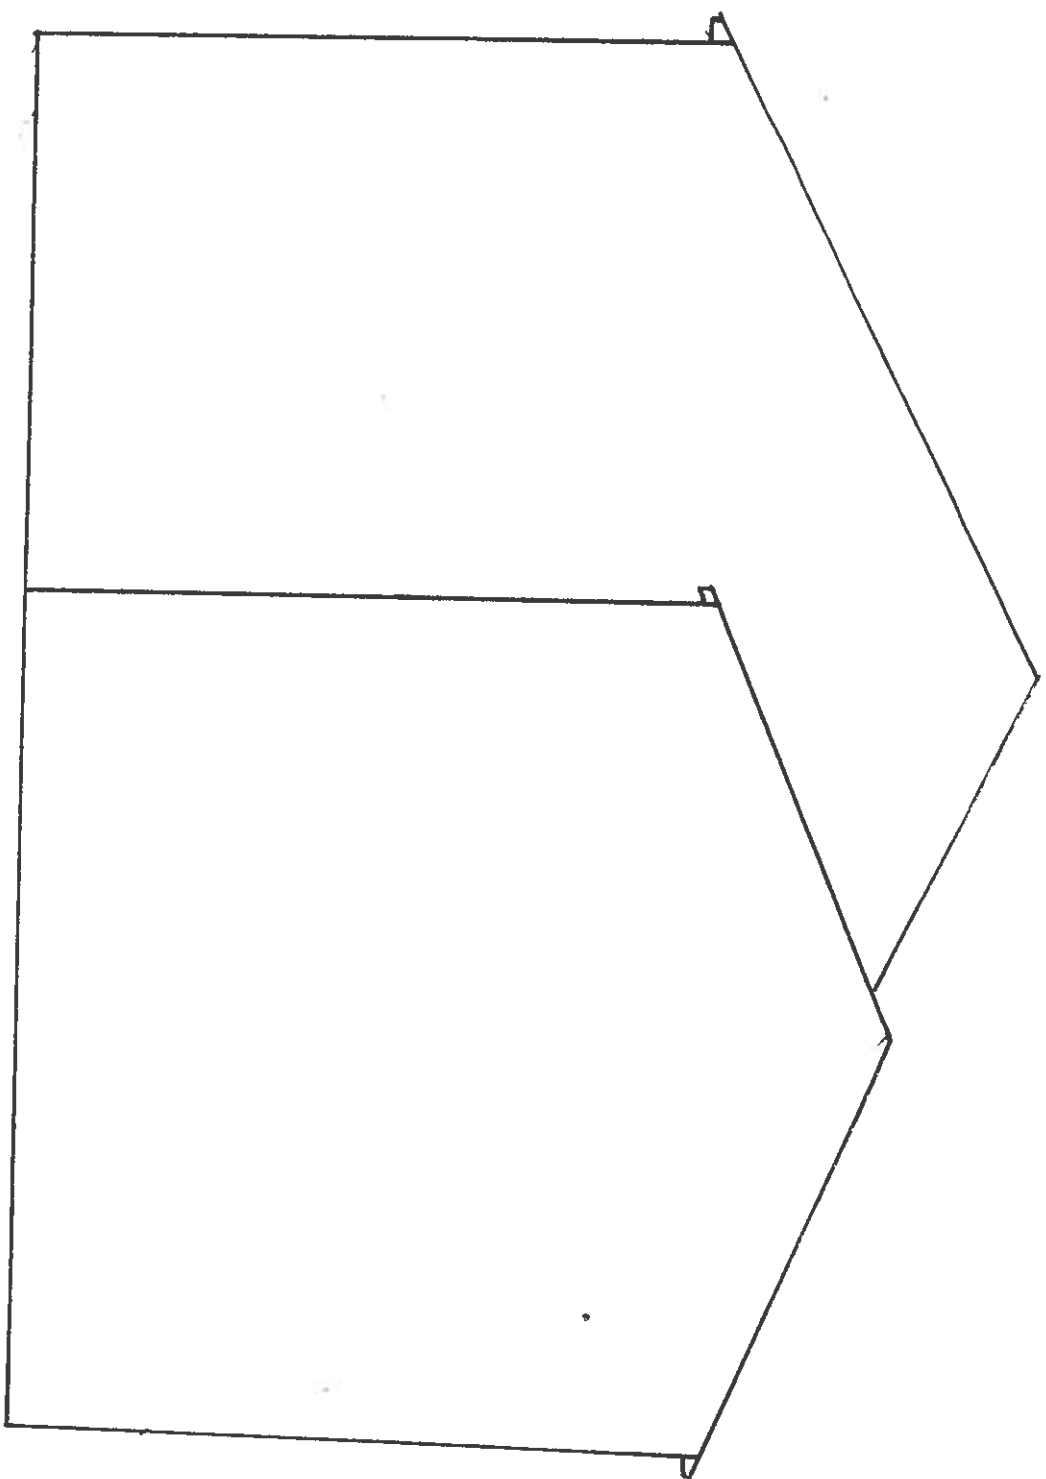


EXISTING SIDE ELEVATION

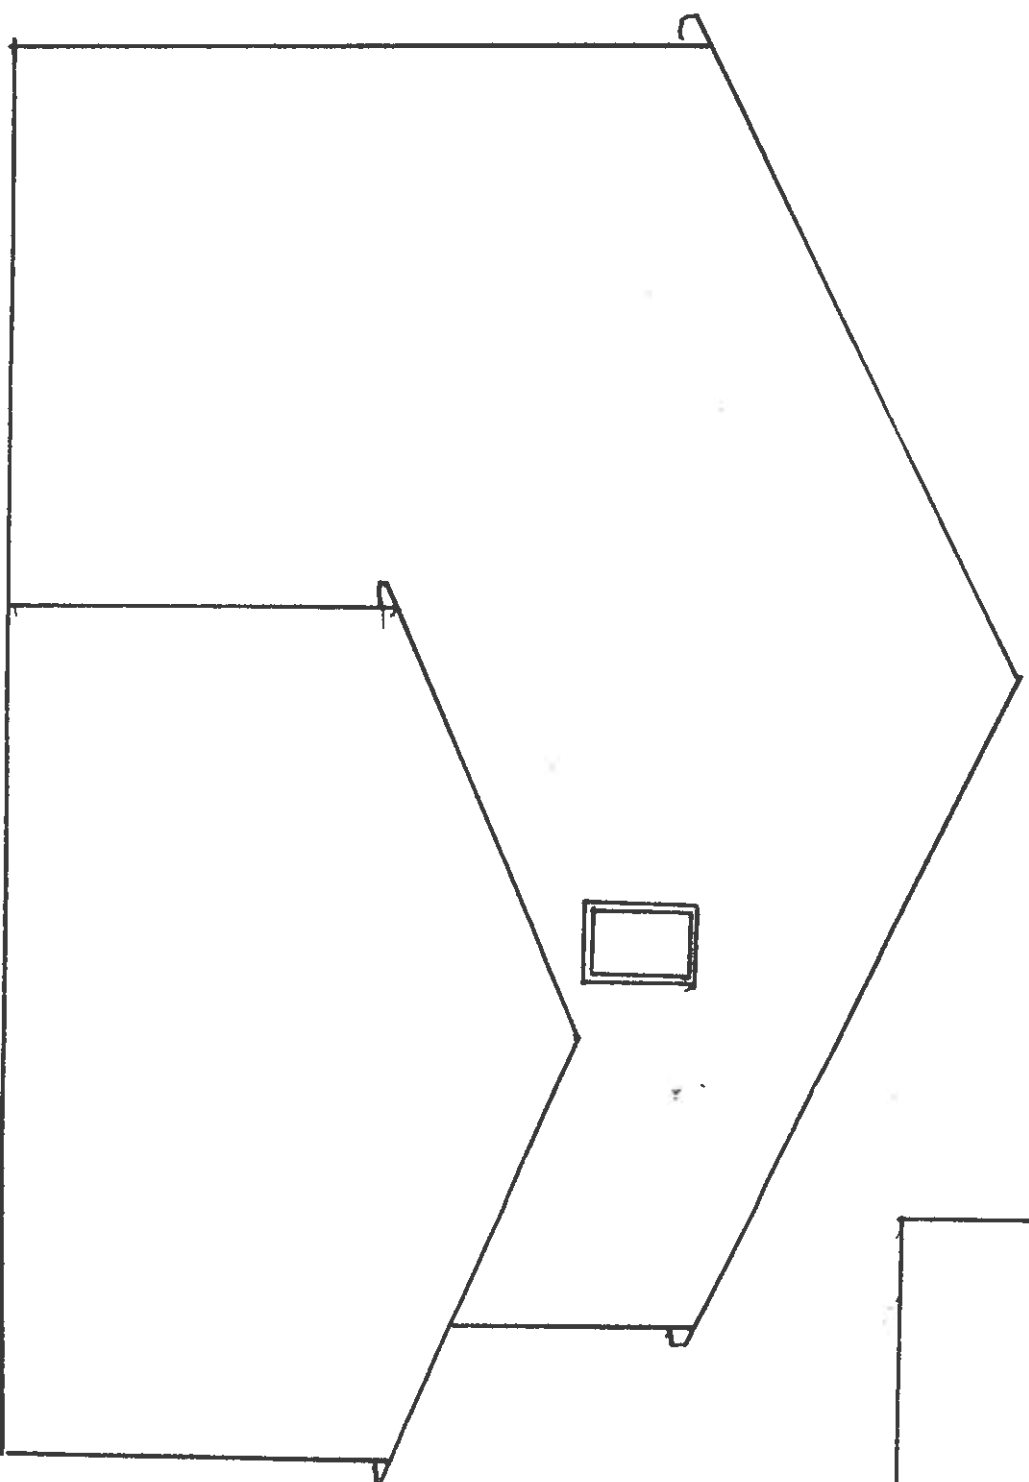

PROPOSED SIDE ELEVATION

EXISTING AND PROPOSED NORTH WEST ELEVATION
SCALE 1:50

ANTHONY HILL COURT, LEUTREBACH.