


PLANNING DEPARTMENT
22 JUL 2021

MERTHYR TYDFIL
COUNTY BOROUGH
COUNCIL
OFFICE COPY
PLEASE DO NOT
REMOVE

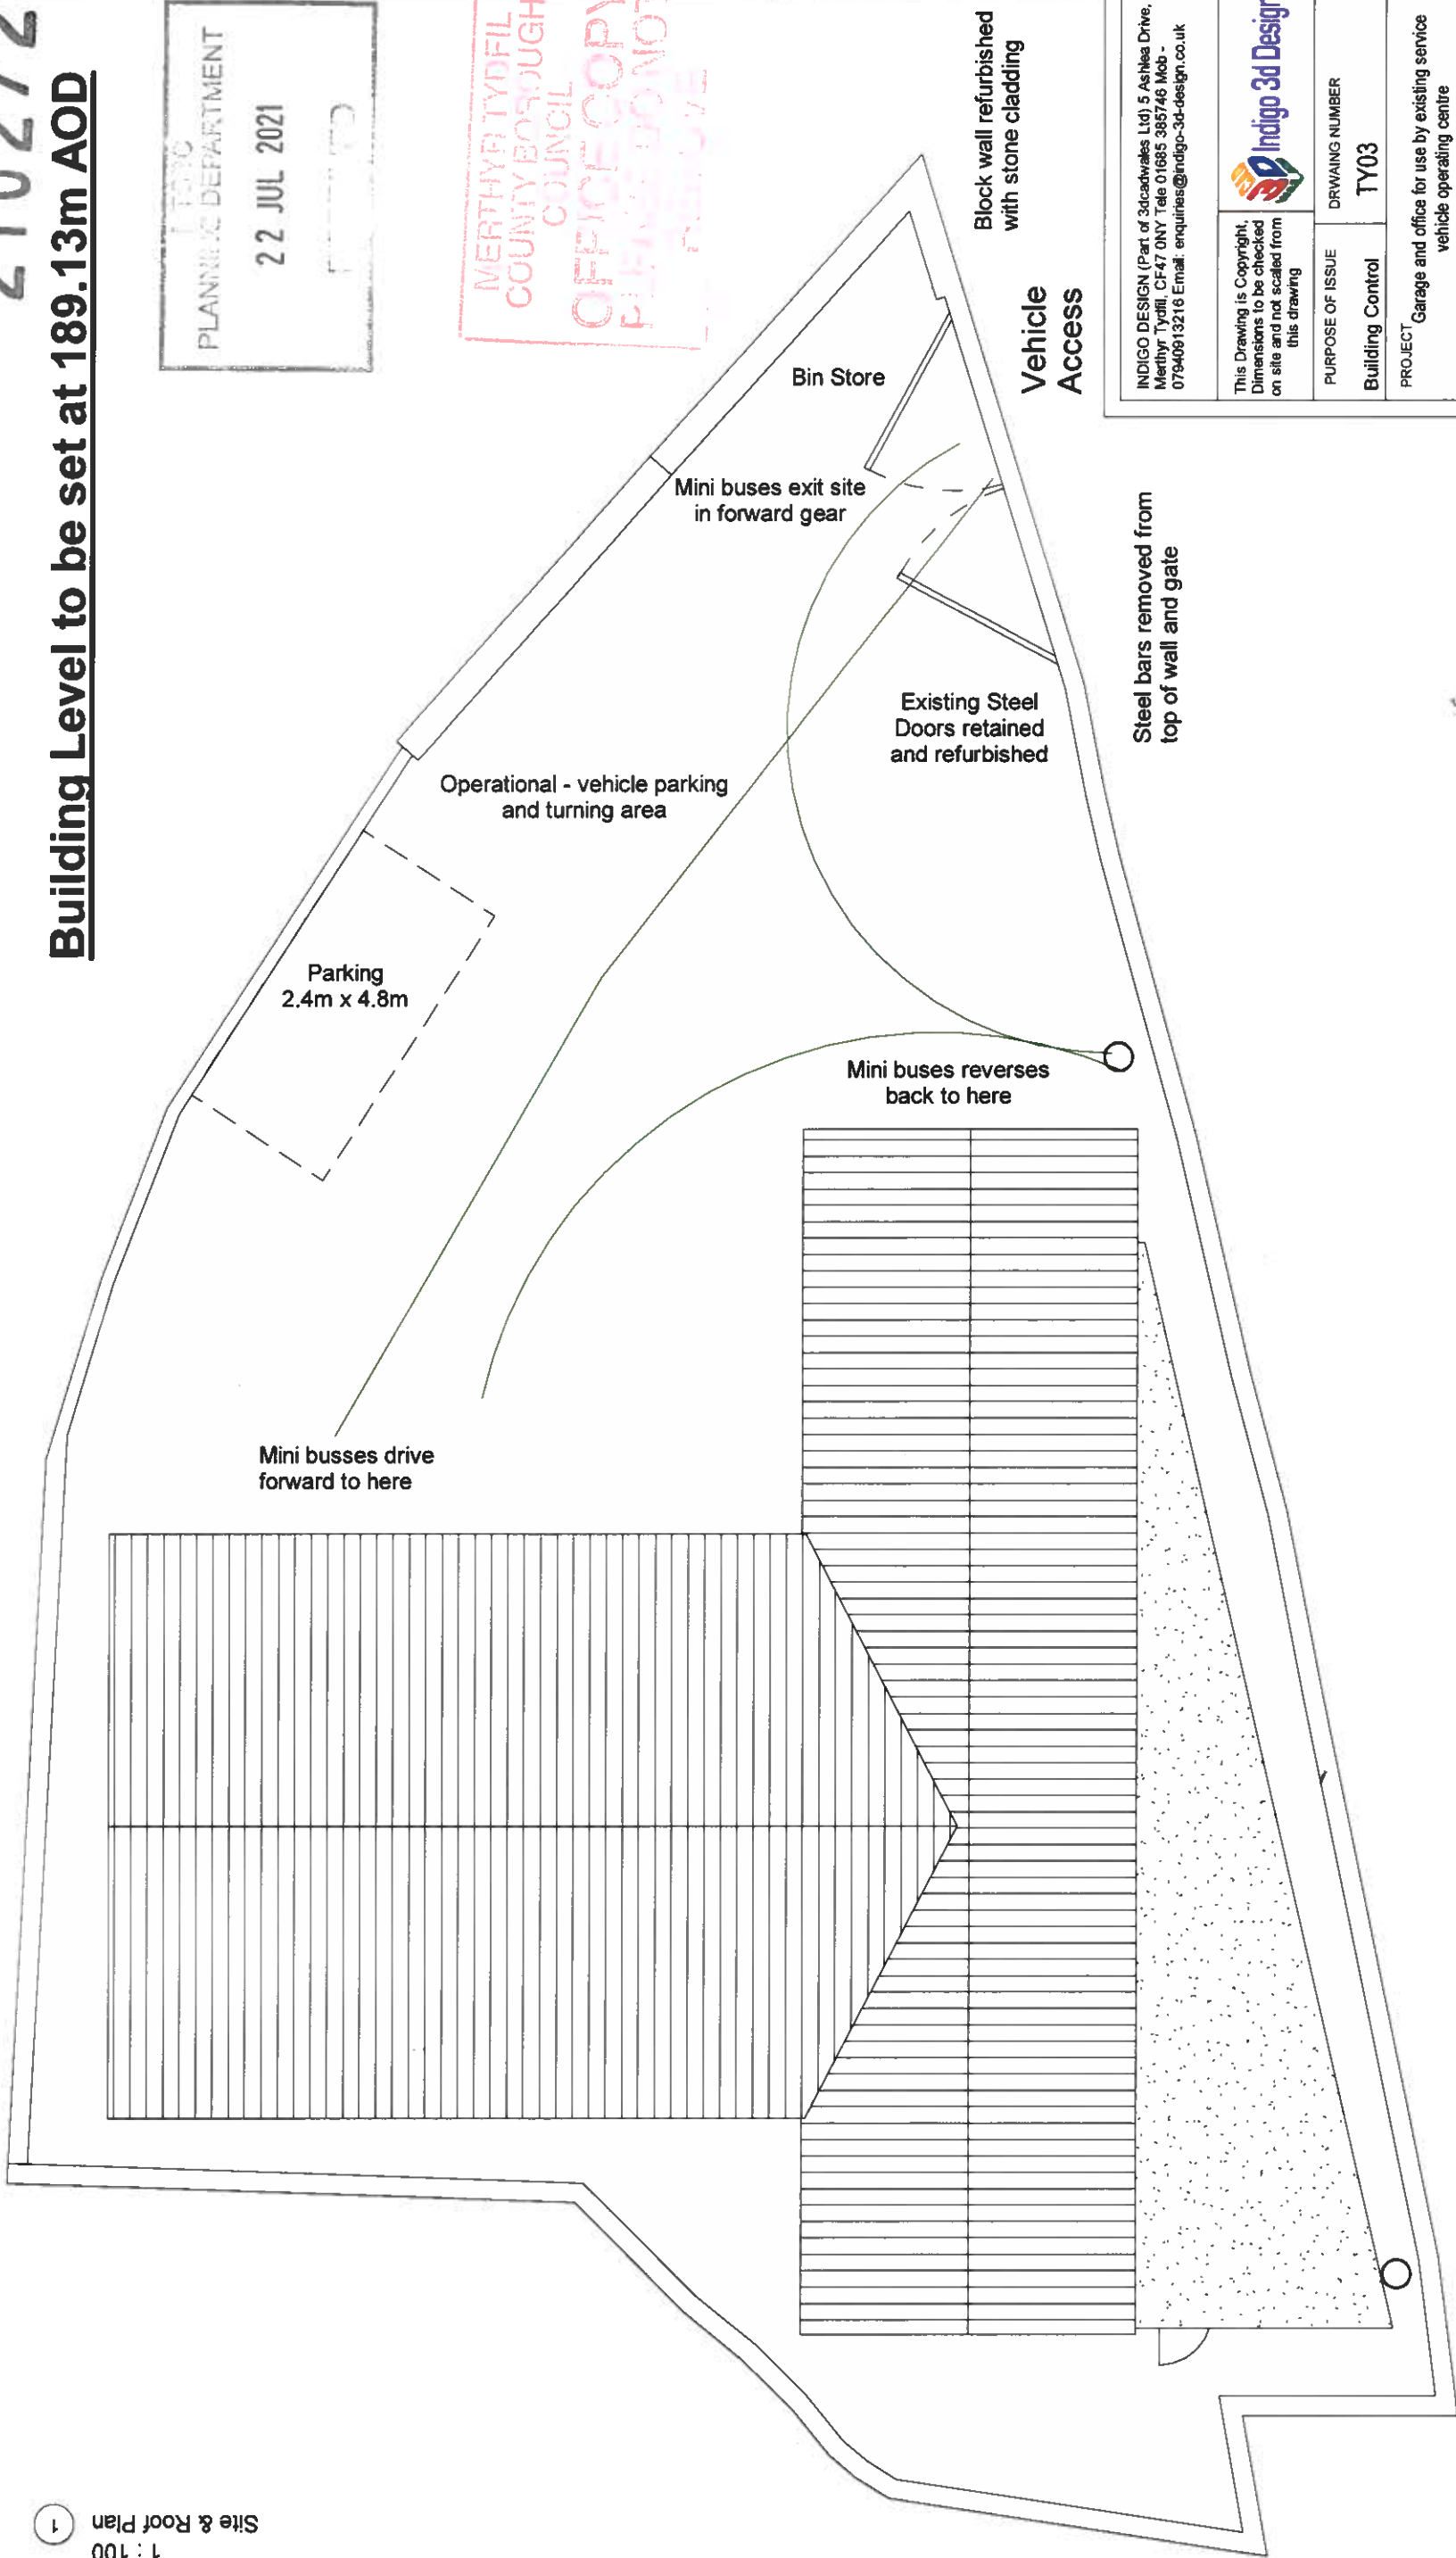

INDIGO DESIGN (Part of 3dCADwales Ltd) 5 Ashlea Drive, Merthyr Tydfil, CF47 0NY Tel: 01685 385746 Mob - 07940913216 Email: enquiries@indigo-3d-design.co.uk		Indigo 3d Design	
This Drawing is Copyright, Dimensions to be checked on site and not scaled from this drawing		DRAWING NUMBER TY03	
PURPOSE OF ISSUE Building Control		PROJECT Garage and office for use by existing service vehicle operating centre	
SHEET		Site Plan	
Address The Yard rear of nos 29 to 37 pontmorlais, Merthyr tydfil		Checked by JH	
Drawn by PH		Scale (@ A3) 1 : 100	
Rev No 1	Description Revision 1	Date 13-07-21	
2	Building Level Added		