


210272


Building Level to be set at 189.13m AOD

22 JUL 2021


RECEIVED

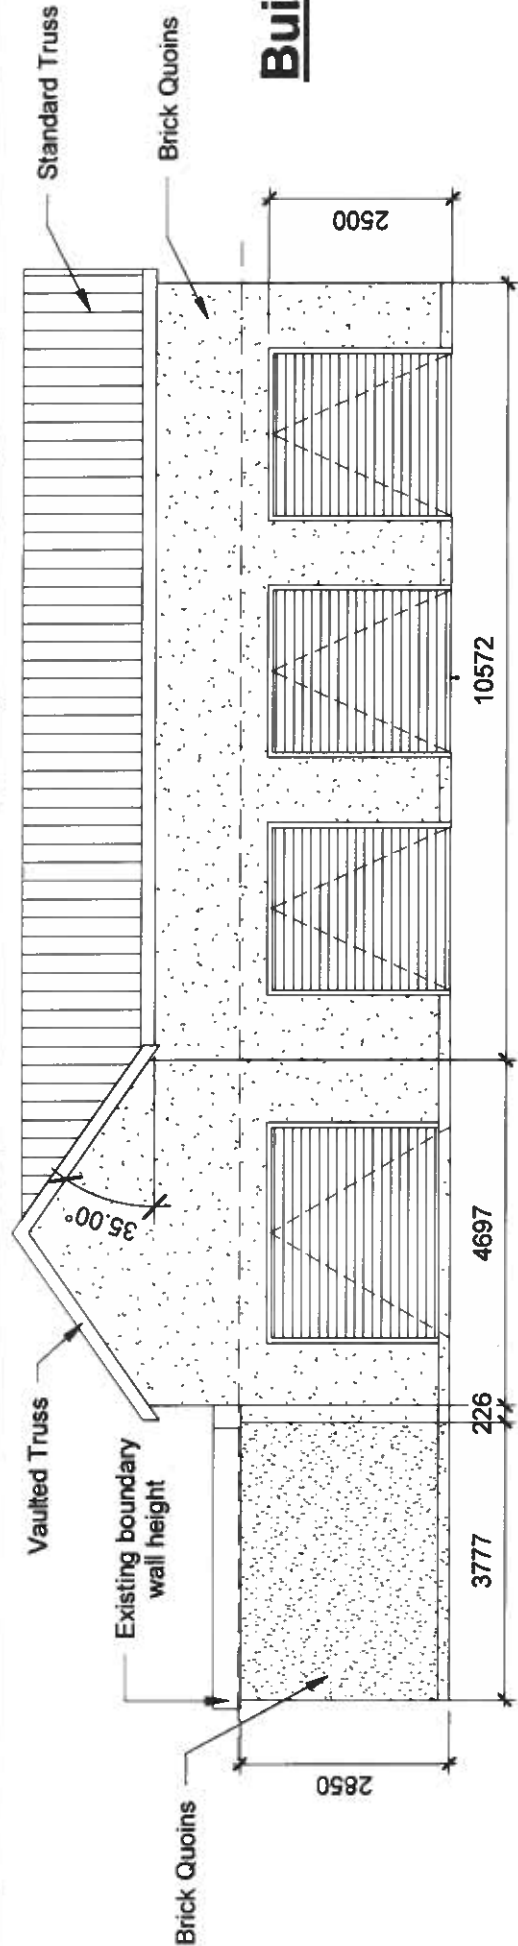


1 Front Elevation
1 : 100

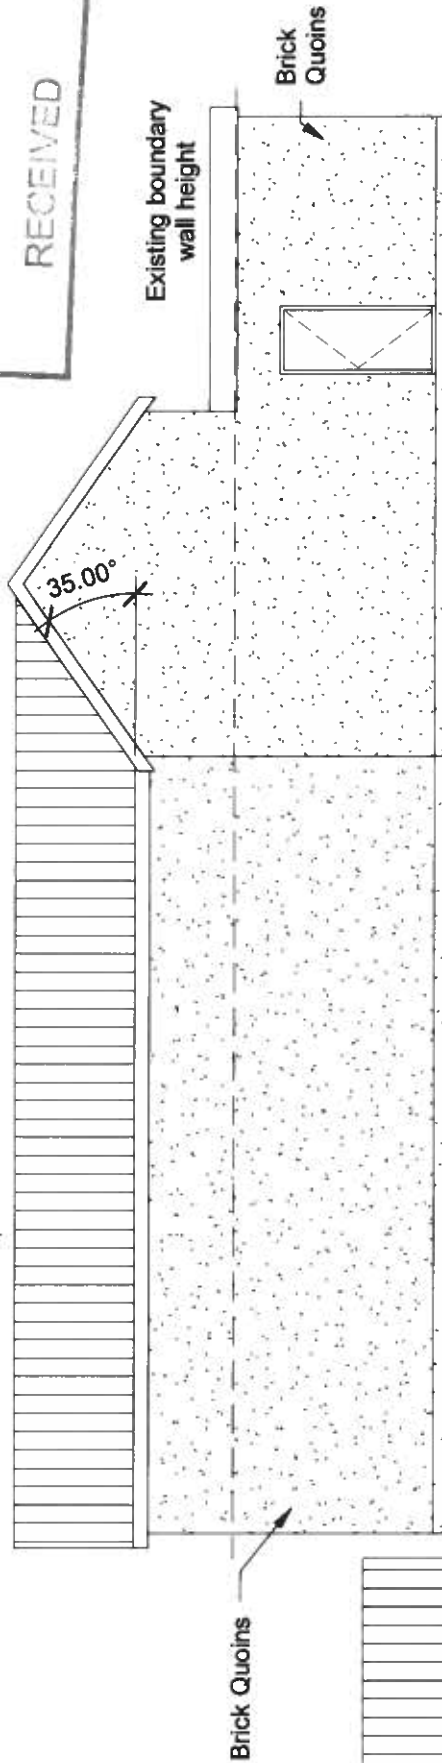

2 Rear Elevation
1 : 100

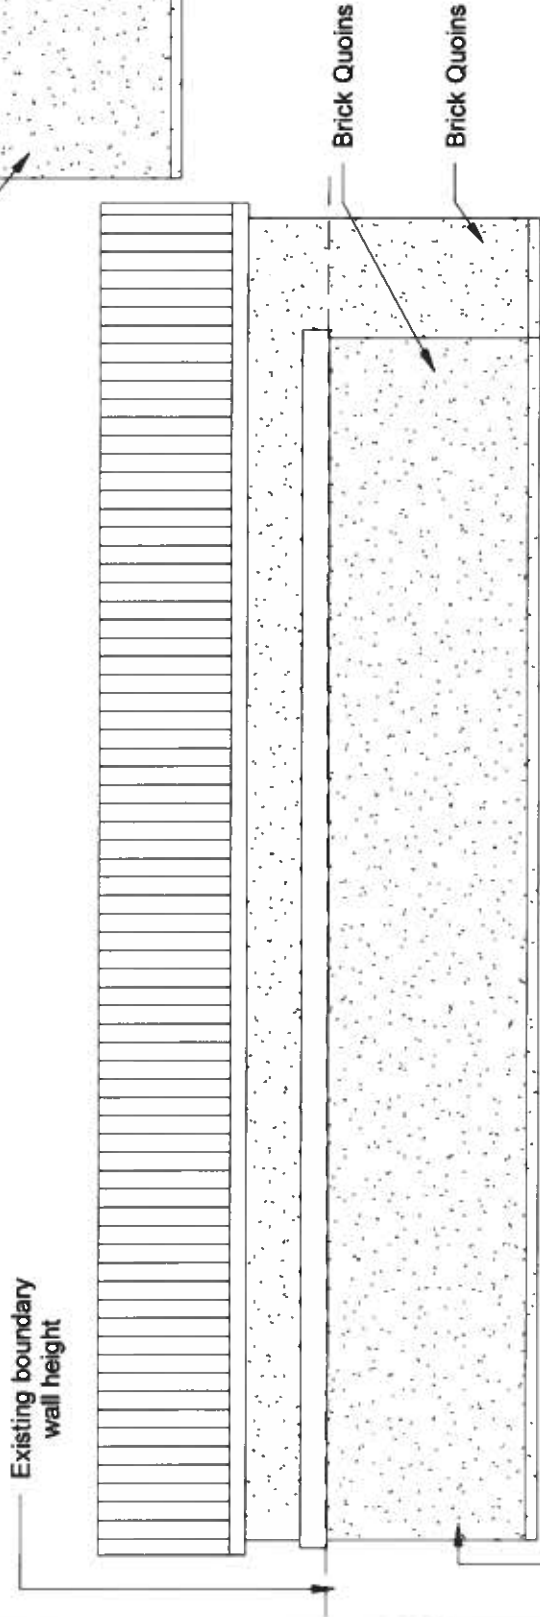

3 Side 1 Elevation
1 : 100

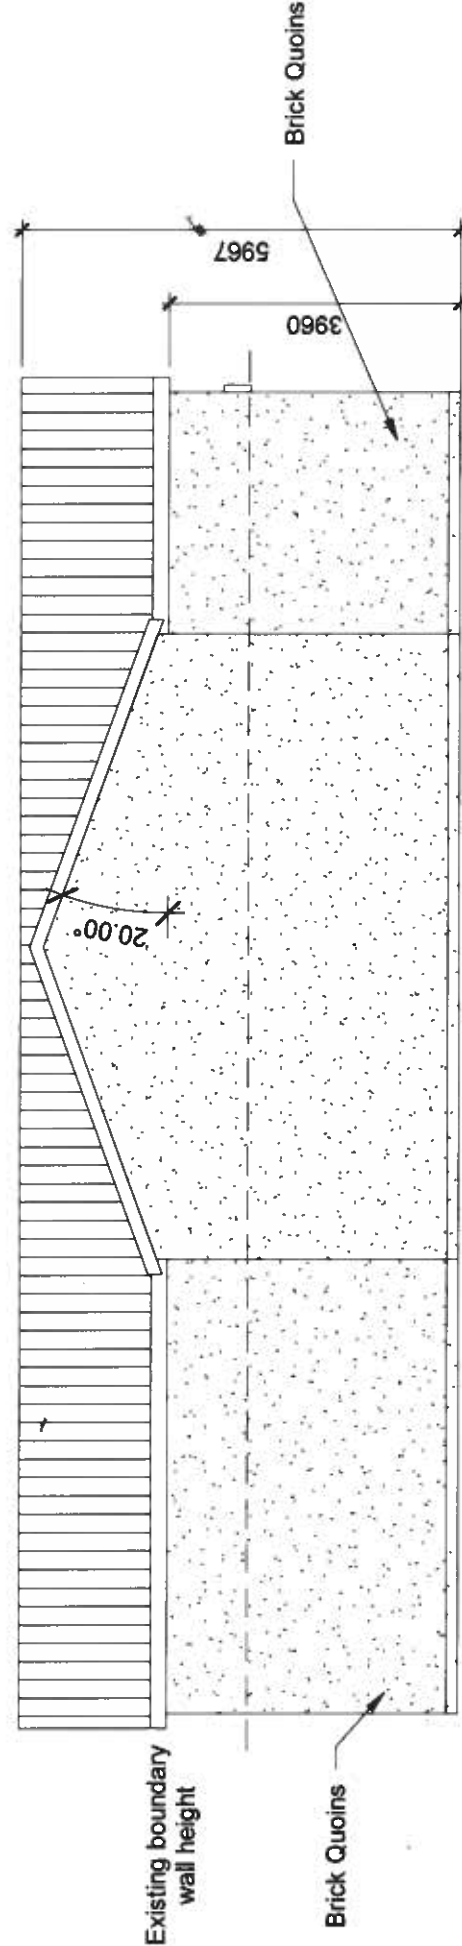

4 Side 2 Elevation
1 : 100

MERTHYR TYDFIL
COUNTY BOROUGH
COUNCIL
OFFICE COPY
DO NOT
REMOVE

INDIGO DESIGN (Part of 3dCADwales Ltd) 5 Ashlea Drive,
Merthyr Tydfil, CF47 0NY Tele 01685 385746 Mob -
07940813216 Email: enquiries@indigo-3d-design.co.uk

This Drawing is Copyright.
Dimensions to be checked
on site and not scaled from
this drawing

PURPOSE OF ISSUE
Building Control

DRWAING NUMBER
TY02

PROJECT
Garage and office for use by existing service
vehicle operating centre

SHEET
Elevations

Address
The Yard rear of nos 29 to 37 pontmorlais,
Merthyr tydfil

Checked by
JH

Drawn by
PH

Scale (@ A3)
1 : 100

Rev No
1

Description
Revision 1

Date
13-07-21