


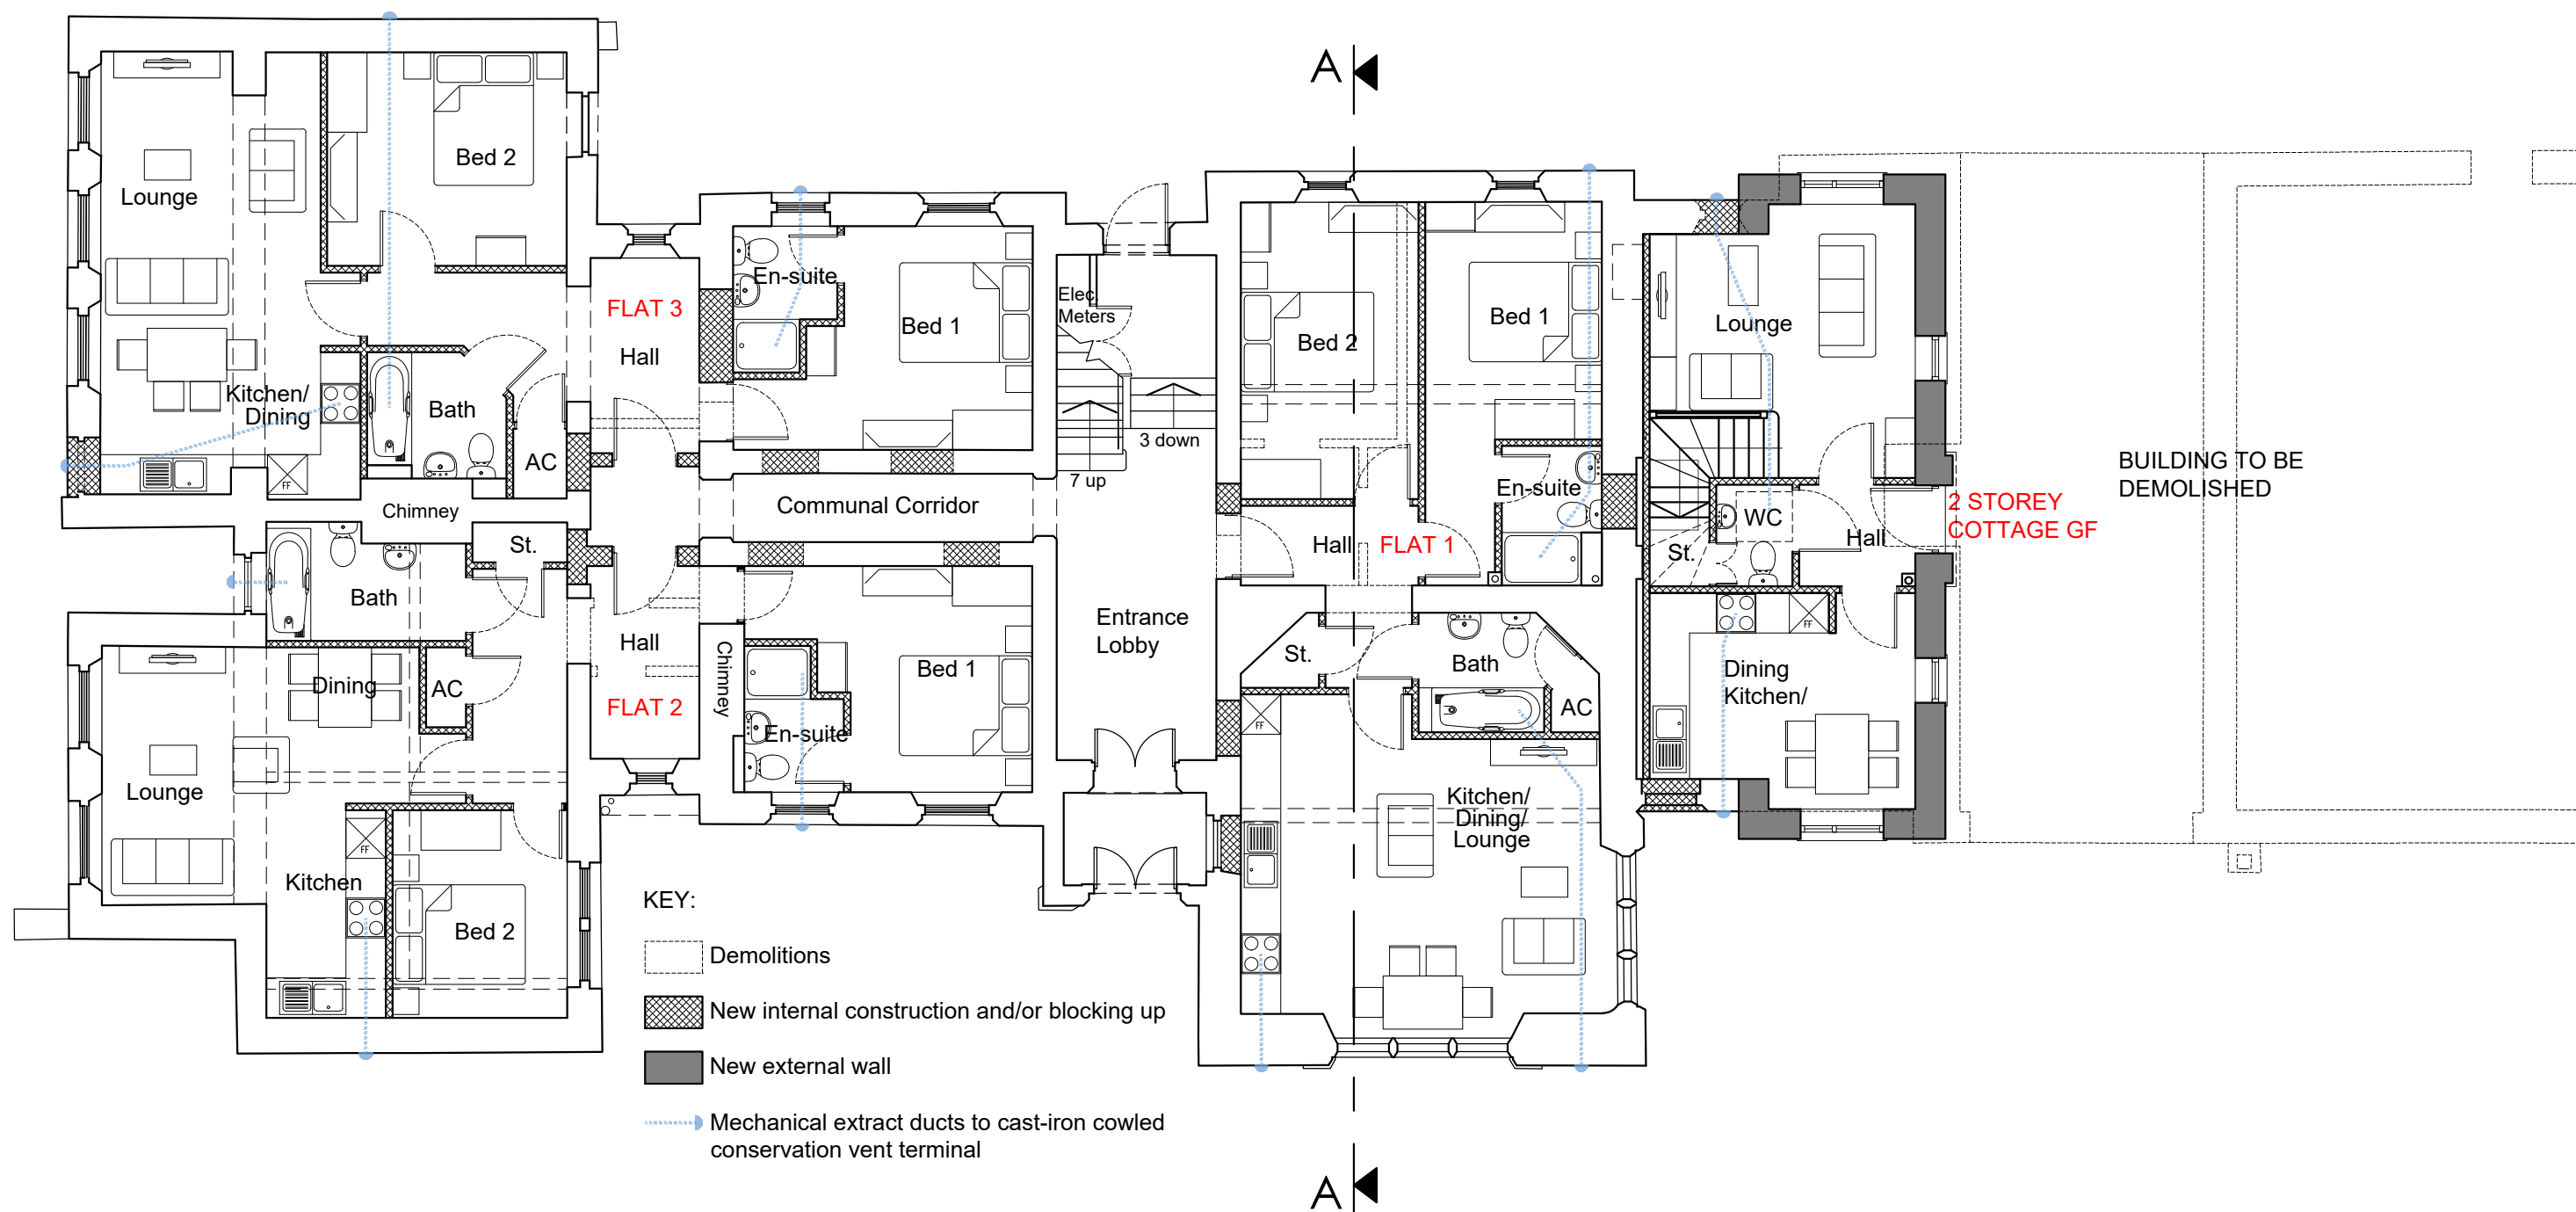

Status: PLANNING

This drawing is copyright and its use or reproduction without the permission of Spring Design Consultancy Limited. All rights are reserved until invoices are paid in full. No responsibility will be taken for any design used for construction prior to receipt of relevant approvals.

rev	date	description
A	05/10/20	Mechanical ventilation duct routes & termination points added.
B	16/10/20	Internal room dimensions added.
C	20/10/20	Internal side window in the entrance porch blocked up & Section line A-A added.

by
JM
SC
WWM

Drawn:	JM	Client:	Coronado
Director:	JM	Project:	St. Tydfil's Hospital Site, Merthyr
Date:	July 2020	Title:	Conversion Ground Floor Plans
Scale:	1:100@A3	Ref:	2447-(03)210-1
		Rev:	C

spring
design

Unit 2 Chapel Barns | Merthyr Mawr
Bridgend | CF32 0LS | 01656 656267
mail@spring-consultancy.co.uk