


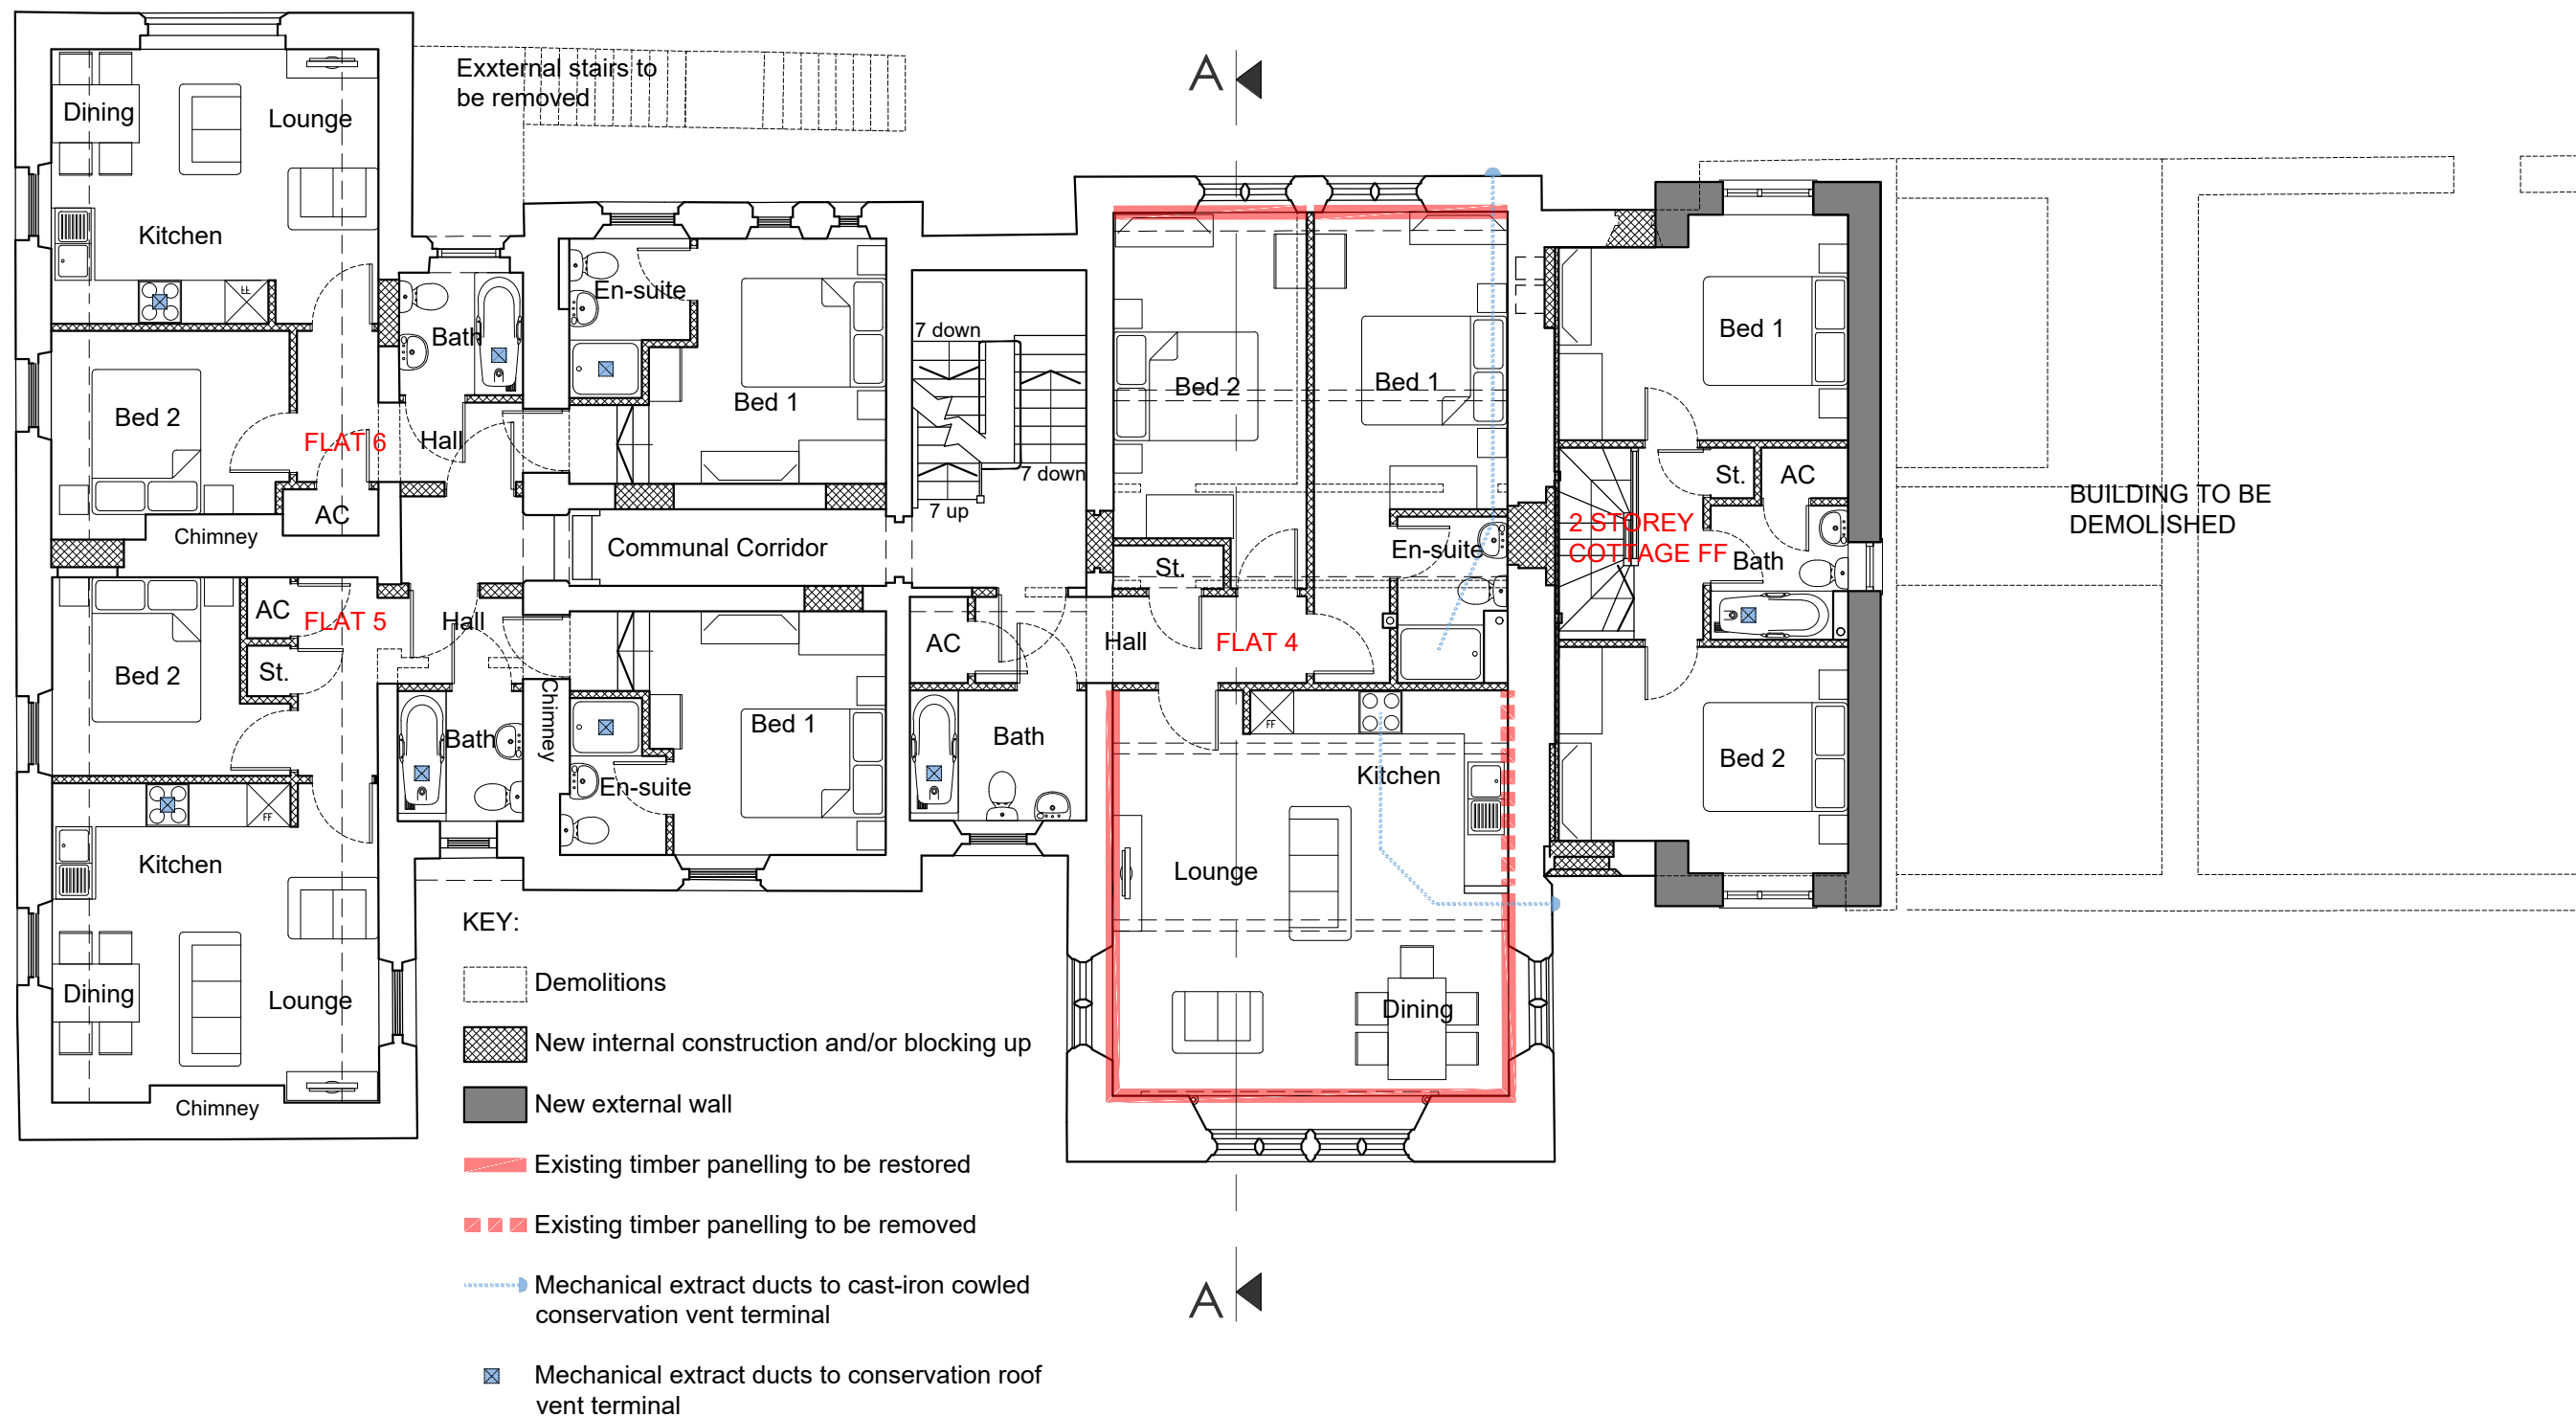

Status: PLANNING

This drawing is copyright and its use or reproduction without the permission of Spring Design Consultancy Limited. All rights are reserved until invoices are paid in full. No responsibility will be taken for any design used for construction prior to receipt of relevant approvals.

rev	date	description
A	22/09/20	Steps to Bedroom 1 added in both Flat 5 & Flat 6 and extent of existing timber panelling in Flat 4 to be restored or removed indicated.
B	05/10/20	Mechanical ventilation duct routes & termination points added.
C	16/10/20	Internal room dimensions added.
D	20/10/20	Section line A-A added.

by
JM
JM
SC
WWM

Drawn: JM
Director: JM
Date: July 2020
Scale: 1:100@A3

Client: Coronado
Project: St. Tydfil's Hospital Site, Merthyr
Title: Conversion First Floor Plans
Ref: 2447-(03)210-2
Rev: D

spring
design

Unit 2 Chapel Barns | Merthyr Mawr
Bridgend | CF32 0LS | 01656 656267
mail@spring-consultancy.co.uk