


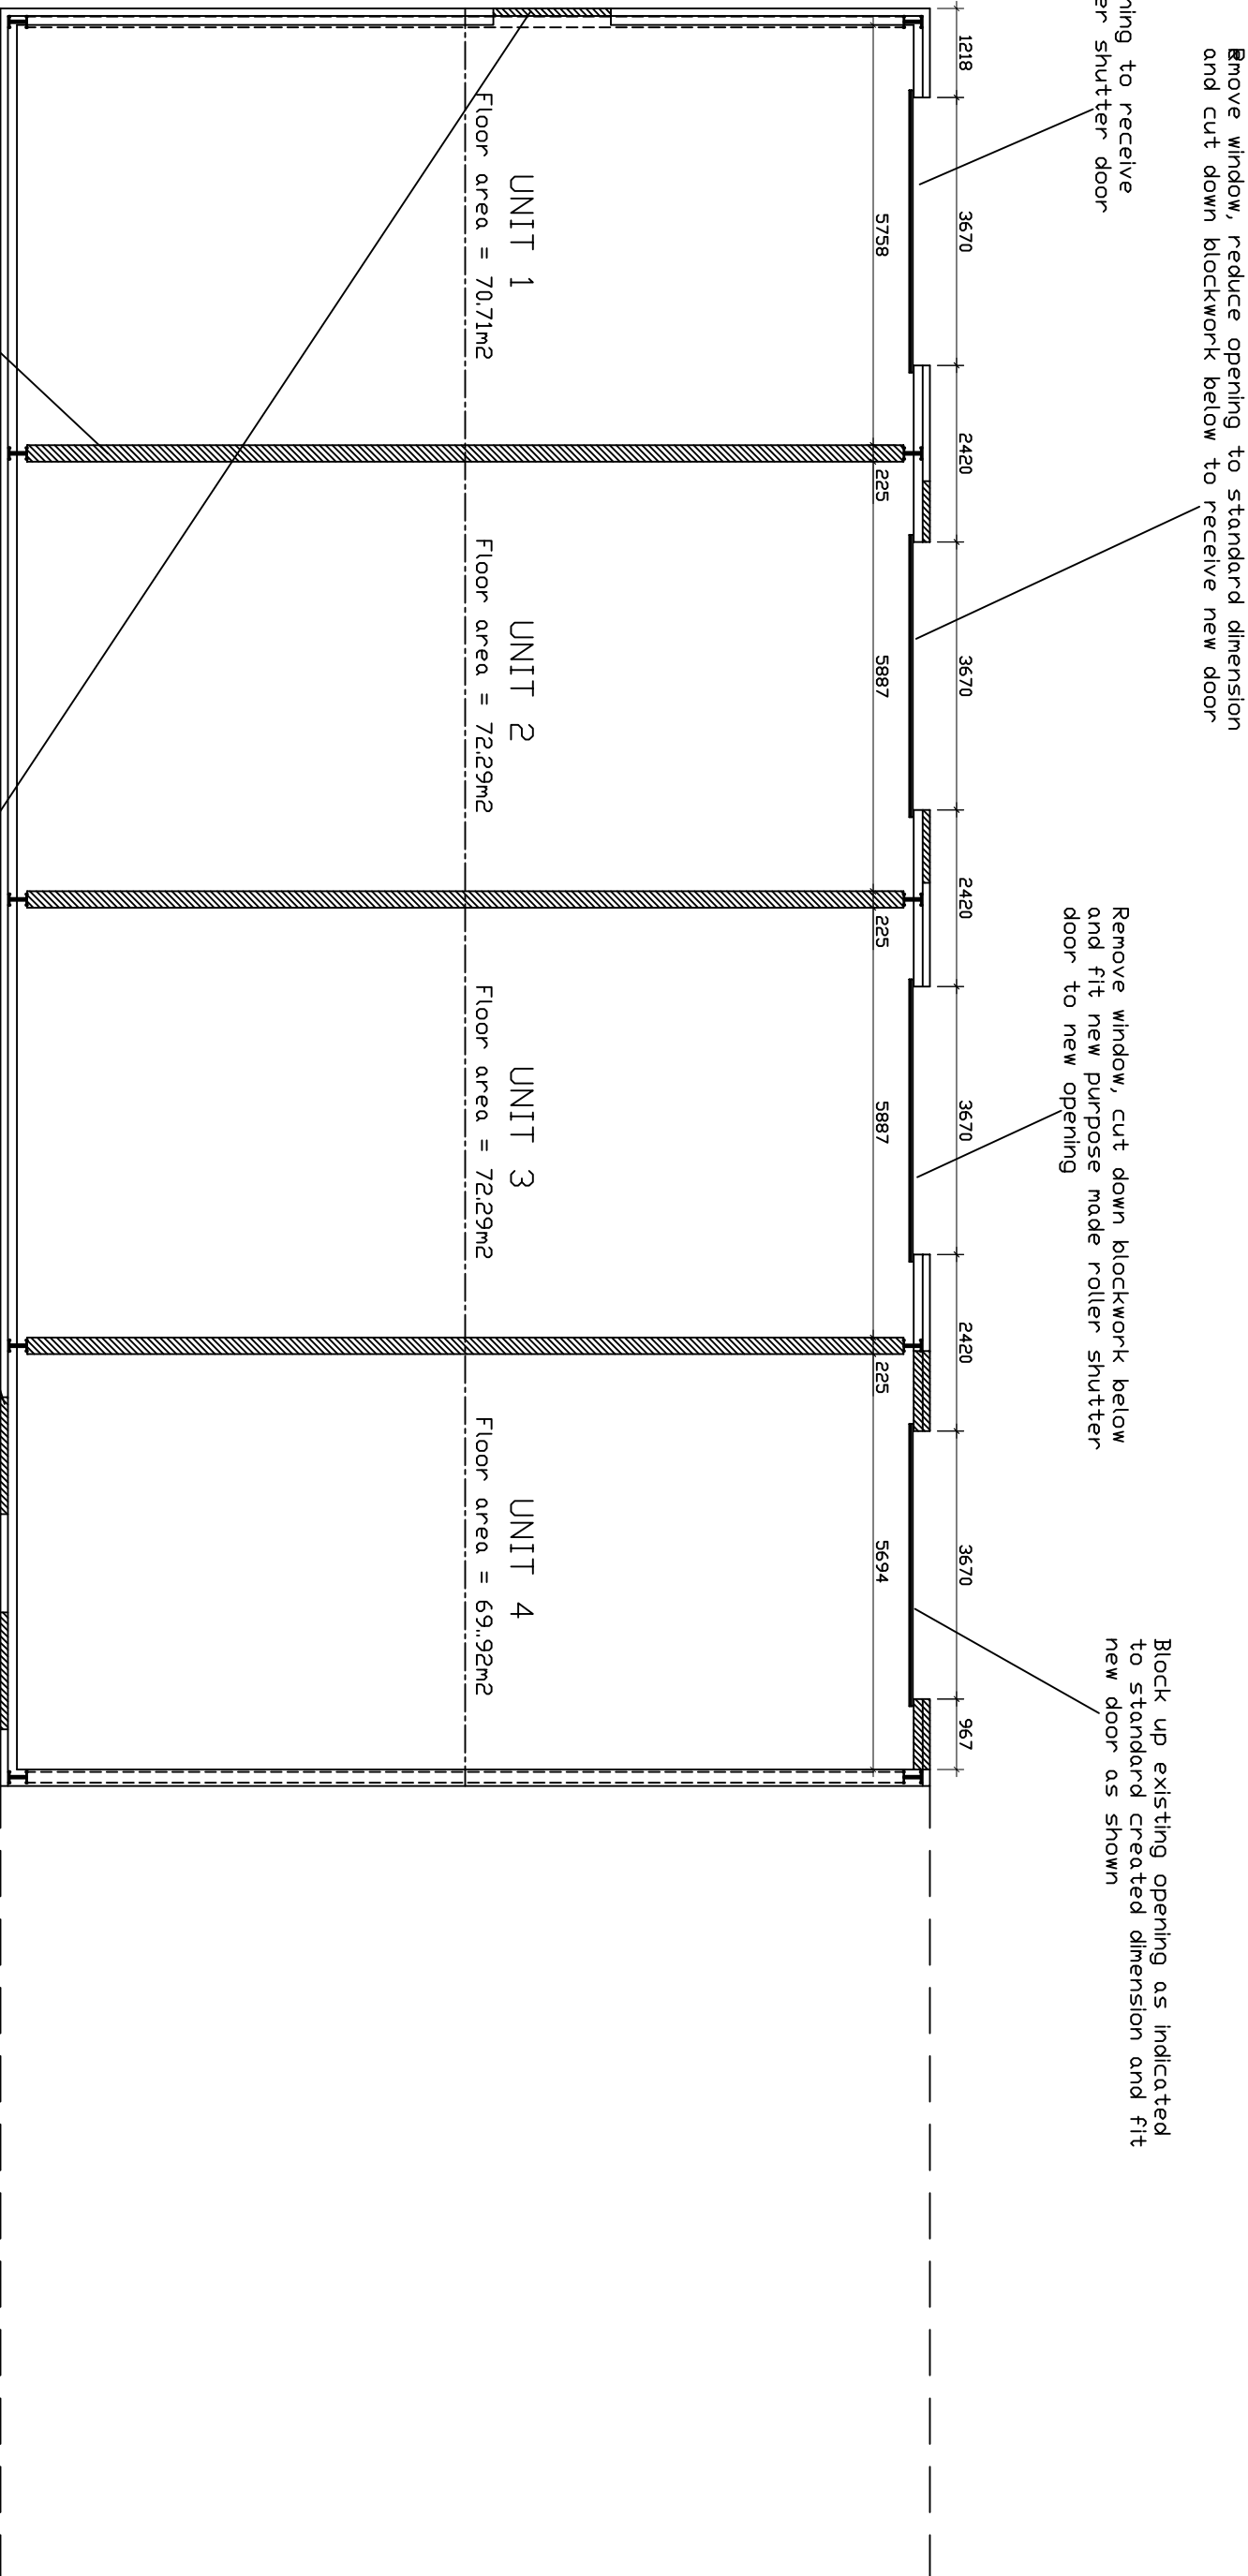

PROPOSED FLOOR PLAN

PROJECT

PROPOSED IMPROVEMENTS/ALTERATIONS
DAVIES EUROPEAN SERVICES LTD.
THE WILLOWS,
ABERCANAIID,
MERTHYR TYDFIL.

DRAWING PROPOSED FLOOR PLAN

SCALE 1:100 DATE NOVEMBER 2022

DRAWN RE DRG.NO. 2A

THIS DRAWING IS COPYRIGHT