




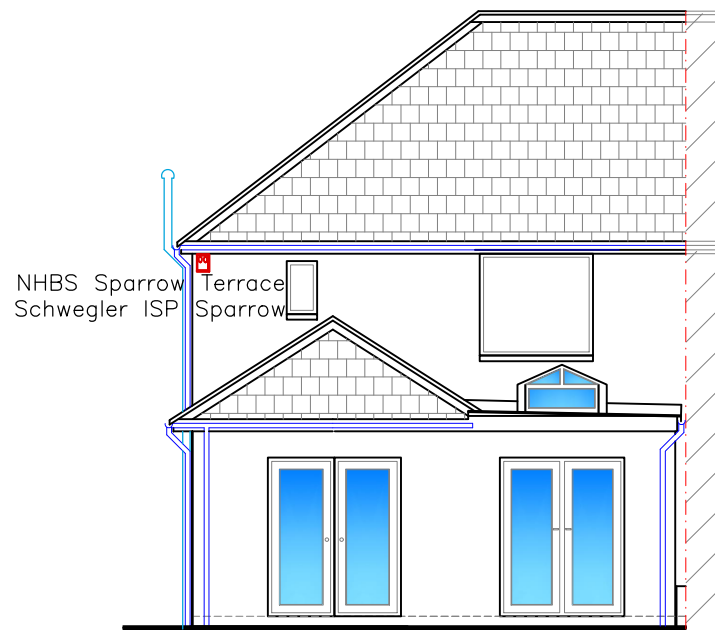


Proposed Rear Elevation
1:100

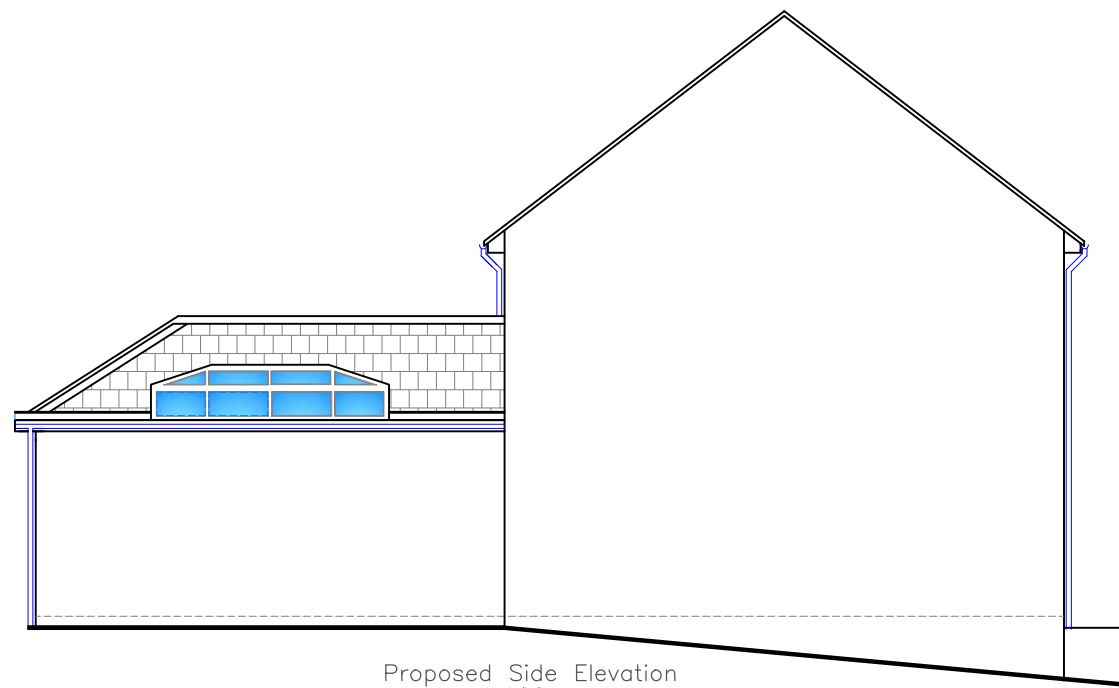

Proposed Side Elevation
1:100

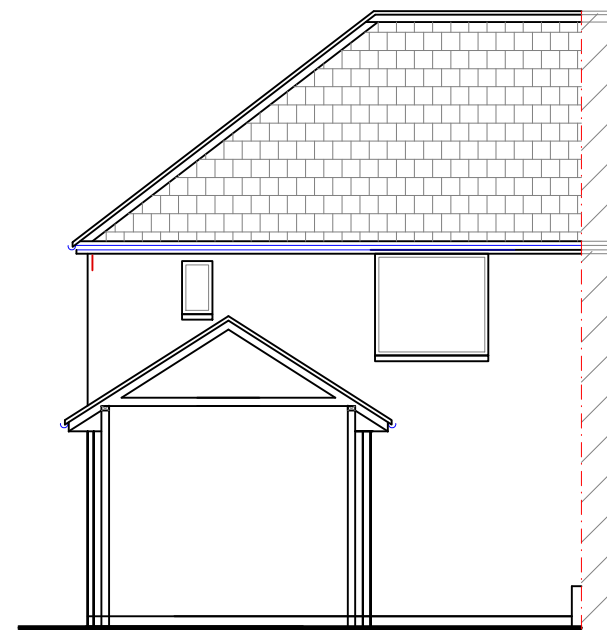

Proposed Section
1:100

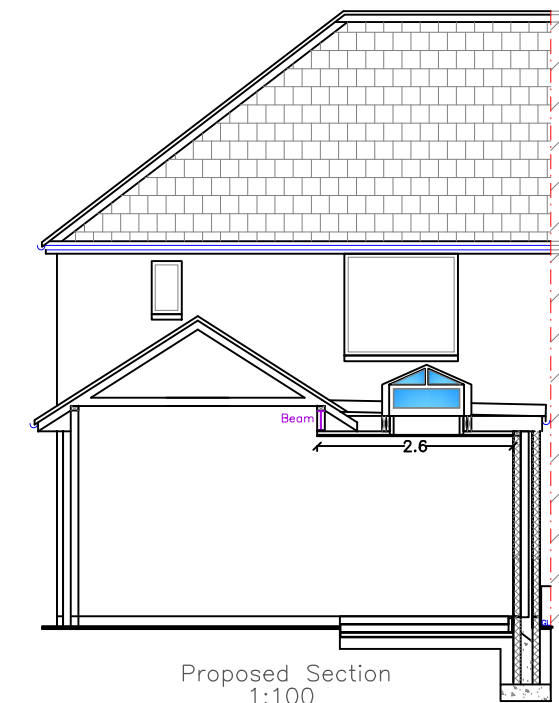


Proposed Section
1:100




Bug Hotel
Vivaro Pro Woodstone




Woodstone Estella Sparrow
Nest Box

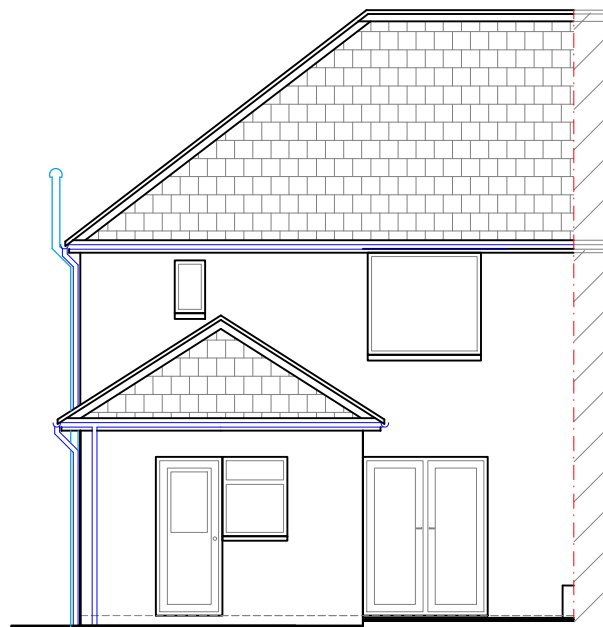


Existing Rear Elevation
1:100

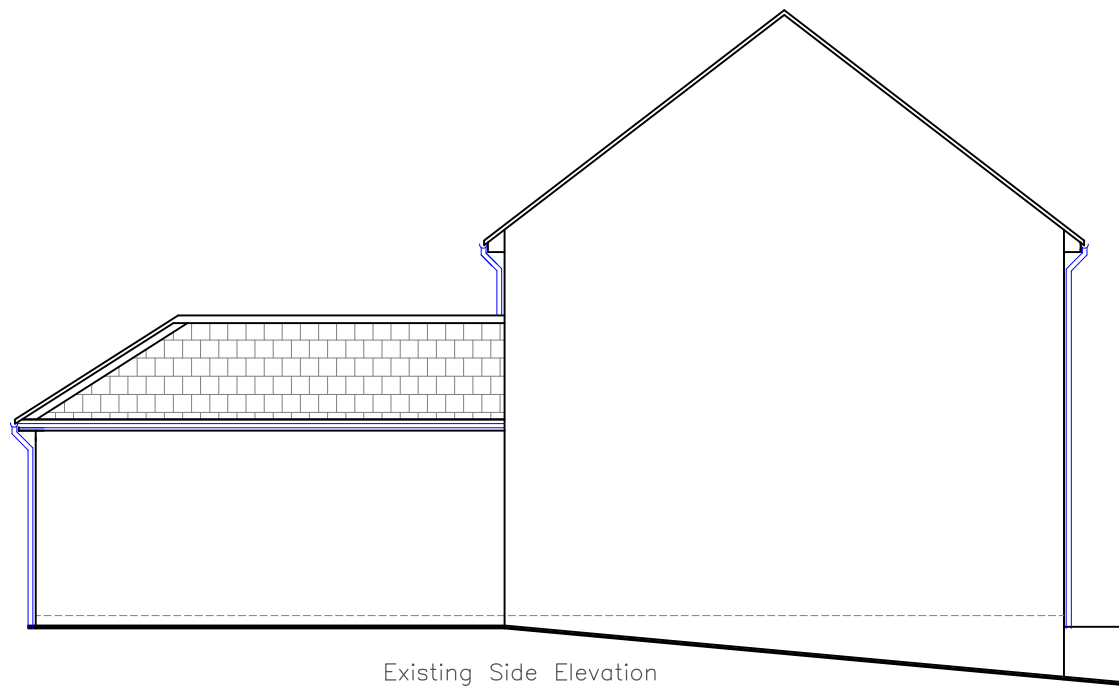


Existing Side Elevation
1:100

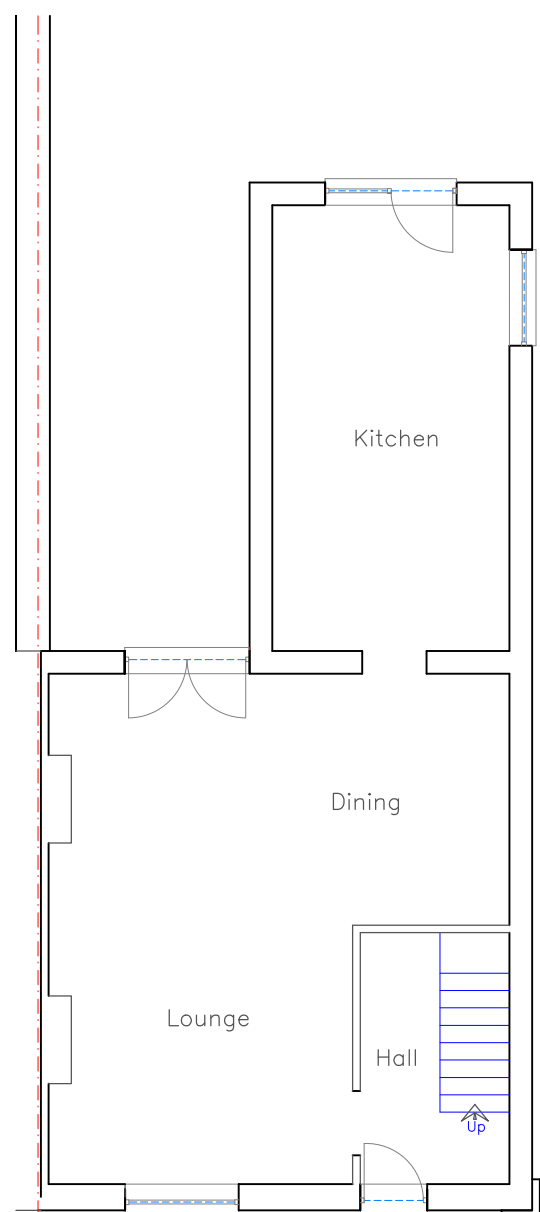


Existing Ground Floor Plan
1:100

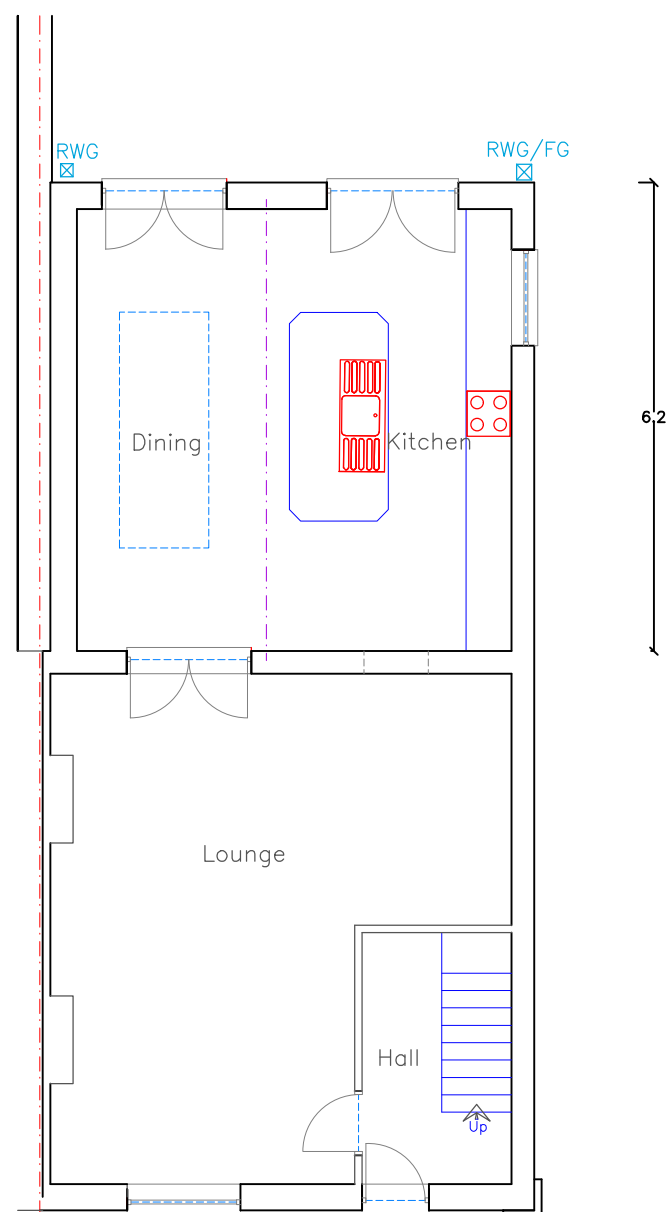

Proposed Ground Floor Plan
1:100

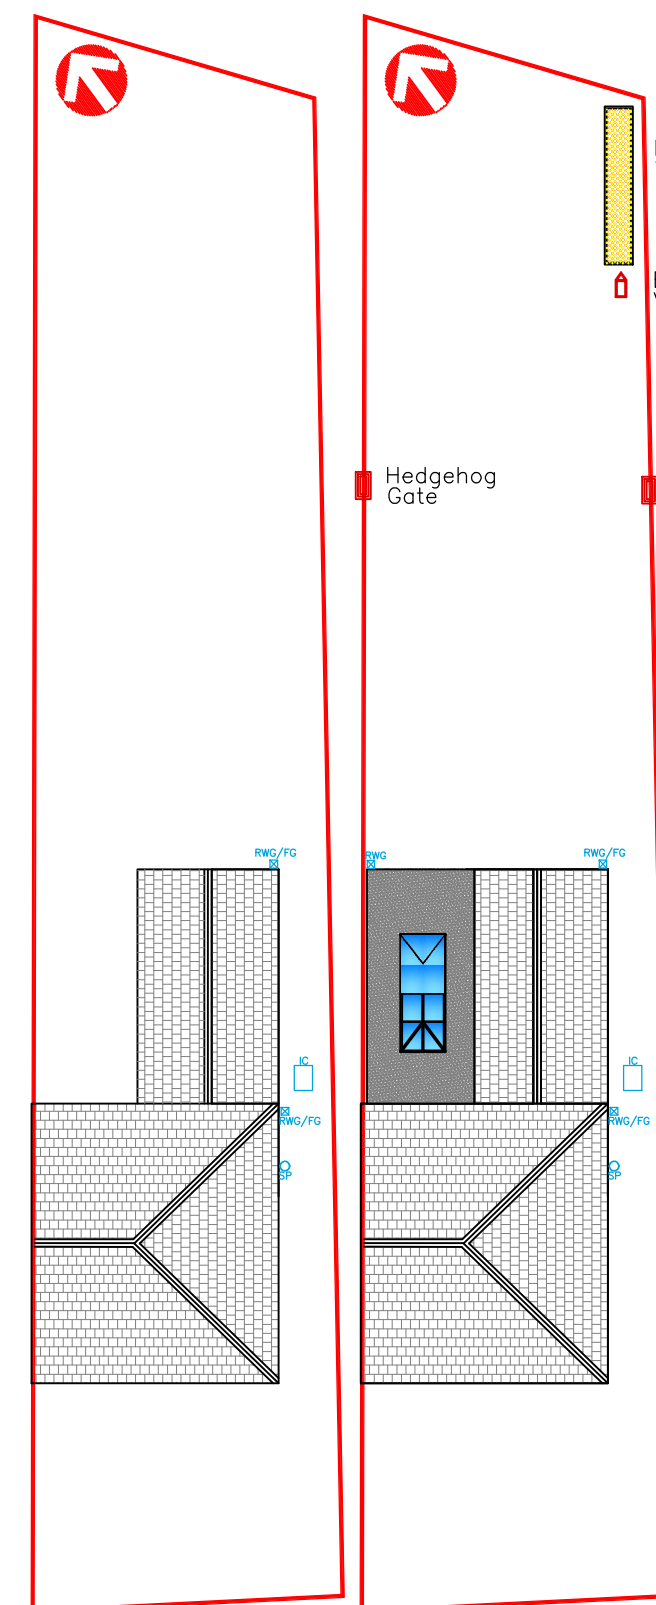

Existing Block Plan
1:200

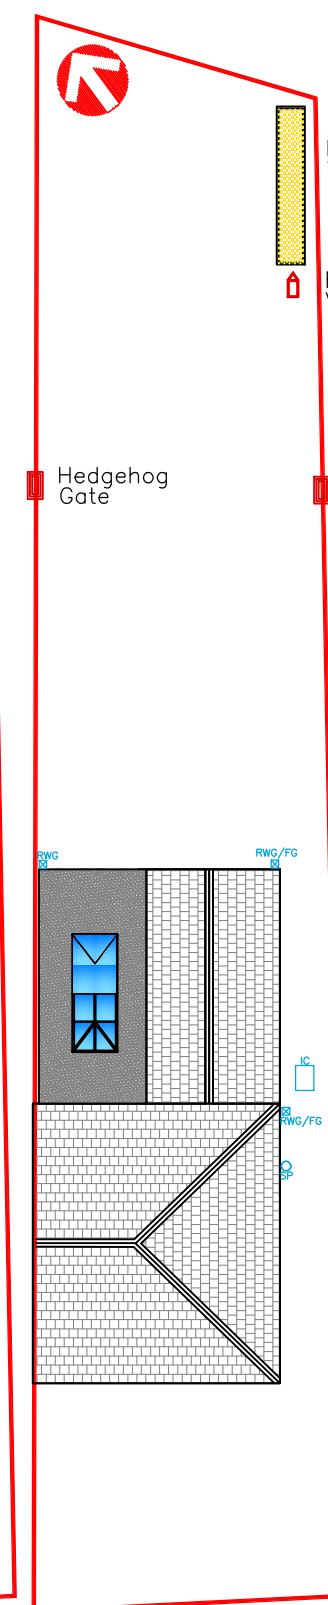

Proposed Block Plan
1:200

Native
Wild flower
3 sq m

Bug Hotel
Vivaro Pro Woodstone

Hedgehog
Gate

Hedgehog
Gate

Hedgehog
Gate

NHBS Sparrow Terrace
Schwegler ISP Sparrow

Bug Hotel
Vivaro Pro Woodstone

Native Wild flower
3 sq m



Utopia Design
Architectural Services
Building Planning Application Support
Paul Thomas: BSc (Hons)
Tel: 01685 559230. Mob: 07908 725065
Email: utopiadas@hotmail.com
Issued Only for Purpose Indicated
Drawing Status: FOR PLANNING/B REGS PURPOSES ONLY
Client: 22, Heol Y Bryniau
Pant, Dowlais
Merthyr Tydfil
CF48 2DL

Proposed Single Storey Rear
Extension with Alterations

Drawn by PT Date AUG 25 Scale 1:100, 1:200
Title Existing & Proposed Plans, Elevations & Sections Paper A2
Drwg No Heol Y Bryn BES 01

Finishes

Roof:	Polymer rubber
External walls:	Render matching existing
Windows/Doors:	White uPVC matching existing
Fascia/RWG's:	White uPVC matching existing

Notes

Contractor to check all sewer runs, dimensions and datums before work commences.
Any clarification or discrepancies...refer to author